


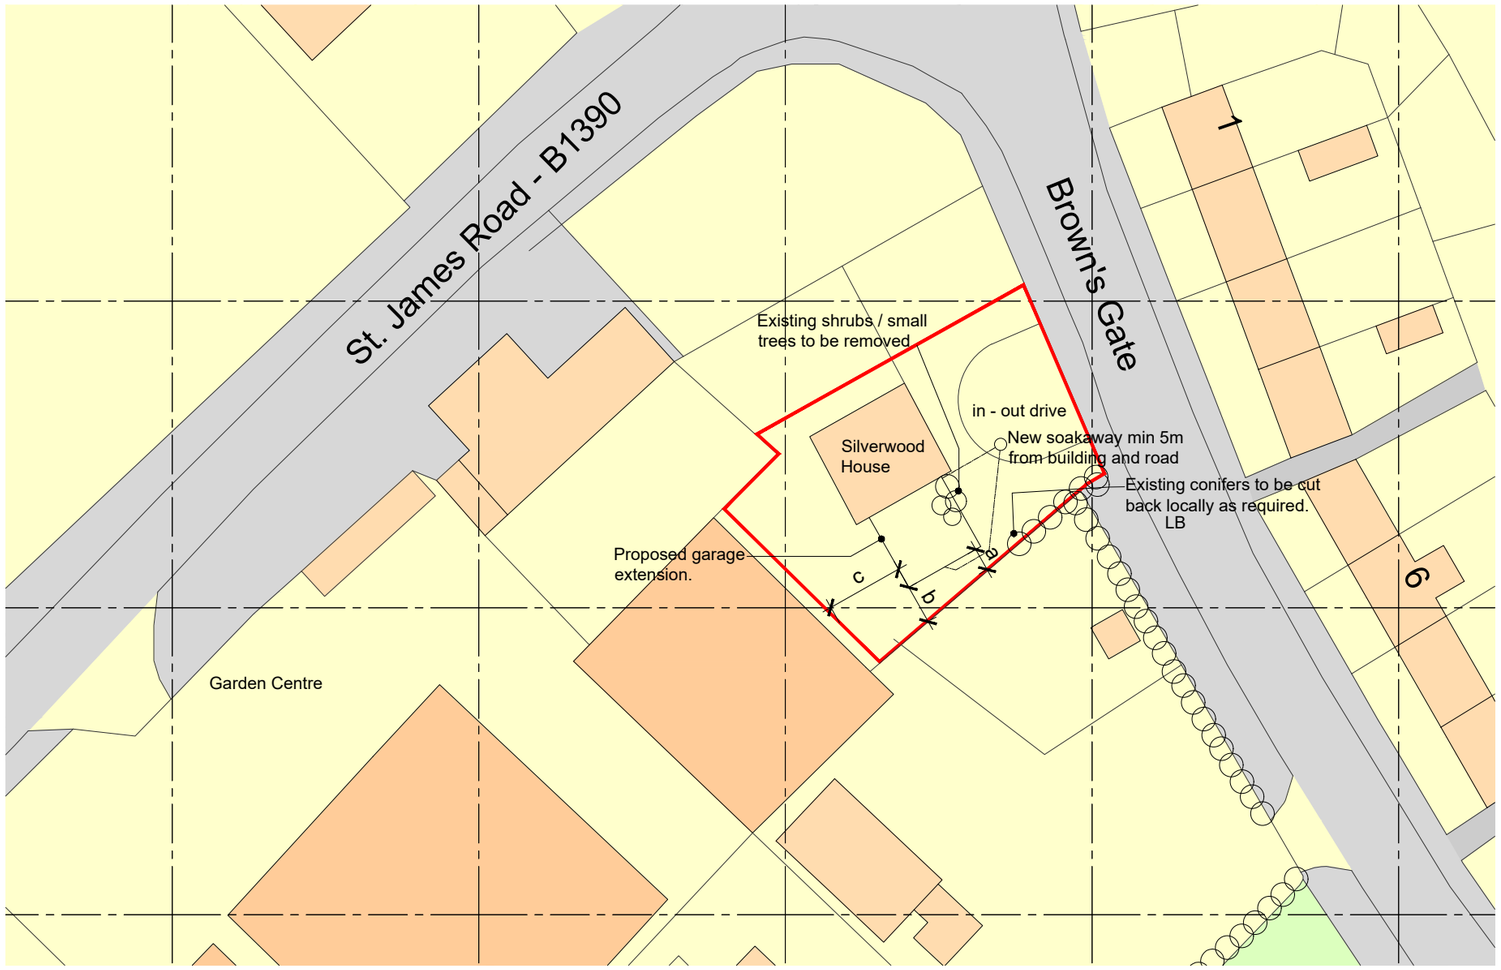

Distances from extension to site boundaries (approx.)
a = 1750mm
b = 3200mm
c = 6000mm

Ordnance Survey, (c) Crown Copyright 2023. All rights reserved. Licence number 100022432

Site Block Plan as proposed

Scale 1:500 @ A3
Site of proposed works outlined in red

SCALE 1 : 500 — 0m 5m 10m 20m 30m 40m 50m
SCALE 1 : 1 — 0m 10mm 20mm 40mm 60mm 80mm 100mm

Ordnance Survey, (c) Crown Copyright 2023. All rights reserved. Licence number 100022432

Site Location Plan as proposed

Scale 1:1250 @ A3
Site of works proposal outlined in red.
Other land in same ownership/control outlined in blue.

SCALE 1 : 1250 — 0m 10m 20m 40m 60m 80m 100m 120m
SCALE 1 : 1 — 0m 8mm 16mm 40mm 56mm 80mm 100mm

Ref.	Date	Description	Initial
P2	04.08.23	SW taken to new soakaway	ap

Client:
Mr Alan & Mrs Wendy Watts

Project:
Proposed extension and alterations Silverwood House, Brown's Gate, Long Sutton, PE12 9AU

Date: May 2023
Scale: As shown @ A3
Drawn by: AJO
Checked by: CLS

Drawing Number: **A1662-10**
Rev: **P2**

DO NOT SCALE THIS DRAWING. THE CONTRACTOR IS DEEMED TO HAVE CHECKED ALL DIMENSIONS ON SITE AND REPORT ANY DISCREPANCIES TO OGLESBY & LIMB LTD.
THE CONTENTS OF THIS DRAWING ARE COVERED BY COPYRIGHT AND REMAIN THE PROPERTY OF OGLESBY & LIMB LTD. WRITTEN APPROVAL MUST BE OBTAINED FROM OGLESBY & LIMB LTD PRIOR TO DUPLICATION OR REPRODUCTION OF THIS DRAWING OR ITS CONTENTS.
ANY DIMENSIONS NOT SHOWN ARE TO BE CHECKED AND AGREED WITH OGLESBY & LIMB LTD.

Drawing Title:
Site Location and Block Plans as proposed

PLANNING APPLICATION ISSUE

Oglesby & Limb Ltd
Chartered Architect
Suite 1, Market Chambers
12 Market Place, Spalding, Lincs
PE11 1SL
Tel: 01775 761196
e-mail: design@o-l-ltd.co.uk