FILE COPY

SOUTH HOLLAND DISTRICT COUNCIL

Application no: H11/0705/92

Applicant: G D & P L Gittins
11 London Road
Long Sutton
Spalding
Lincs, PE12 9EA

Agent: A Roffe
1 Green Lane
Spalding
Lincs
PE11 2YB

Description: Extension to residential home

Location: 11 London Road
Long Sutton
Spalding
Lincs

Type: LISTED BUILDING

Date received: 25-JUN-92

TOWN AND COUNTRY PLANNING ACT 1990

NOTICE OF NON-DETERMINATION

South Holland District Council hereby give notice that no further action will be taken on this application.

Director of Planning and Building Control Services

21-OCT-92

BRIAN SMITH Dip TP MRTPI Director of Planning & Building Control Services

Planning & Building Control Department, Council Offices, Priory Road, Spalding, Lincolnshire. PE11 2XE (Tel: 0775 761161)

ADMIN RECORD SHEET

INITIAL

Submitted Fee £ NIL

Receipt Issued ..... No. .....

Date First Received 25 JUN 1992

REGISTRATION

REFERENCE H11/0705/92

Cross-Ref R

PLAN: H11/0704/92 Date 26/6/92

VALIDATION Date 25/6/92

Type LBC Earliest permission date (Cert B) .....

Site area ..... No. of dwellings ..... Floorspace .....

New build/site enlargement/redevelopment/change of use/extension/alteration

Earlier permission ref .....

EM:-

	Siting	Design	Ext app	Access	Lands
Previous					
Current					

Description

Technical: Certificate ☐ Accuracy ☐
Site plans ☐ Incomplete form ☐
Description ☐

S65 Advert required ☐ Expiry date .....

Fees: Nil fee – previous app ☐ Ref .....
– type ☐
Discounted fee ☐ Reason .....

Correct fee £ NIL Additional £ ..... Receipt no. .....

Refund £ ..... Issued .....

CONSTRAINTS Date .....

Index Sheets ..... OS Nos ..... Grid Ref 5 3

Ward ..... Parish .....

Inside IRD ..... Inside LP Area .....

IR Rural	☐	CA	☐	Grade
IR Bypass	☐	LB	☐	
Level crossing	☐	TPO	☐	
Footpath	☐	Other:		

Linked to site.....Ref..... Linked to property.....Ref.....

Planning Records:
Earlier apps

3 Reg Records:
Already submitted Ref.....
Requested .....

Inputs completed.....

H11/0705/92

25 JUN 1992

G.D. & P.L. Gittins,
11, London Road,
LONG SUTTON,
Spalding, Lincs. PE12 9EA

A. ROFFE
Building Design and Plans
1 Green Lane
SPALDING, Lincs. PE11 2YB
Tel: (0775) 723680

11, London Road, LONG SUTTON

OFFICE COPY

Extension to residential home

A. Roffe

23rd June 1992


yes
yes

yes

OWNER.

A. Rolfe.

25th June 1992

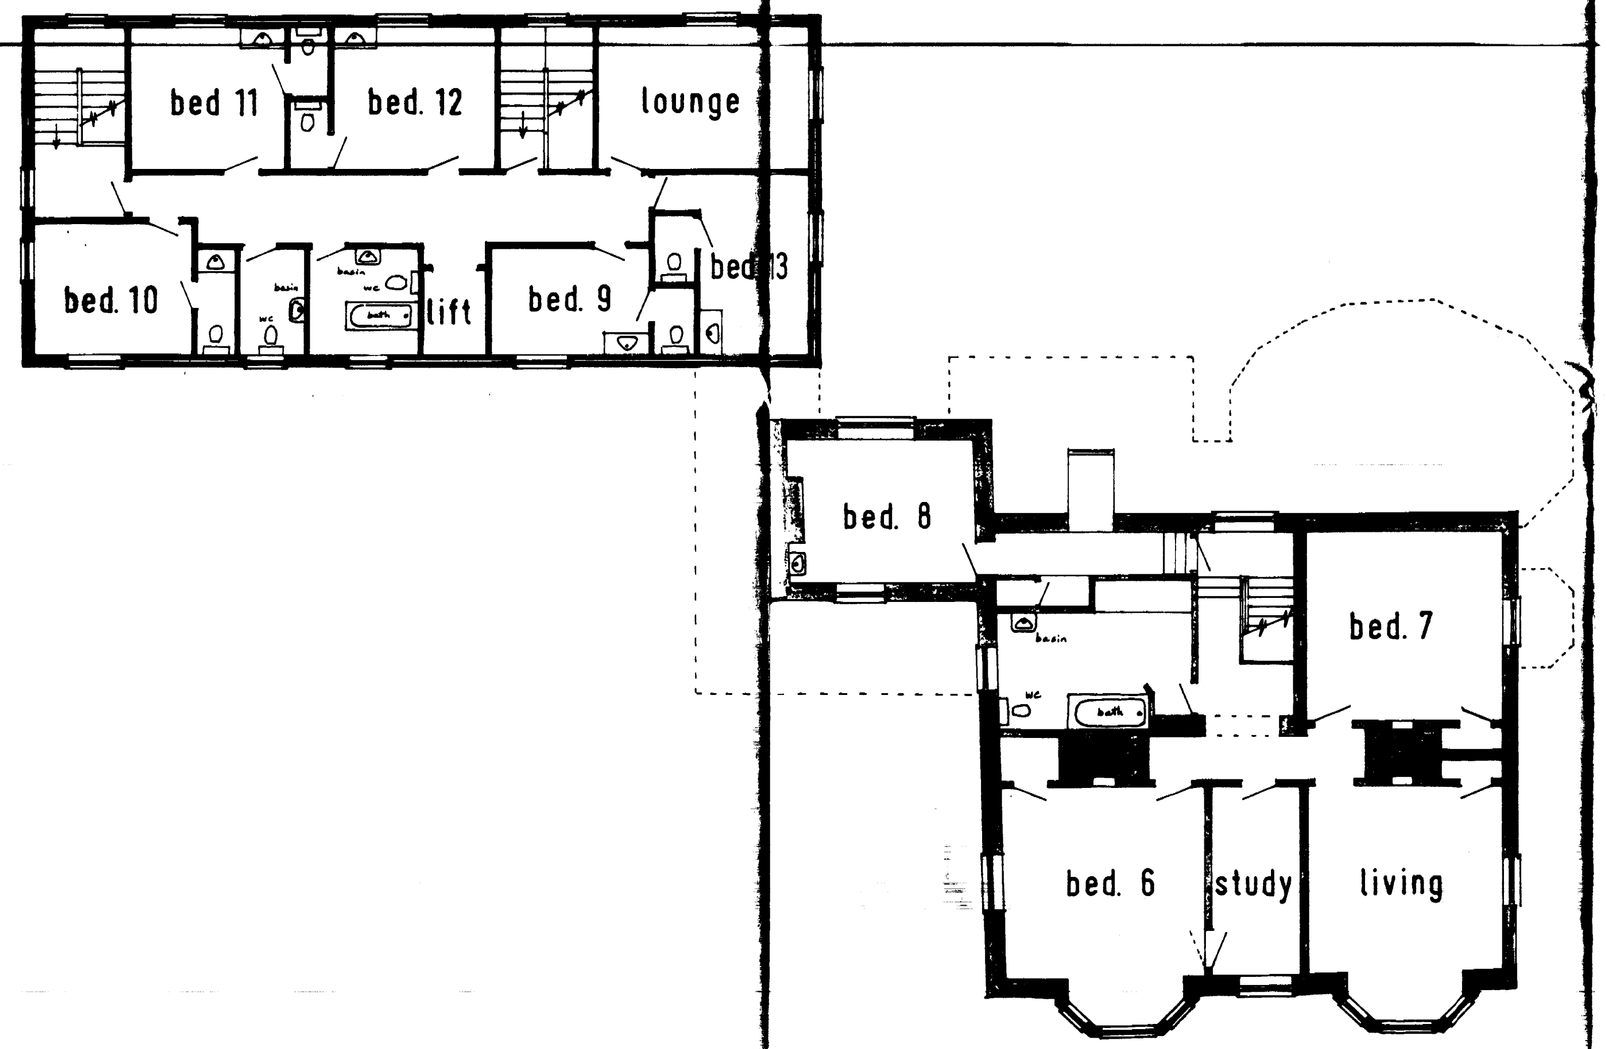

SOUTH HOLLAND D.C.
PLAN DEPT
06 JUL 1992
REF. 701/92

11, London Road, LONG SUTTON

Extension to Home,
First floor layout


Scale: 1:100

Drawing No: 41

L. A. Ref.:

Date:

A. ROFFE
BUILDING DESIGN & PLANS
1 Green Lane,
SPALDING,

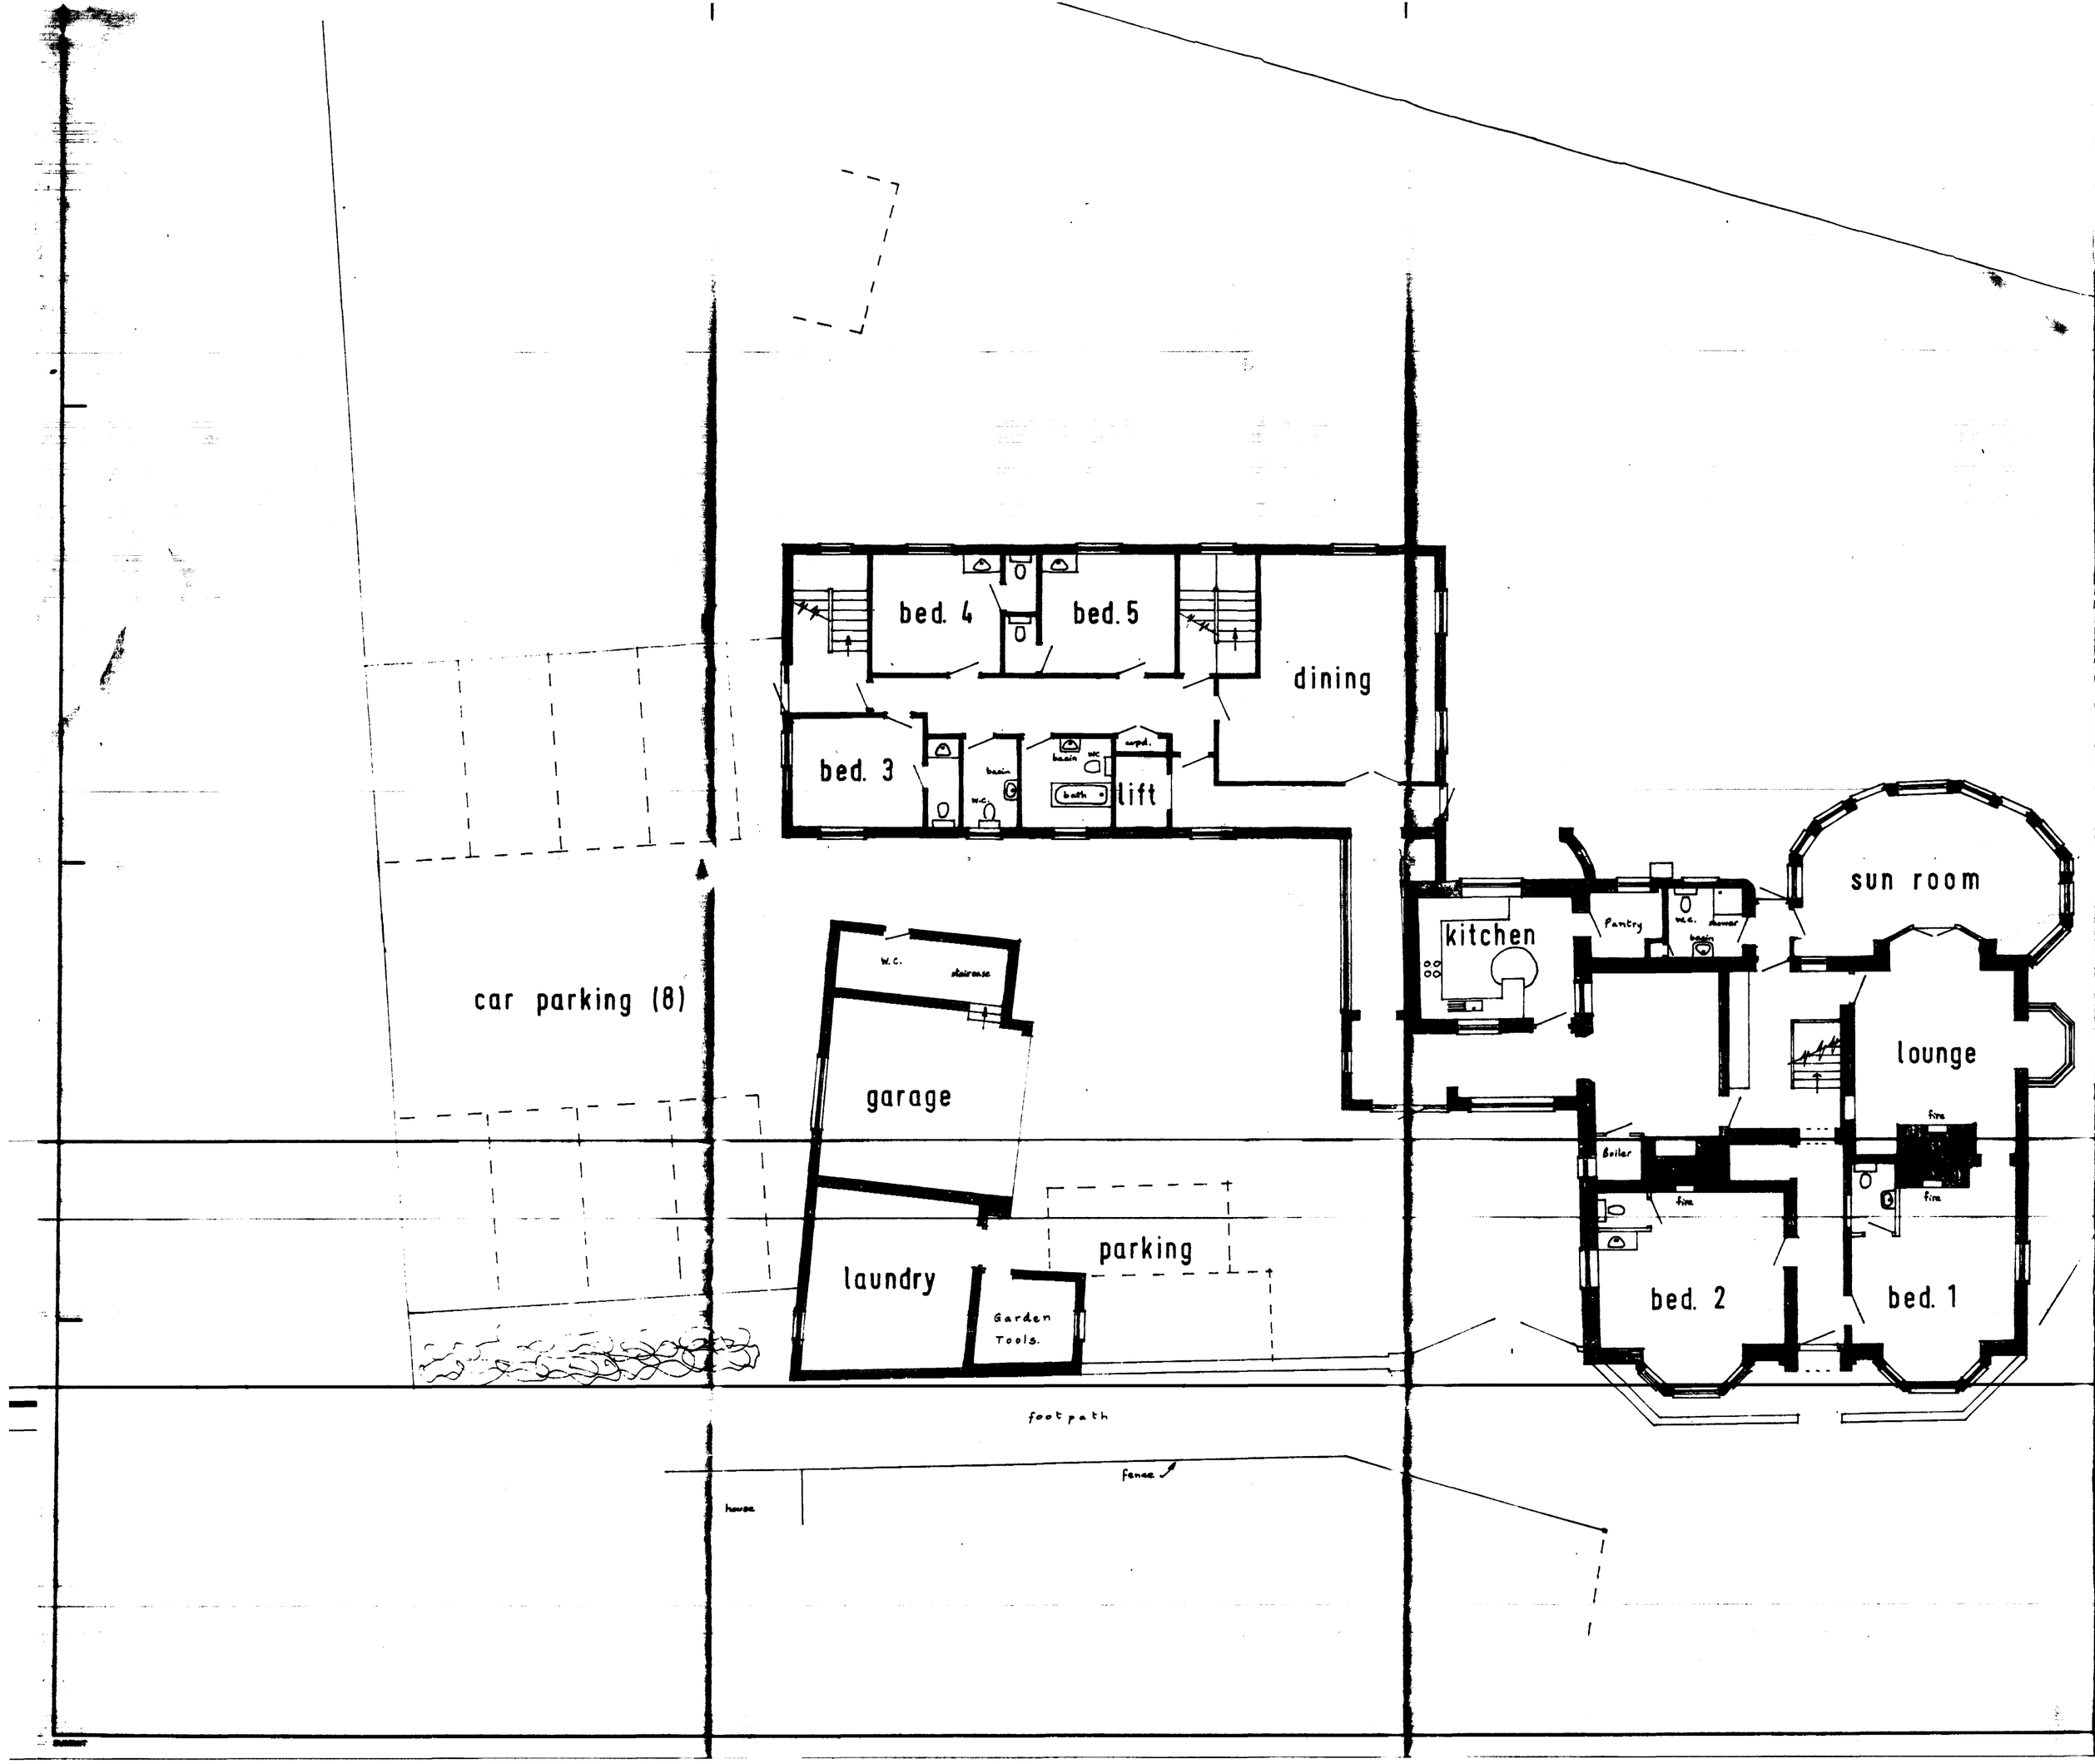

SOUTH HOLLAND D.C.
PLAN DEPT
06 JUL 1992
REF.....H/92...

11 London Road LONG SUTTON


Extension to Home
Ground floor layout

Scale: 1:100	
Drawing No: 40	L. A. Ref.:
Date: July 1992	

A. ROFFE
BUILDING DESIGN & PLANS
1 Green Lane.
SPALDING.
Lincs. PE11 2YB Tel. (0775) 723680



east

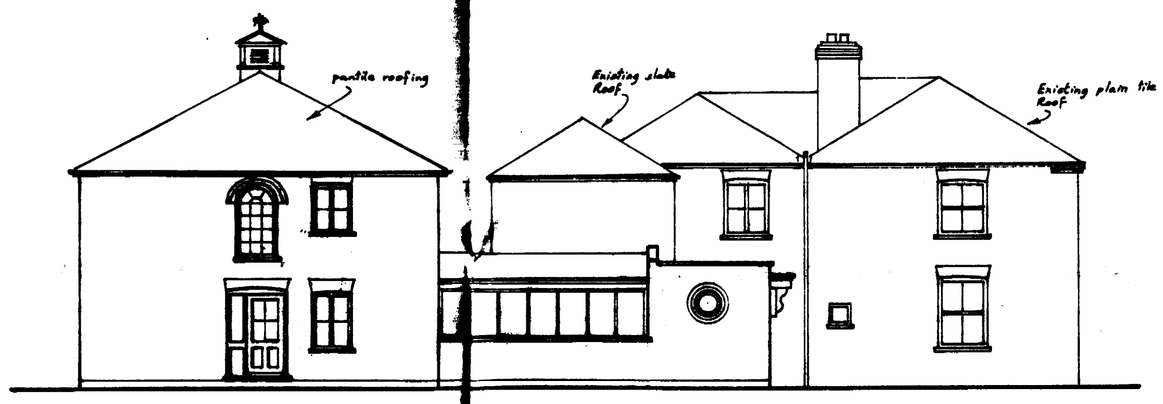

north



south



west

Ornhill County Clay pantiles - mixed russet

Yorkshire Brick - Crowhurst Multi

soldier brick arch to openings

wood painted windows

SOUTH HOLLAND D.C.
PLAN DEPT
06 JUL 1992
REF. 704/92

11, London Road, LONG SUTTON
Extension to Home,
Elevations

Scale: 1:100	
Drawing No: 43	L. A. Ref.:
Date: July 1992	

A. ROFFE
BUILDING DESIGN & PLANS
1 Grees Lane,
SPALDING,
Lincs. PE11 2YB Tel. (0775) 723089