STAILS

andard –

h- Footways

2 to South Holland

Anglian water sewer

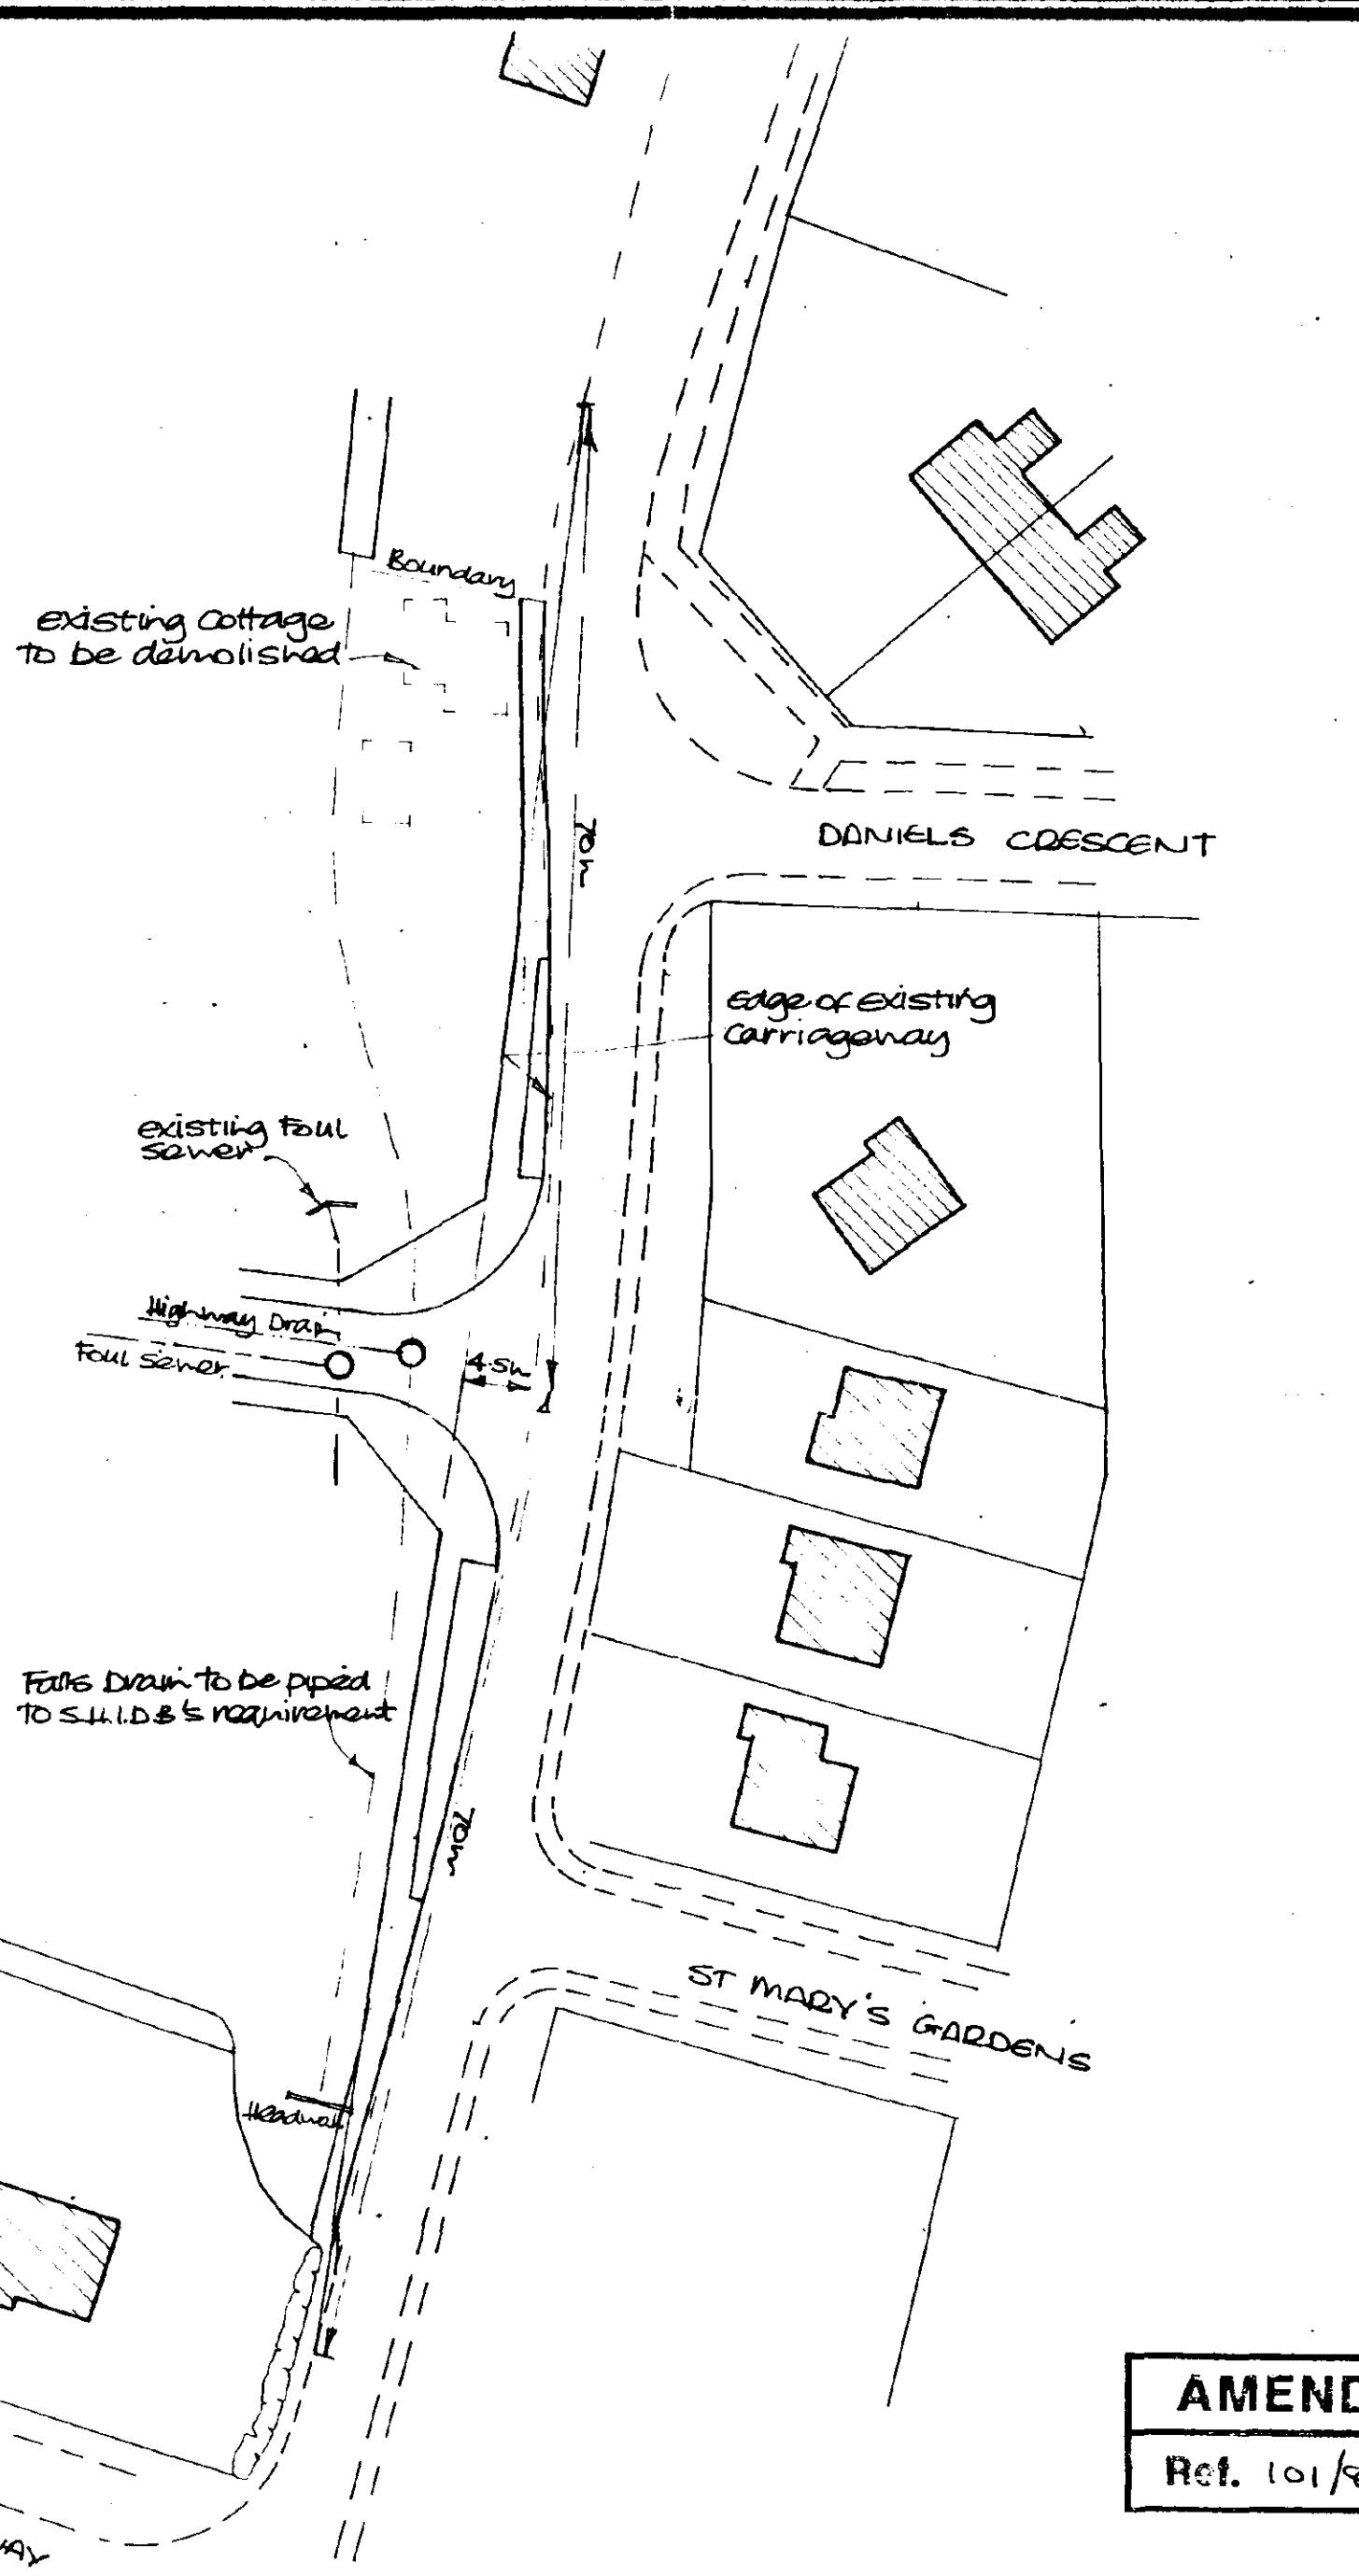

AMEND

Ref. 101/8

NOT BE REPRODUCED WITHOUT PERMISSION FROM BROADGATE BUILDERS (SPA