


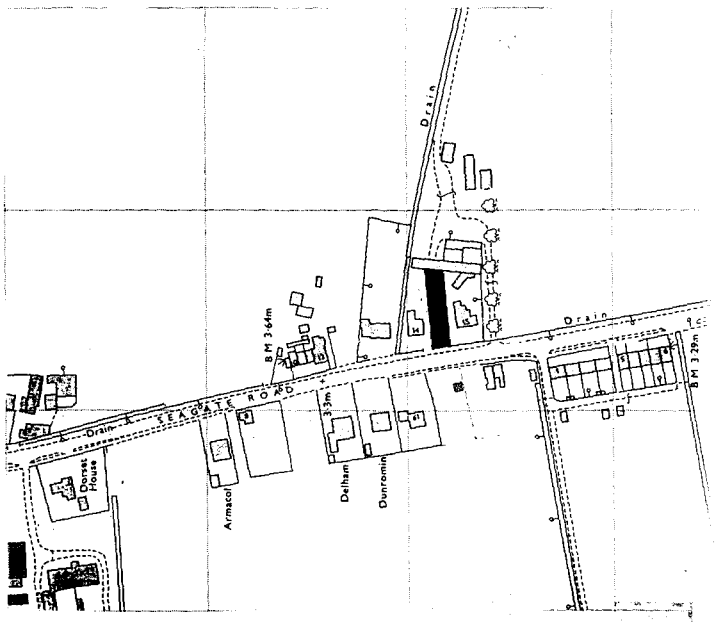


LOCATION PLAN 1:2500
NOT UP TO DATE !

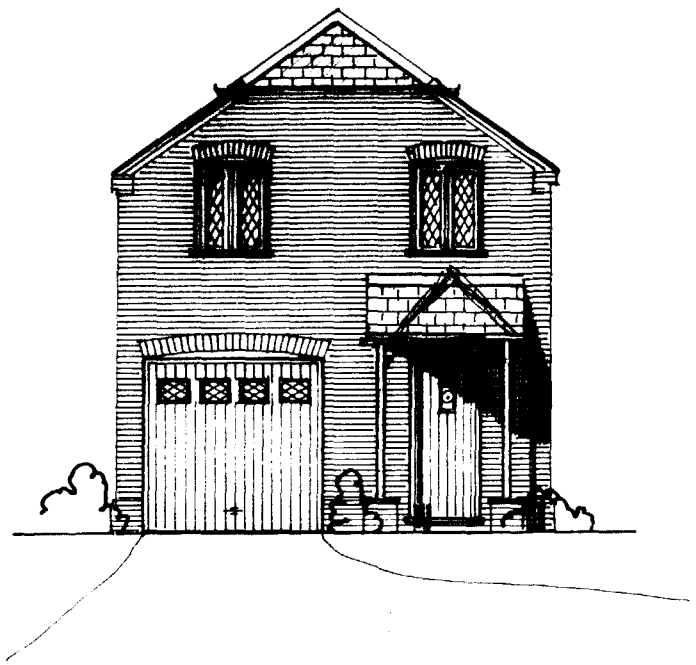

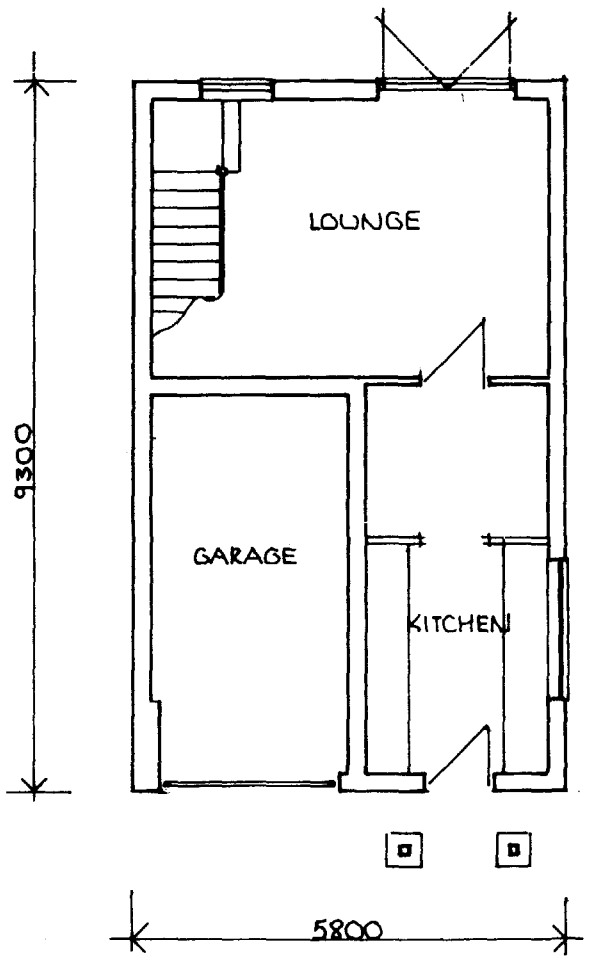

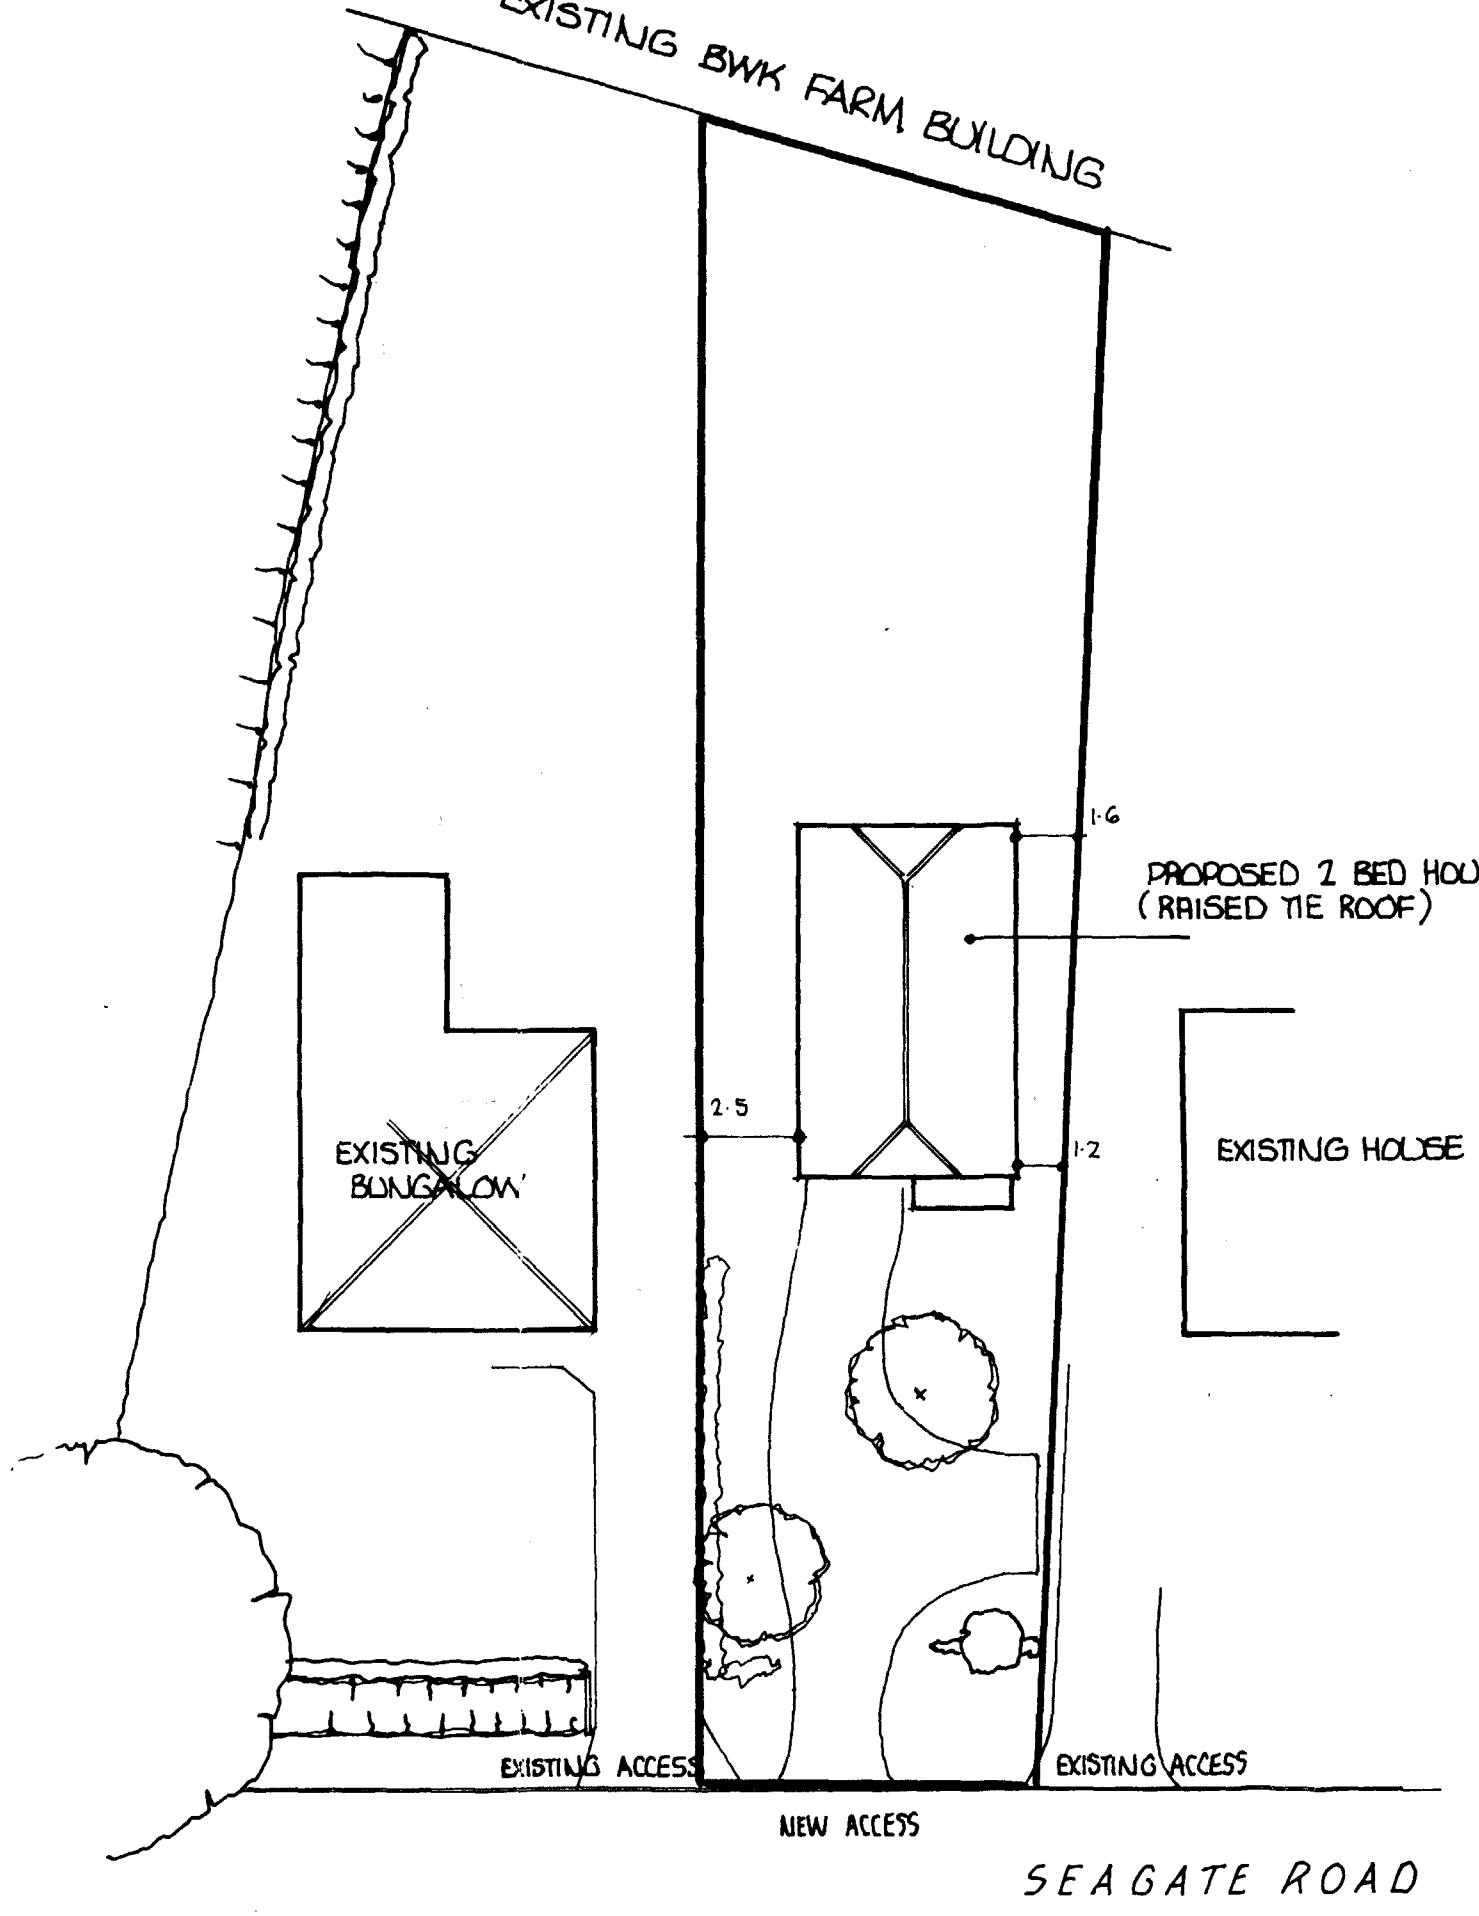

SITE PLAN 1:200

RECEIVED
26 FEB 1993
Ref:

PROVISIONAL SKETCH ONLY
FEASABILITY STUDY : PROPOSED DWELLING ADJACENT N°14 SEAGATE ROAD, LONG SUTTON
FOR MRS J. McEWAN