



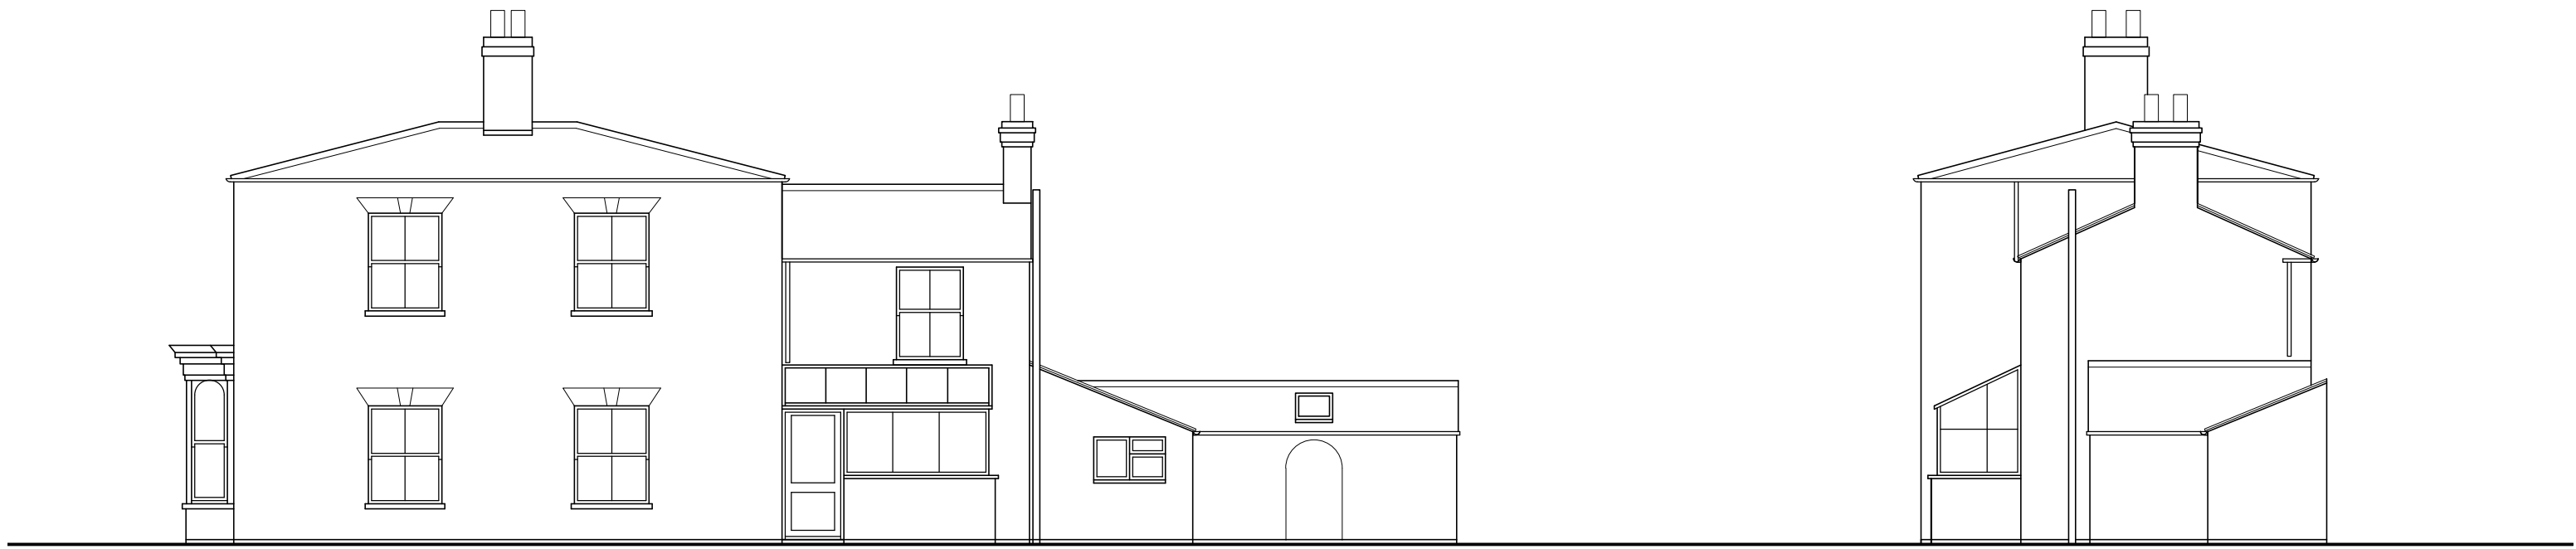


Existing Side Elevation 1:100

Existing Rear Elevation 1:100

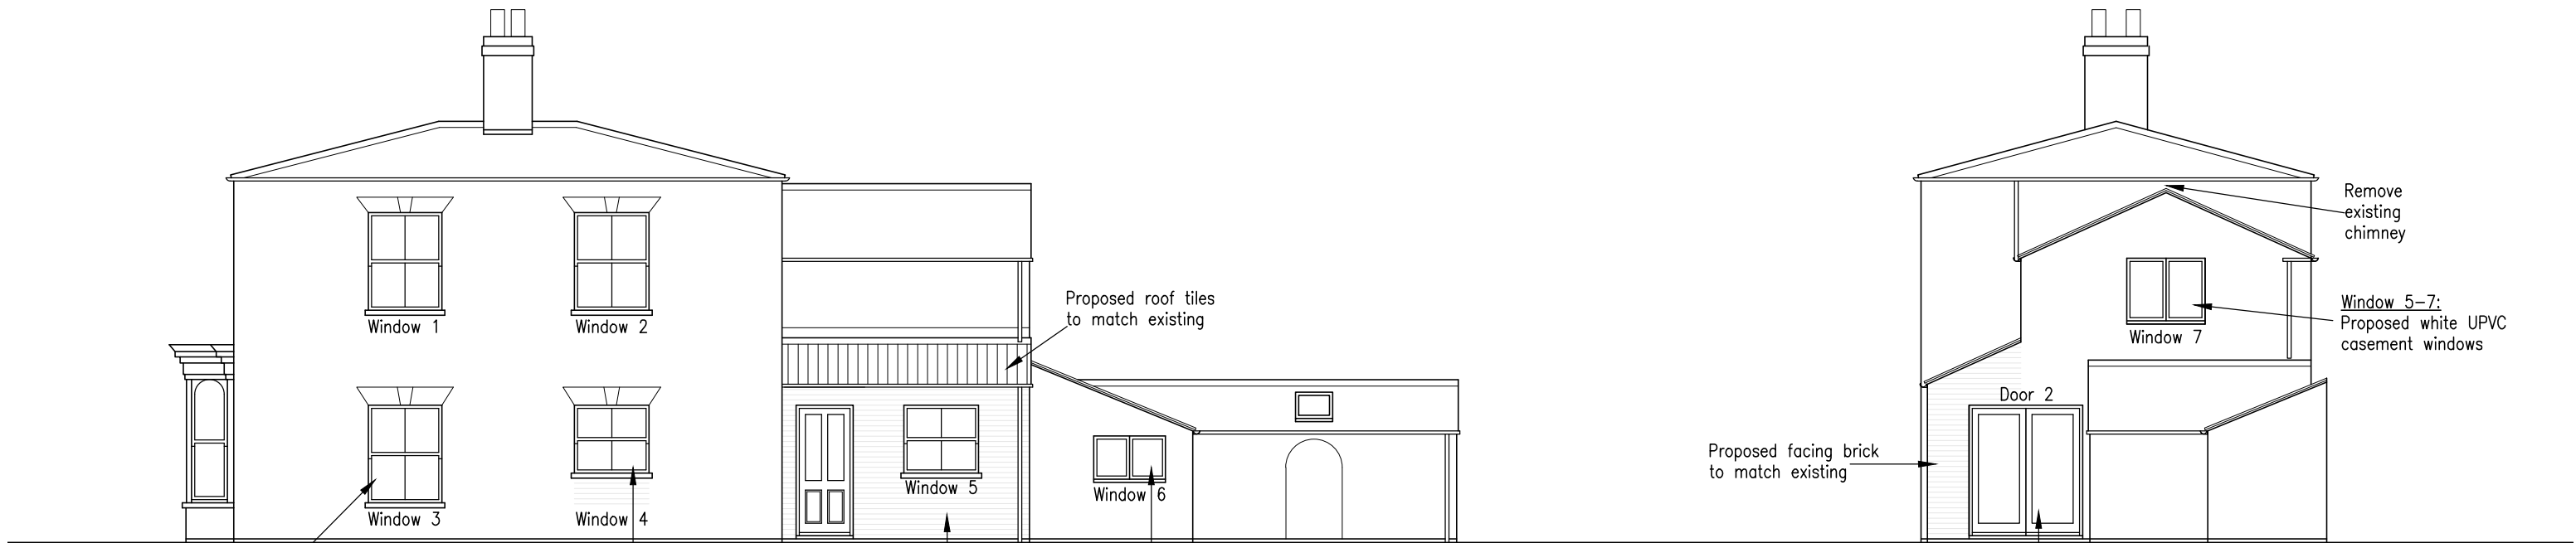


Proposed Side Elevation 1:100


Proposed Rear Elevation 1:100

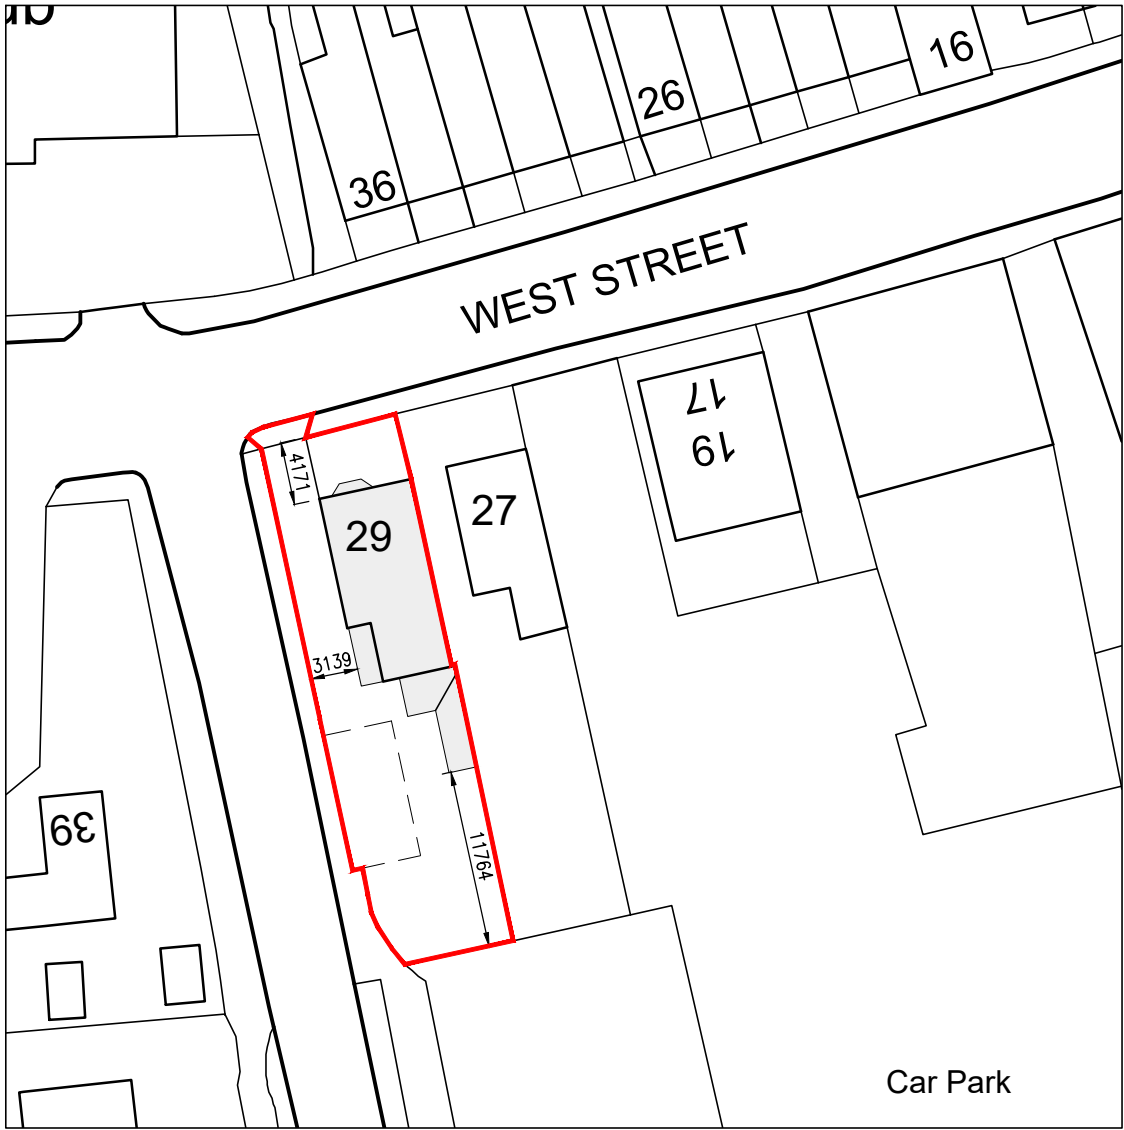

Proposed Site Plan 1:500

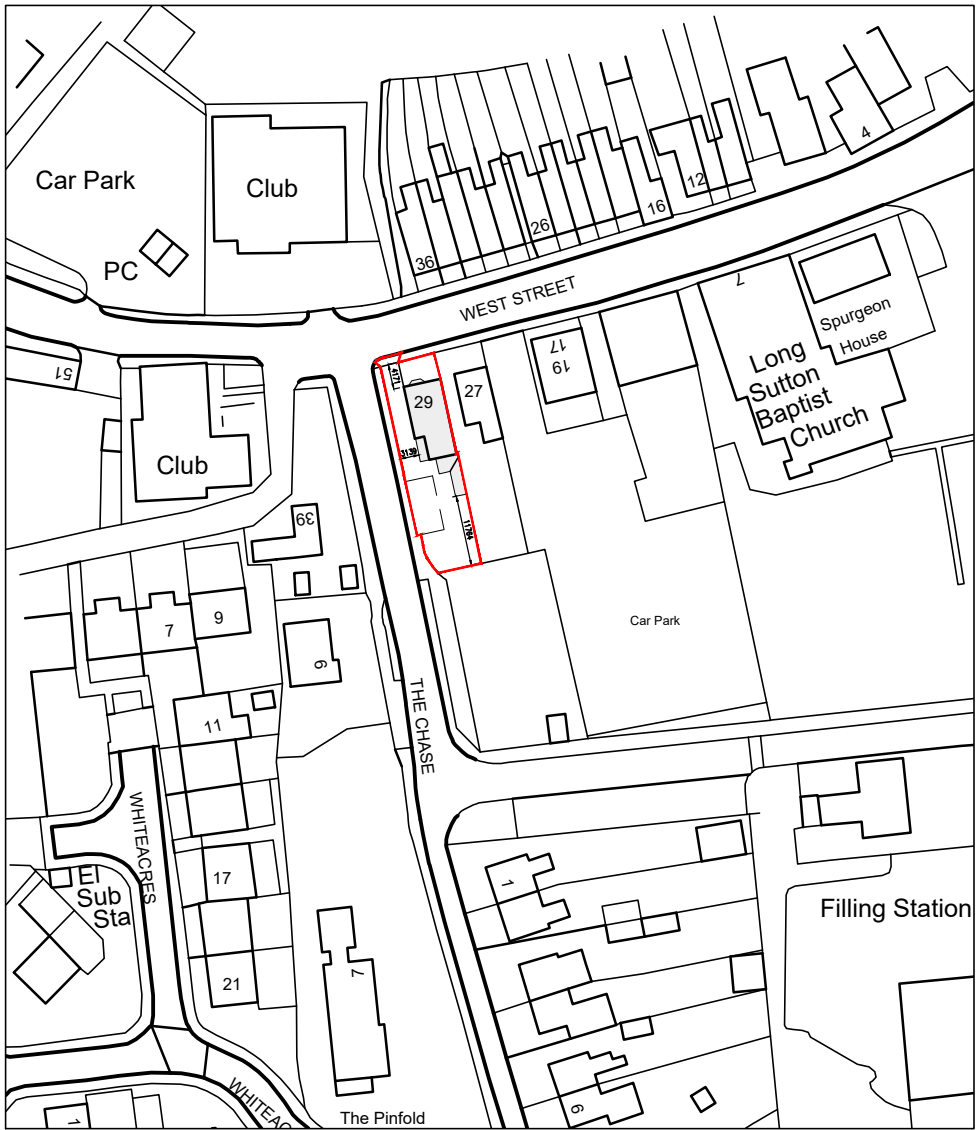

Location Plan 1:1250

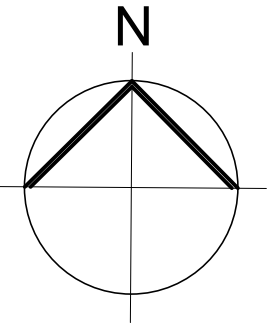

A -

REVISIONS

JOB NO.

6479/02E

PAPER SIZE

A2

DATE

FEB 2022

Notes:

This drawing is the permission of Peter Humphrey Associates Ltd. and may not be reissued, loaned or copied in whole or part without written consent.

All dimensions shown on the drawing are in millimeters unless stated otherwise. If the drawing is received electronically (PDF) it is the recipient's responsibility to ensure it is printed to the correct paper size. All dimensions to be checked on site prior to commencing work and any discrepancies to be highlighted immediately.

The Construction (Design and Management) Regulations 2015:

Peter Humphrey Associates' form of appointment with the client confirms whether the agent is appointed as 'Designer' or 'Principal Designer' under these regulations. Nevertheless, the design phase has been carried out with due consideration for the safety during construction, occupation and maintenance of the finished project. No extraordinary hazards or risks were identified outside of the routine construction operations that would not already been apparent to a competent contractor.

CLIENT

MR J DEWSBERRY & MRS S ANDERSON

PROJECT

PROPOSED EXTENSION TO DWELLING

SITE

29

WEST STREET

LONG SUTTON

LINCS

PE12 9BN

DRAWING

ELEVATIONS



PETER HUMPHREY
ASSOCIATES

ADDRESS: 2 CHAPEL ROAD, WISBECH, CAMBS, PE13 1RG.

TELEPHONE: 01945 466966

E-MAIL: info@peterhumphrey.co.uk

WEB: www.peterhumphrey.co.uk