


1:500 SCALE DRAWING
33 STATION ROAD, LONG SUTTON
SHOWING A DETACHED HOUSE AND TWO
DETACHED BUNGALOWS REPLACING
WAREHOUSE AND YARD

APPLICANTS : MR. AND MRS. D. DYE

DATE : 8TH JUNE 2001

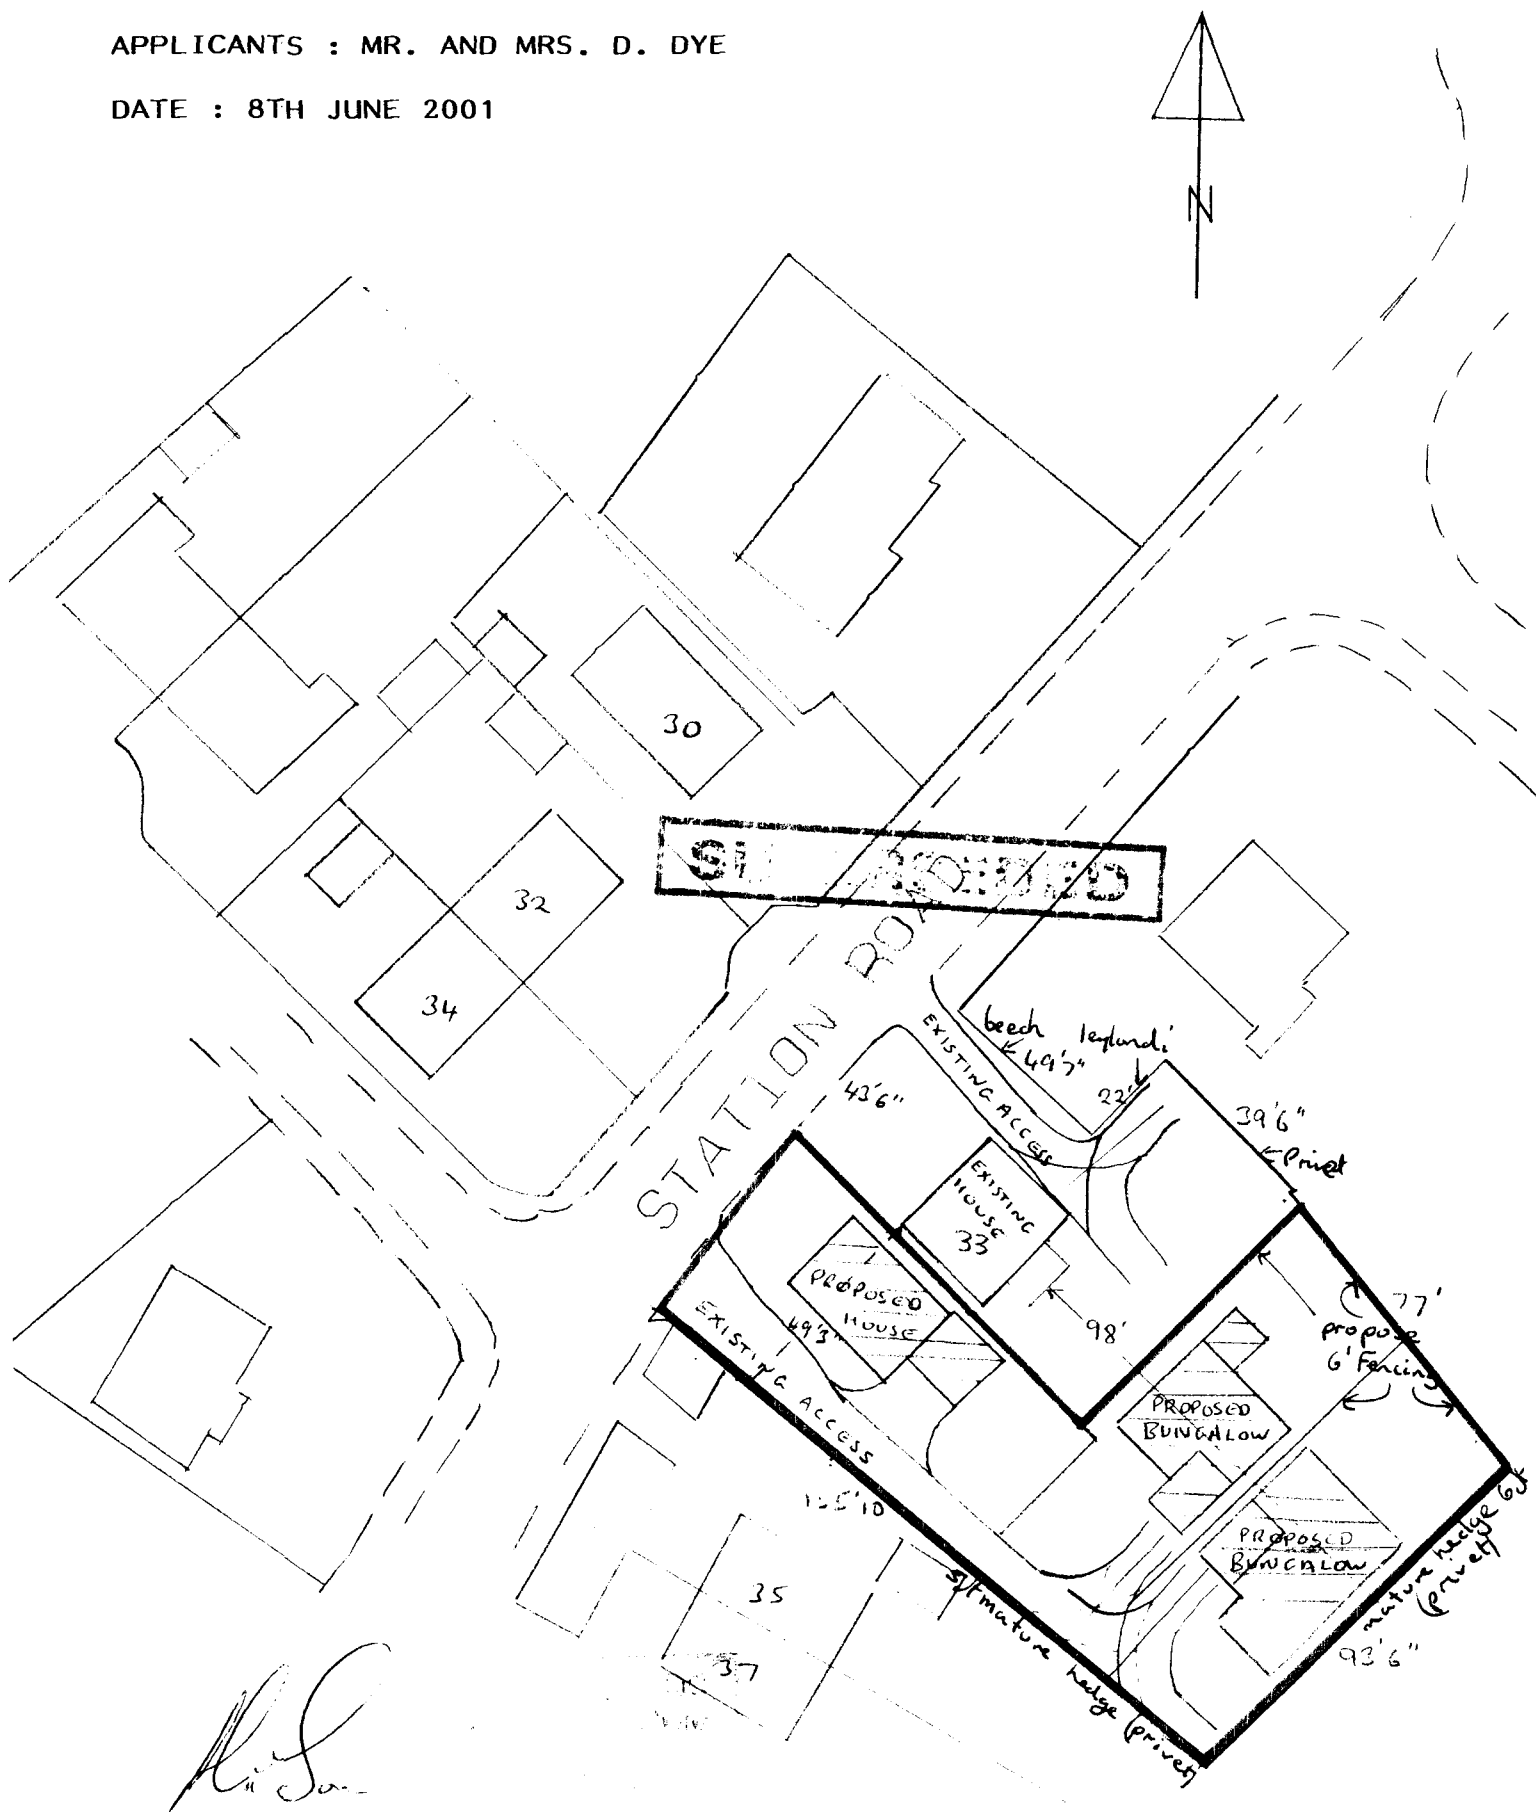

0714101

Levi's

Gordon Mills is
and. Rang earlier.

WILLIAM
creating this

DC

PROPOSED DEVELOPMENT 33 STATION ROAD


SCALE 1:500



STATION ROAD

2.7m

Sub Site E1

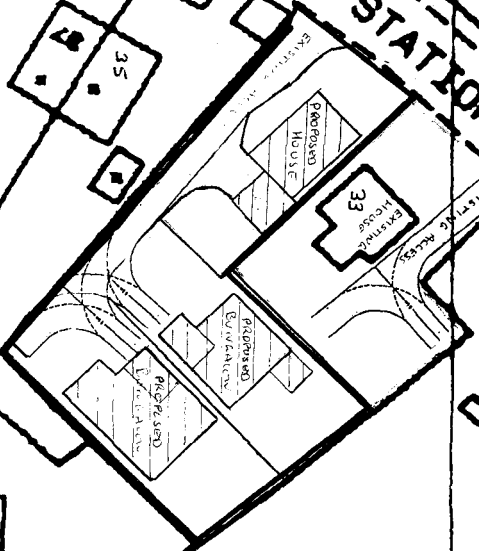


DRIVE IN DRIVE

66073 1/2

1:500 SCALE DRAWING
33 STATION ROAD, LONG SUTTON
SHOWING A DETACHED HOUSE AND TWO
DETACHED BUNGALOWS REPLACING
WAREHOUSE AND YARD

APPLICANTS : MR. AND MRS. D. DYE

DATE : 2nd JULY 2001

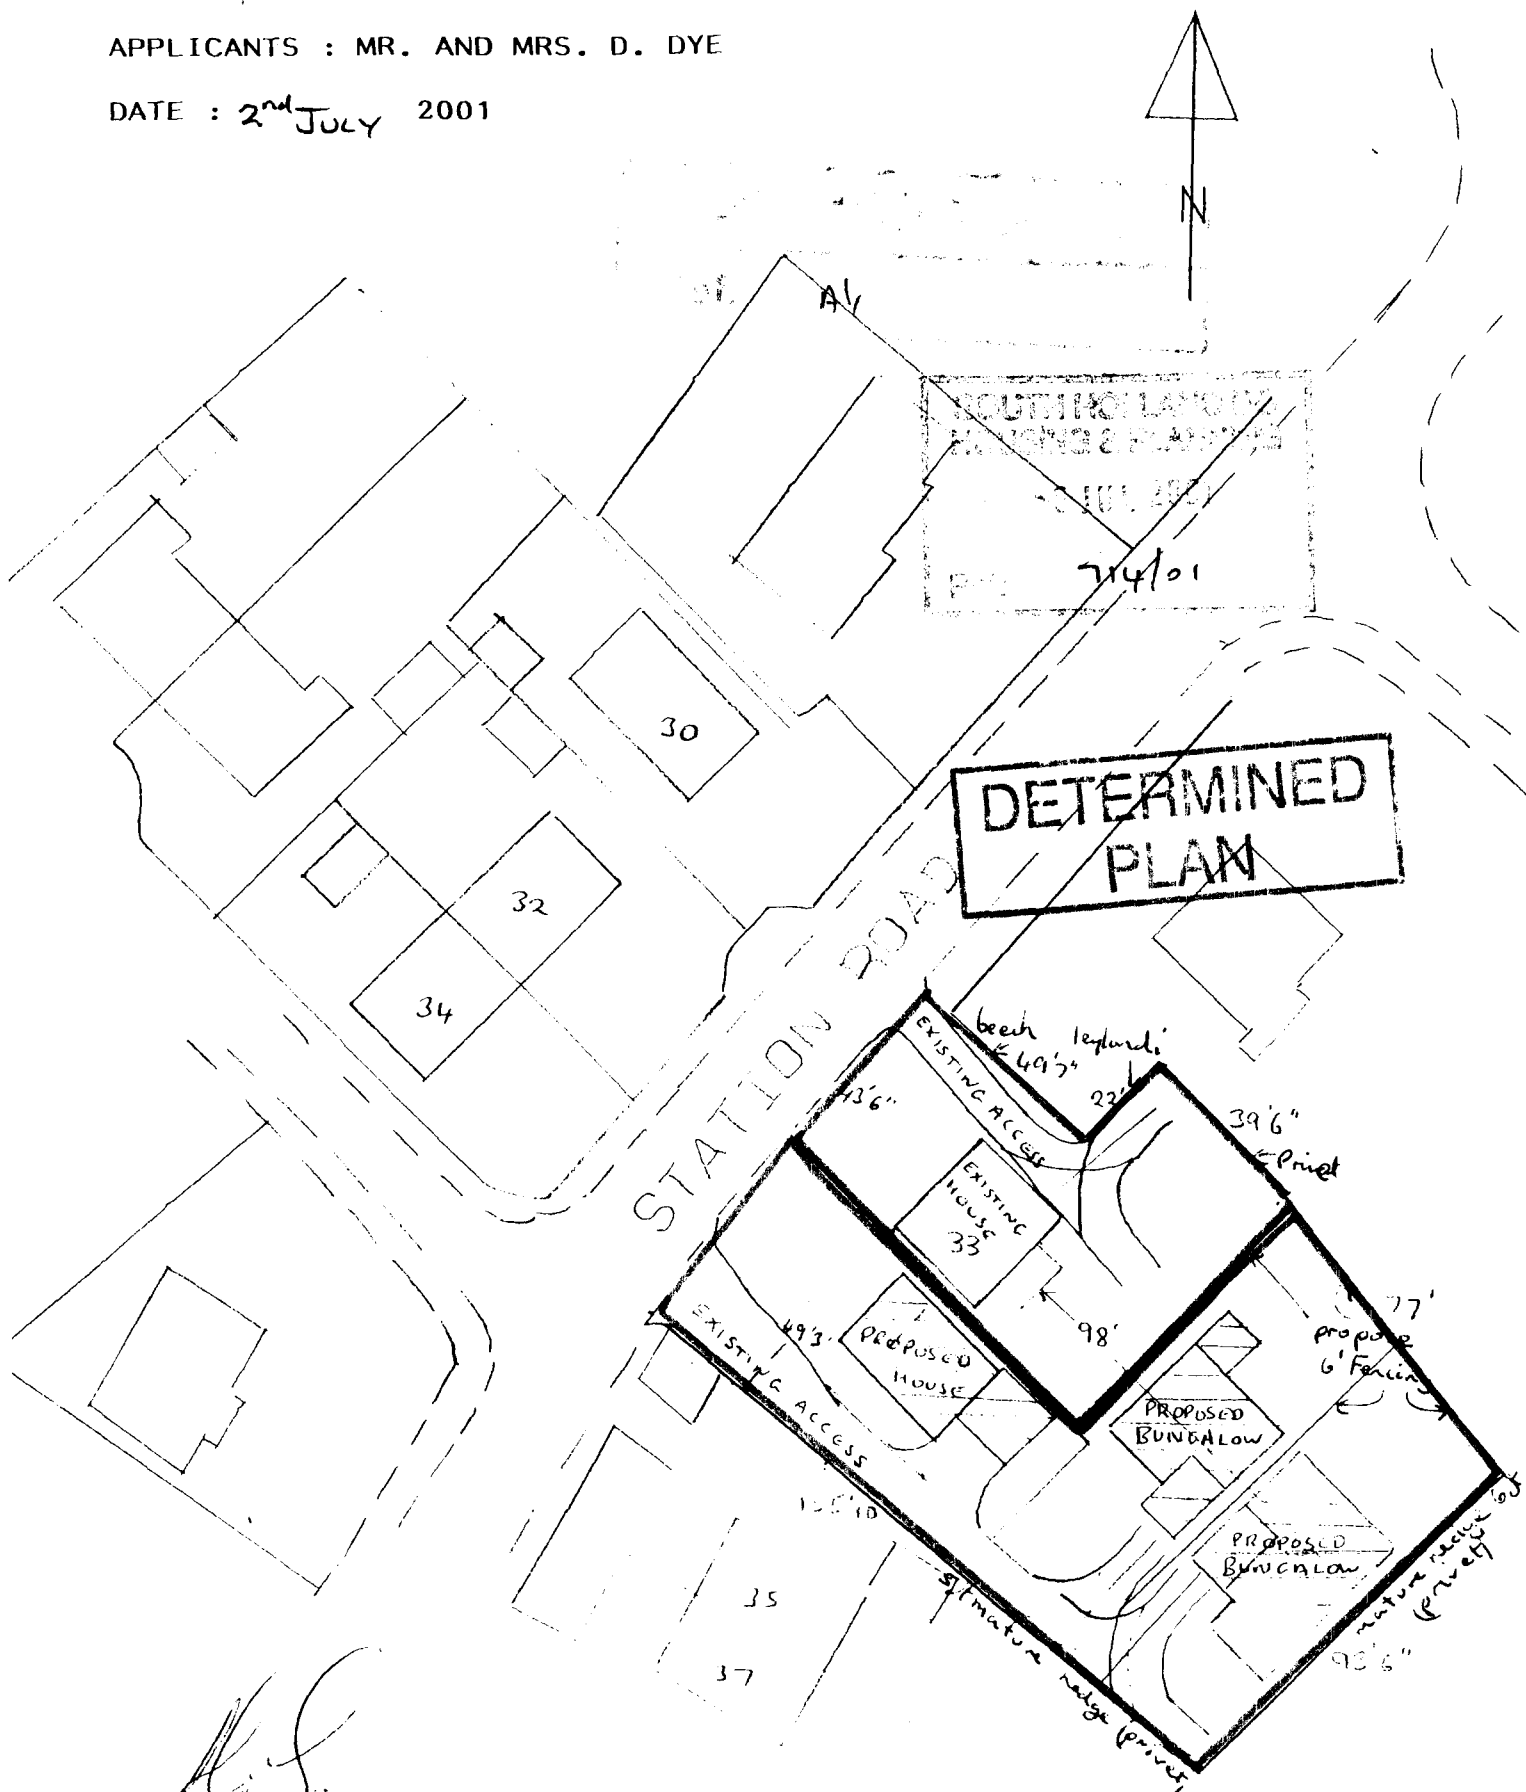

1:500 SCALE DRAWING
33 STATION ROAD, LONG SUTTON
SHOWING A DETACHED HOUSE AND TWO
DETACHED BUNGALOWS REPLACING
WAREHOUSE AND YARD

APPLICANTS : MR. AND MRS. D. DYE

DATE : 2nd JULY 2001

