
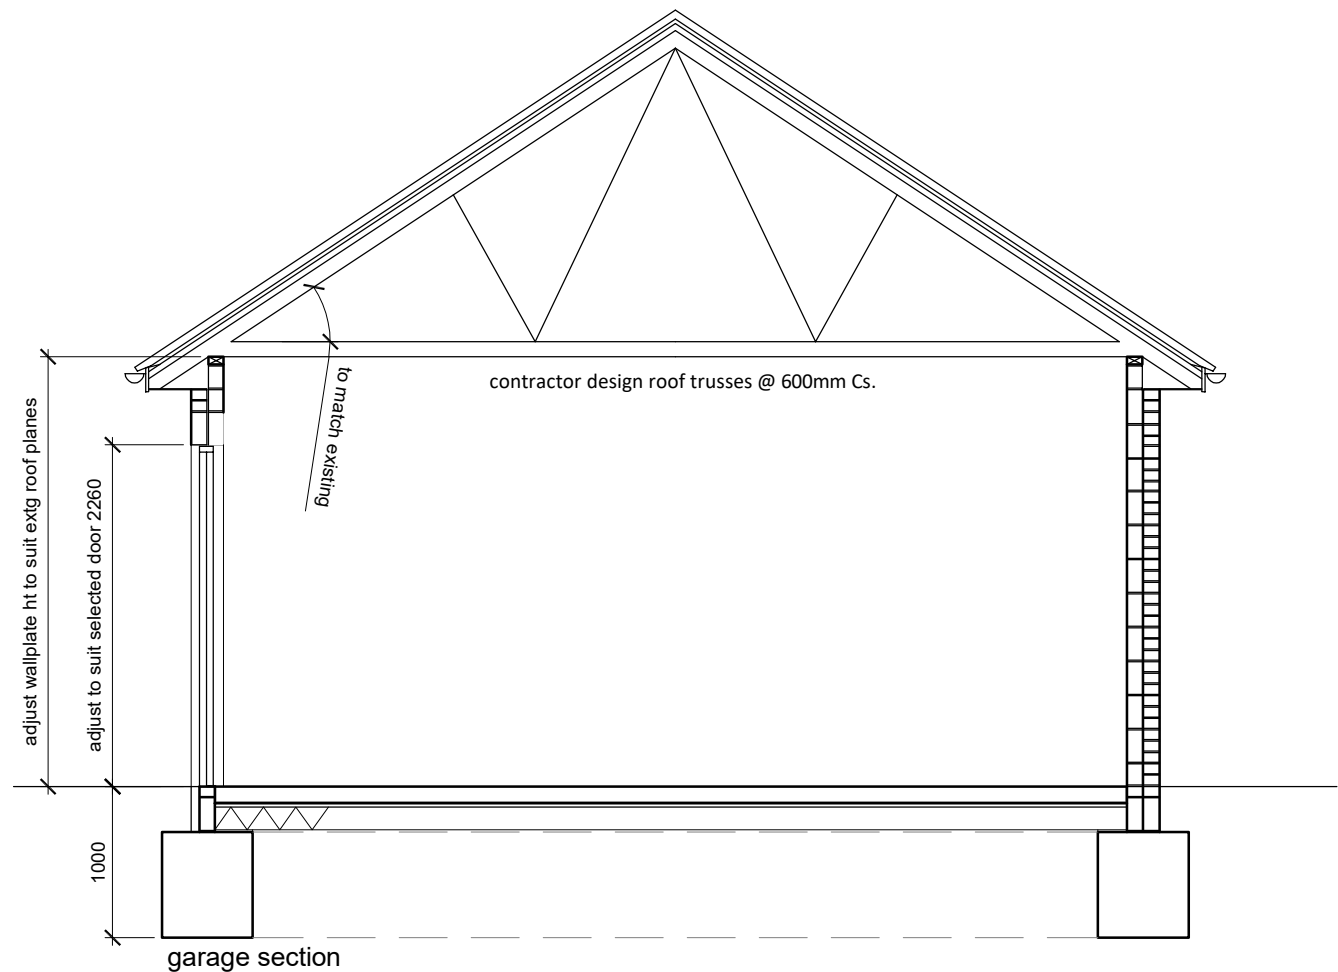
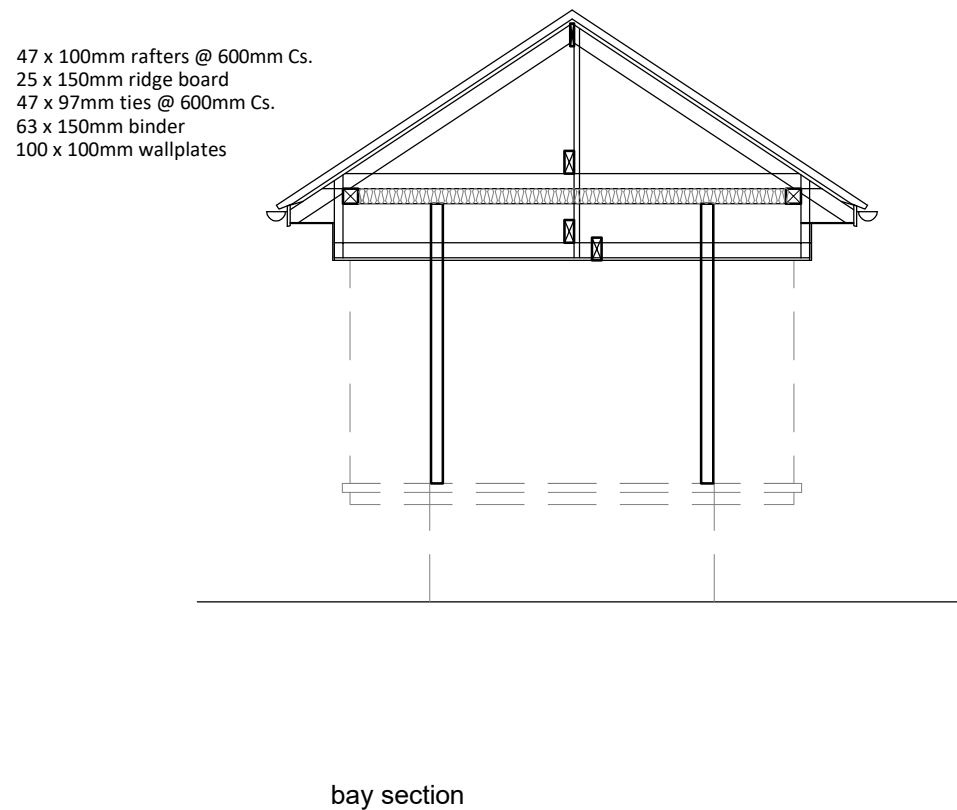
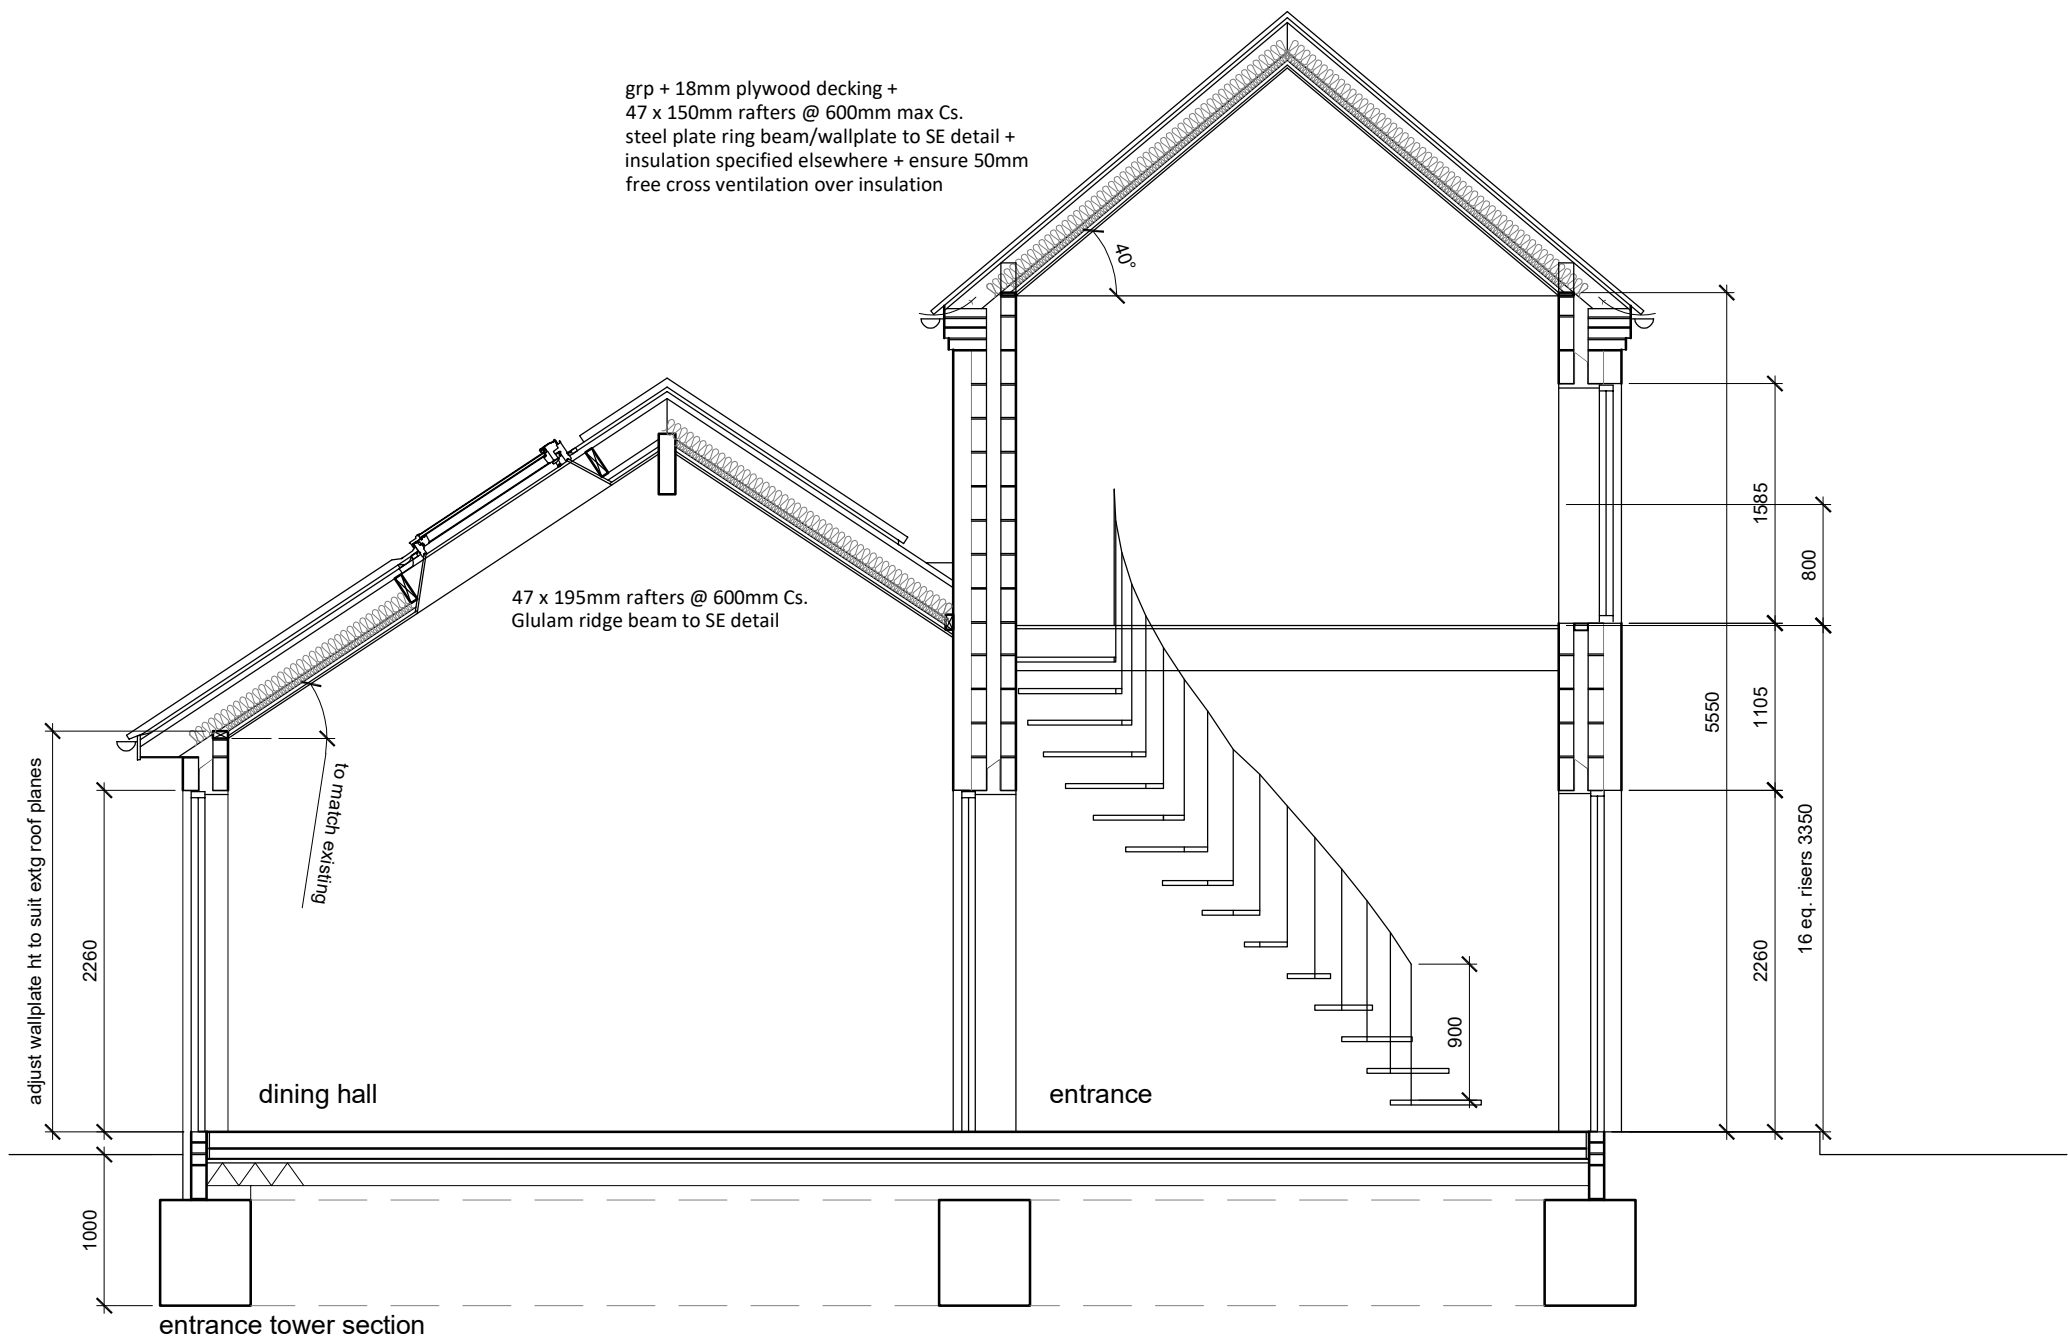


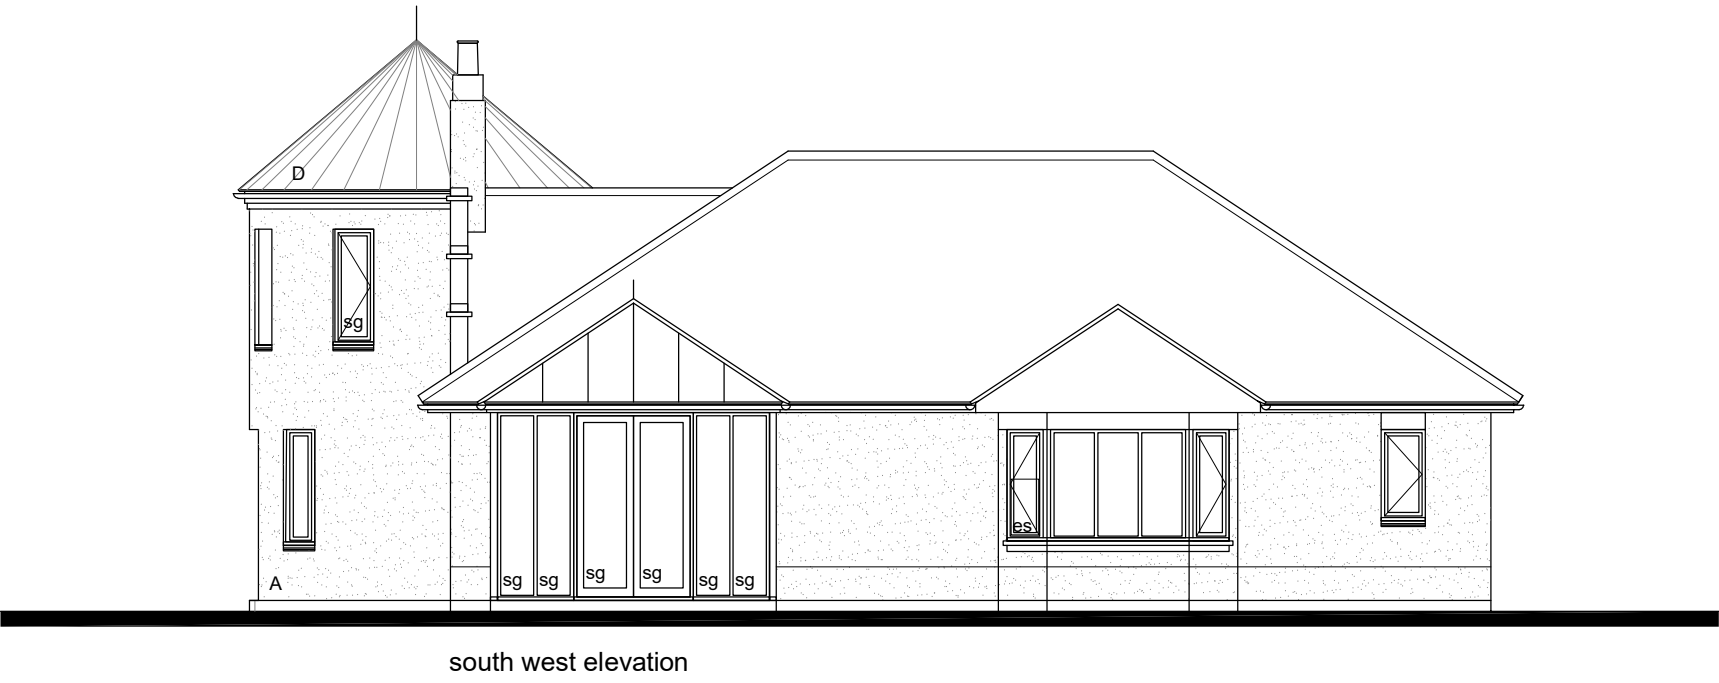

Revisions:		
Project: 95 Delph Road Long Sutton Spalding PE12 9BX		
Drawing title: Sections & elevations		
Scale @ A1: as noted	Date: 10 2016	Drawn: ap
Drawing No: 15111 07D		
Drawing Status: Building regulations		
andrew page - architect		
Bramble Cottage, St Andrews Lane Congham, King's Lynn PE32 1DS t: 01485 609008 e: architect@ap-architect.uk © andrew page		