



2. This drawing is the copyright of L.A. Building Design and shall not be copied or reproduced without written permission.

- BRICKS: Marshall's Chestnut multi stroke
- BOFF TILES: Redland Grosvenor Fumhouse Red 60
- CLUTS: Redland re constructed stone colour cream or buff

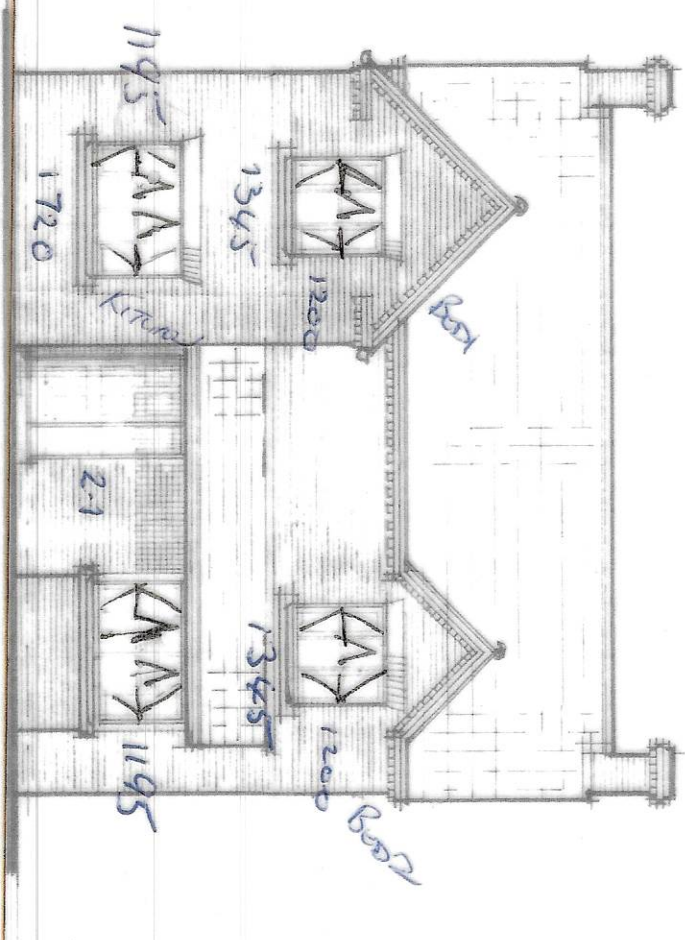


1395
FRONT

2010 da Buck

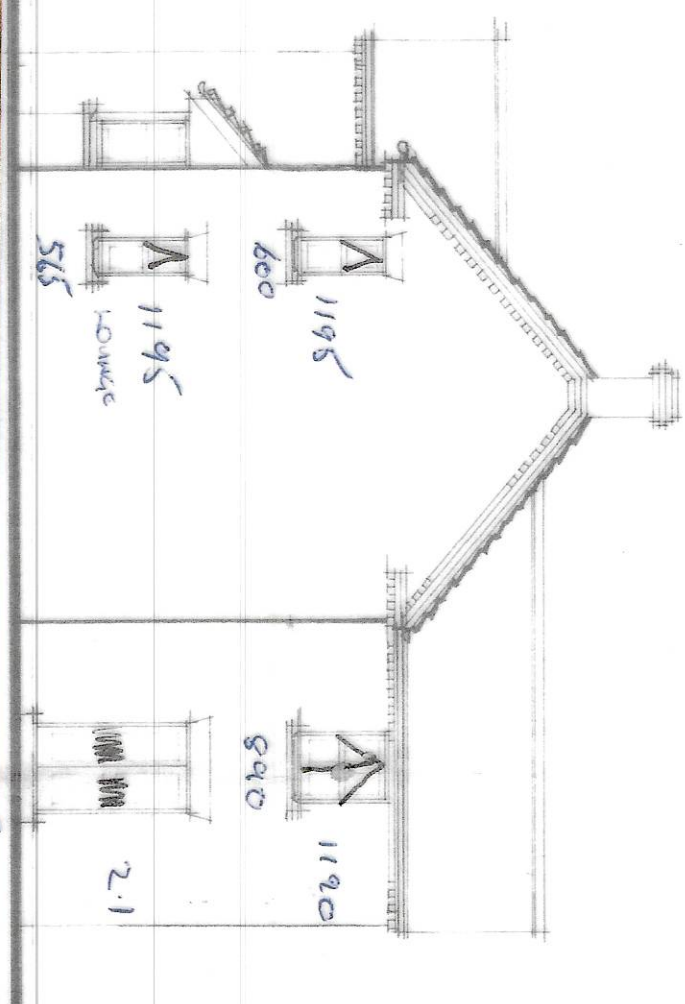

SIDE

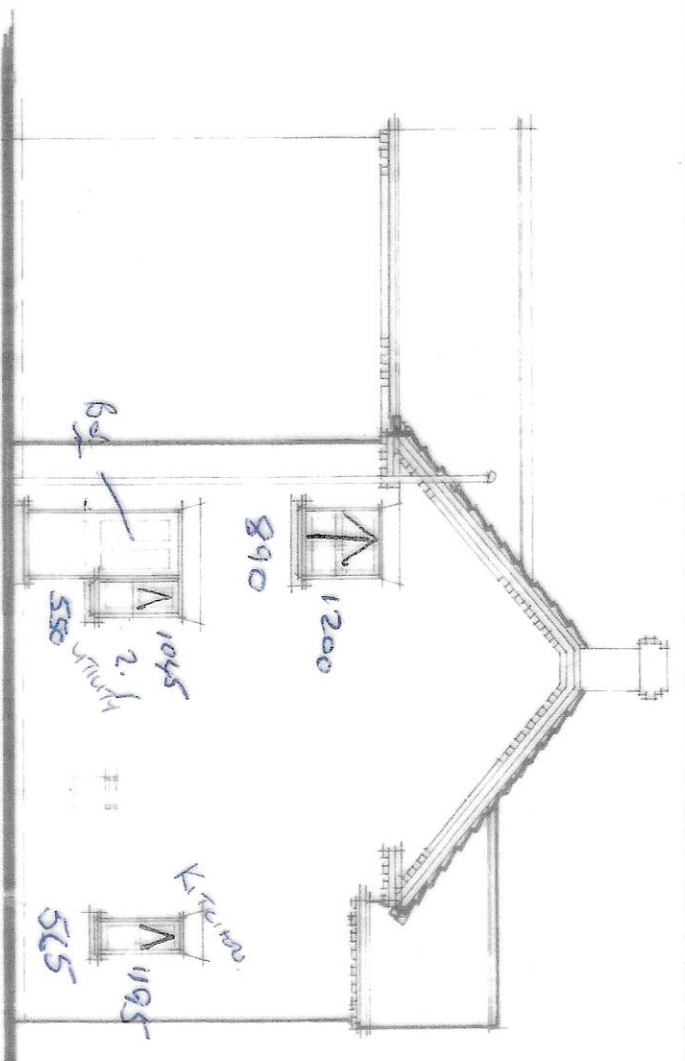


SIDE


13. 600 (14 sheets)



REAR

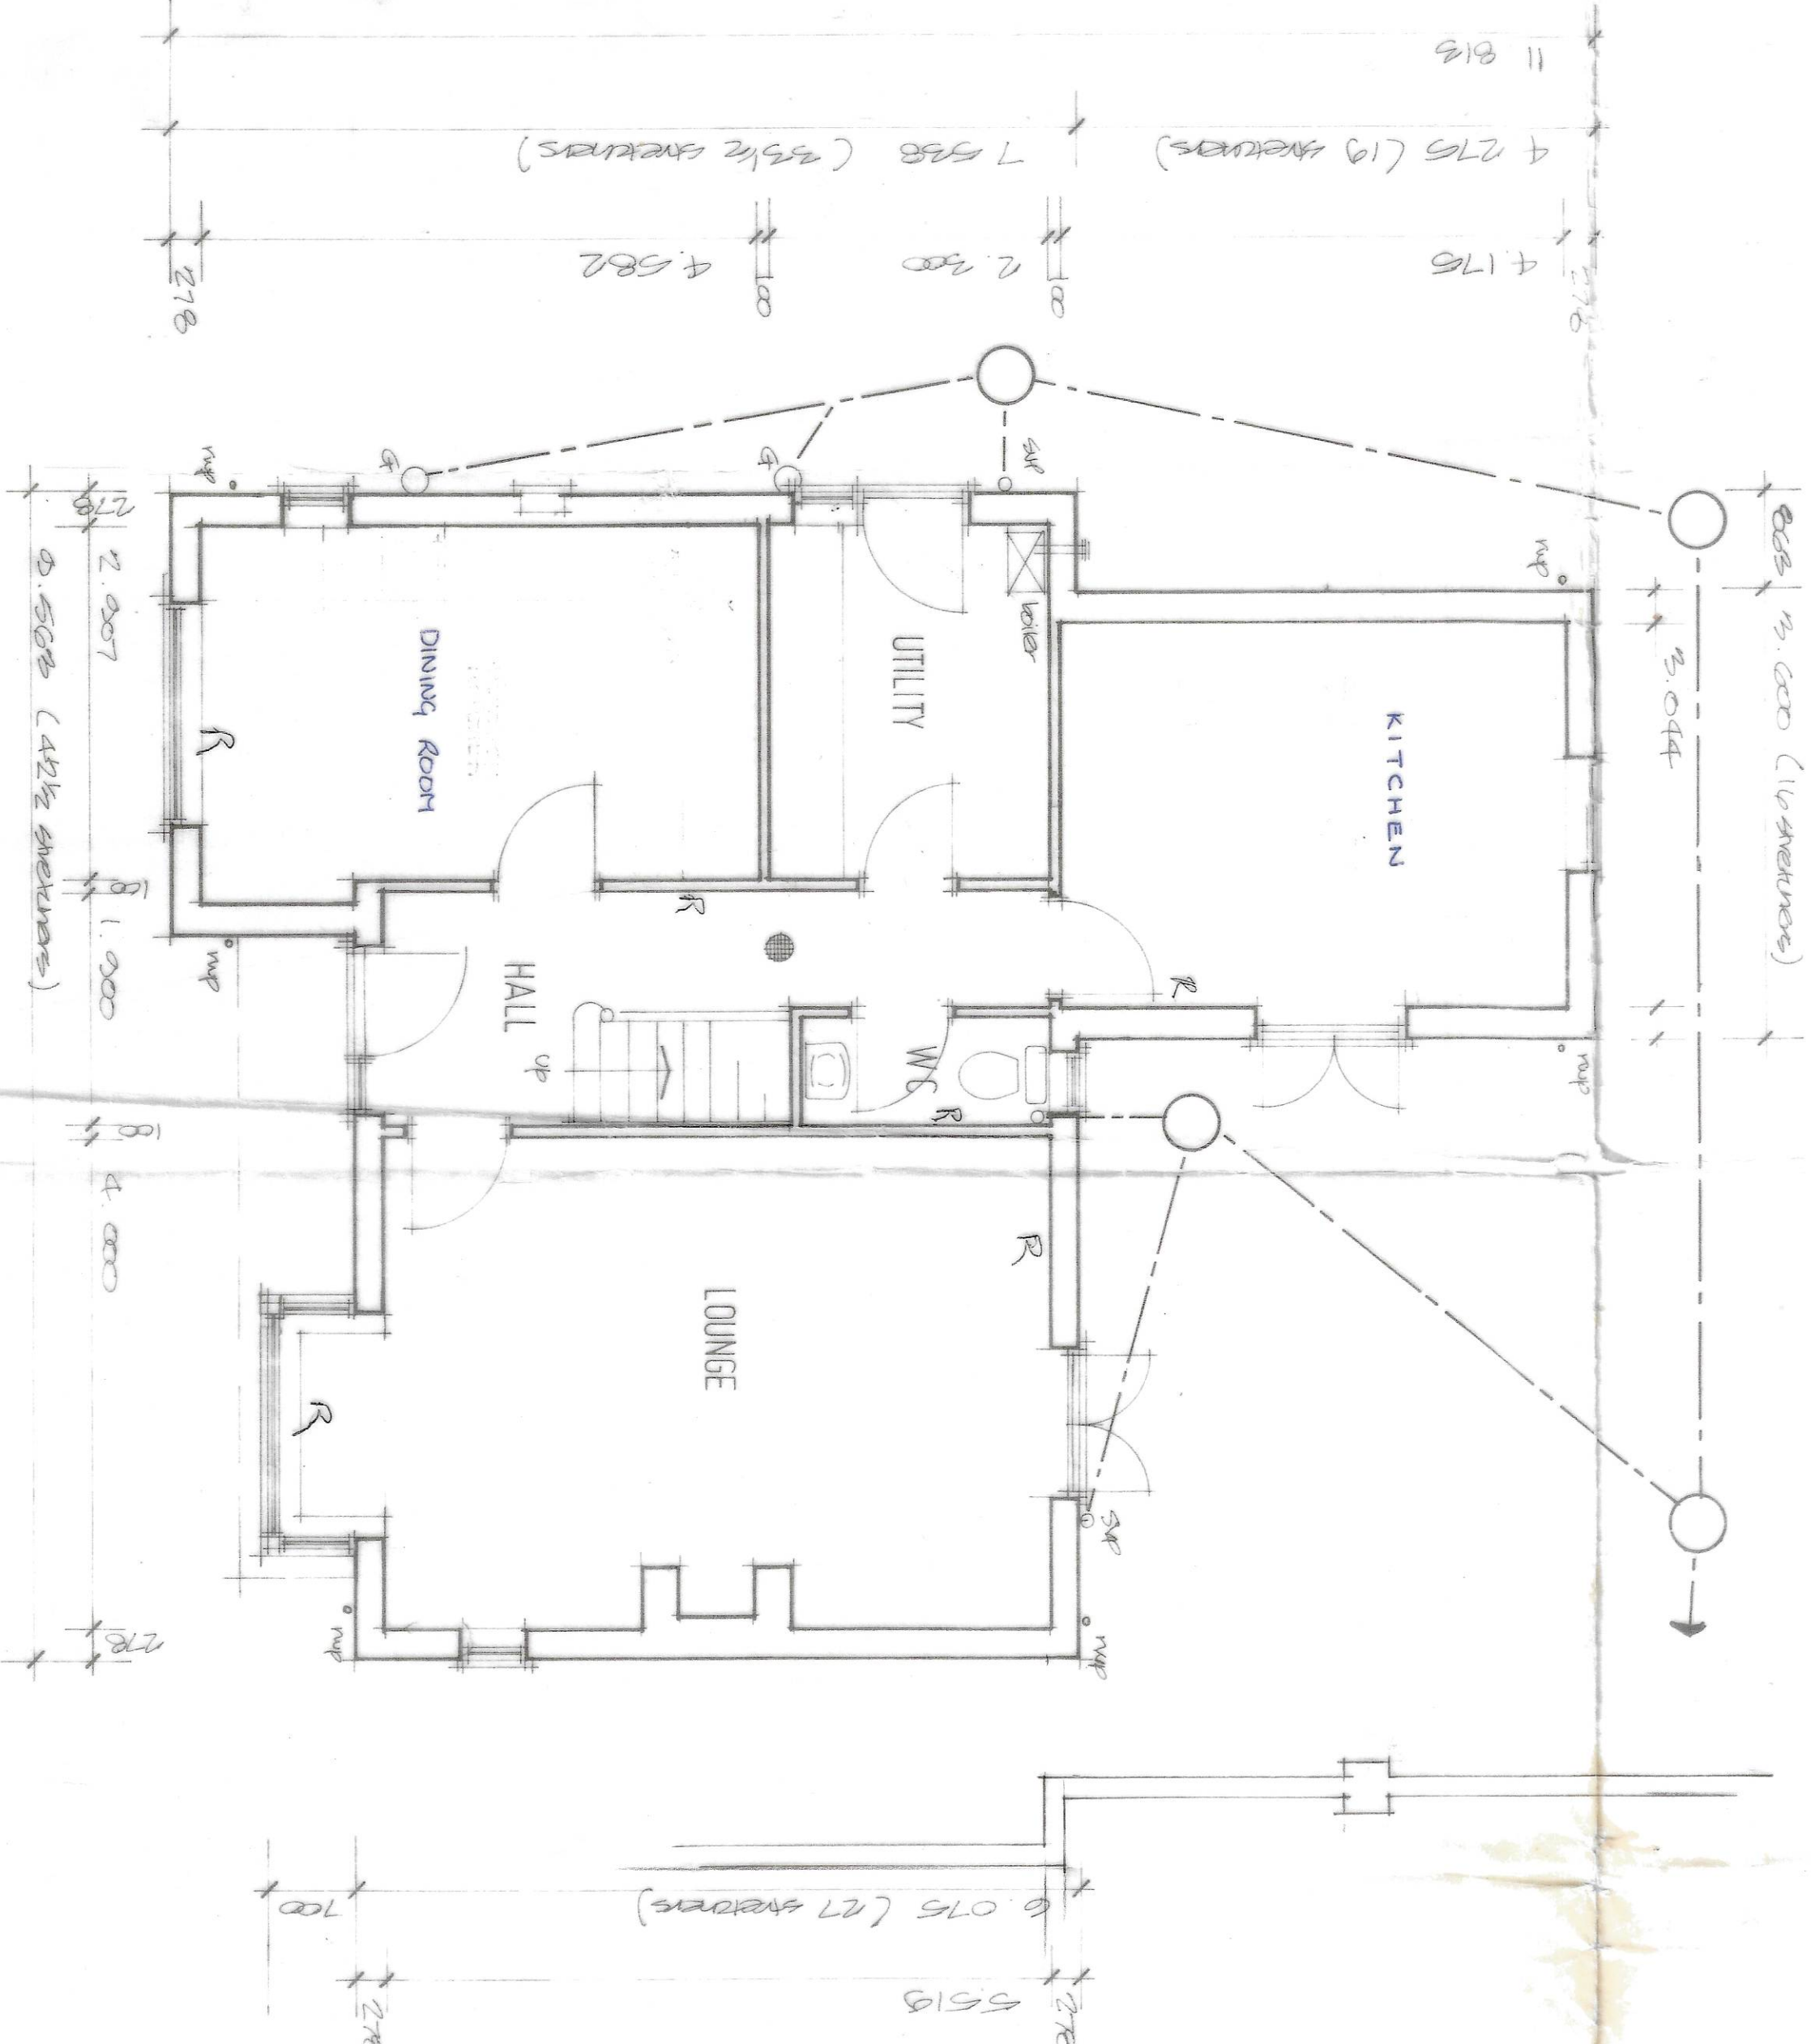

GROUND FLOOR PLAN

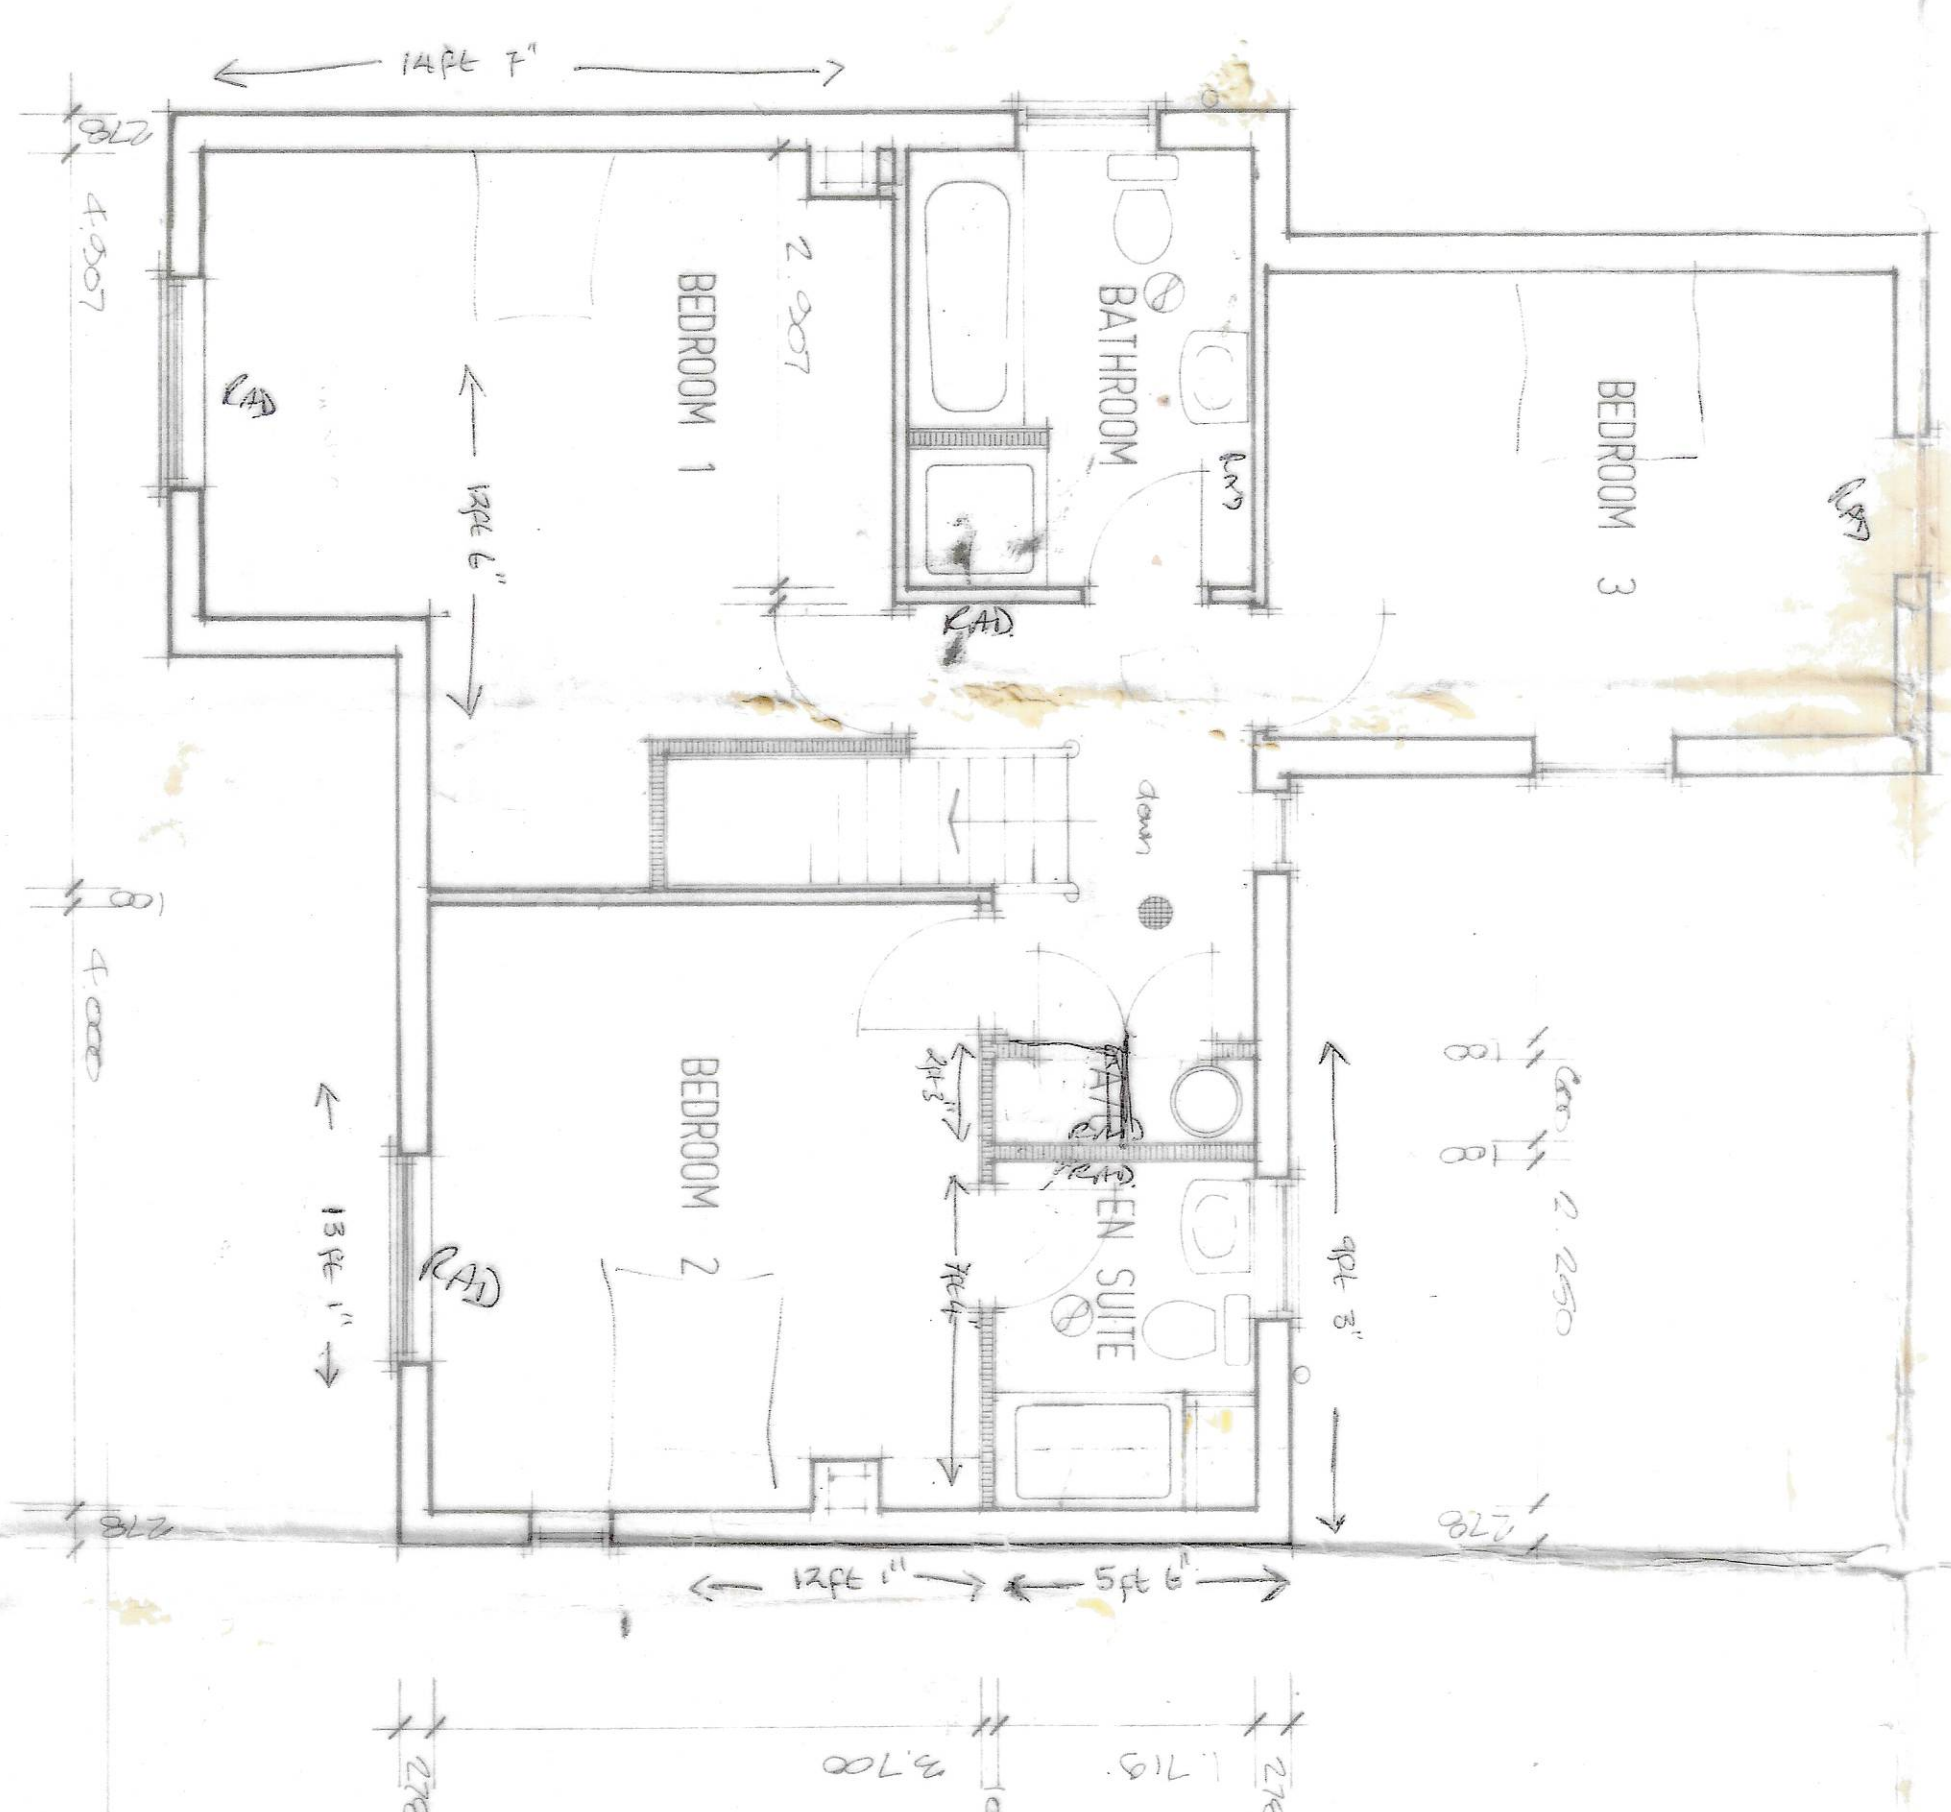

FIRST FLOOR PLAN

Status

CONSULTANTS IN ARCHITECTURE & PLANNING

PROPOSED EXTENSION AT
71 ROMAN BANK, LONG
SUTTON FOR

MR. & MRS. R. SIMMONS.

PLAN AS EXISTING

1:50	1:100	SD20-015/1
------	-------	------------

JUNE-20 B. GILHAM.

2 Edinburgh Walk, Holbeach,
Spalding, Lincs. PE12 7AP.
Tel: 01406 424343 Fax: 01406 490702

