
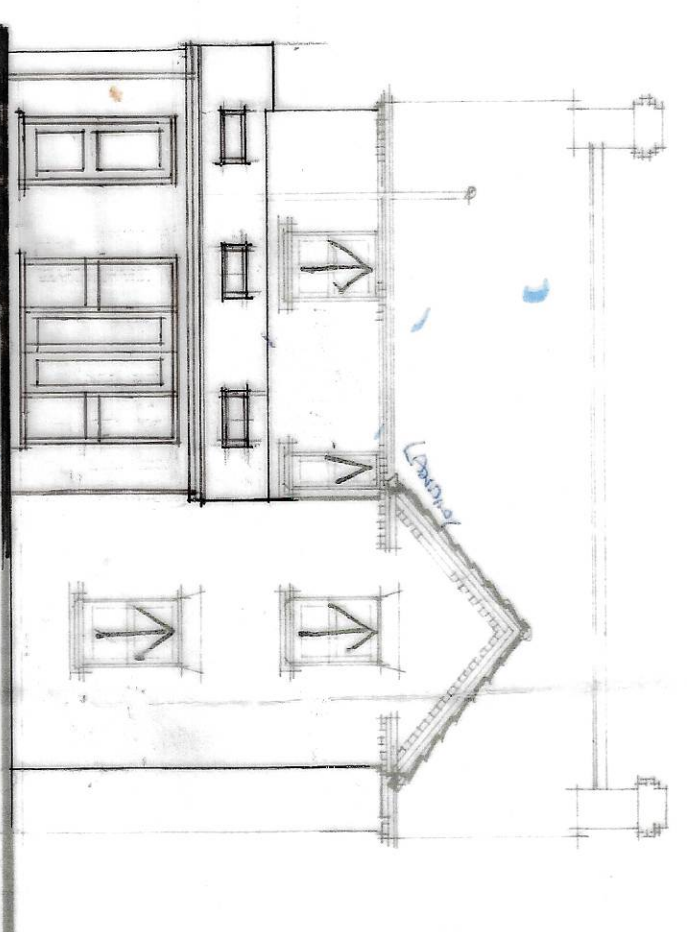
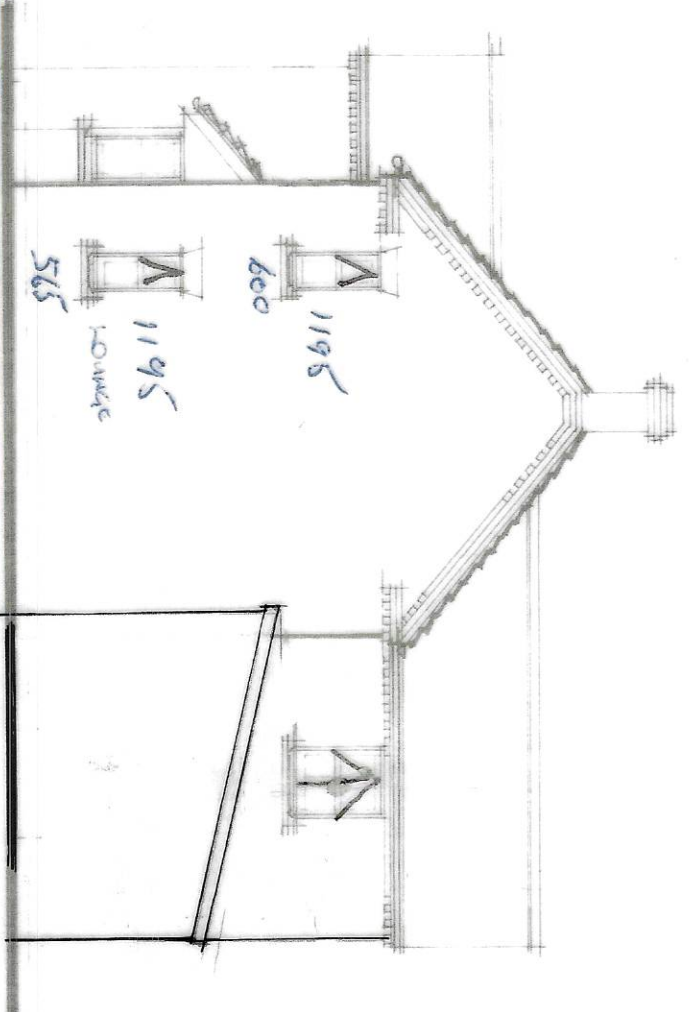


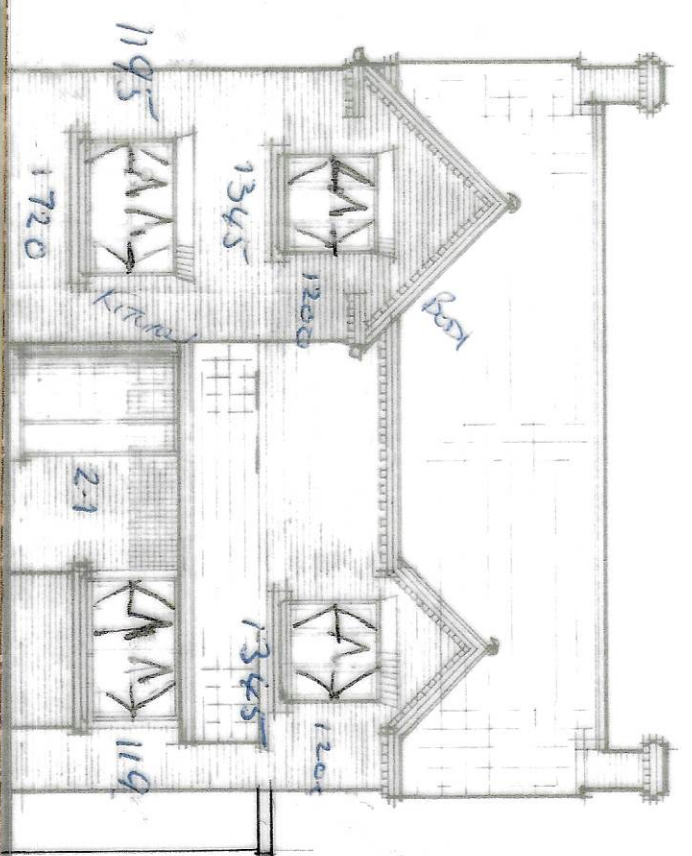


FRONT

SIDE


SIDE

REAR

2390 X 2090 FRENCH DOORS / SCREEN
CENTRAL OF ROOM

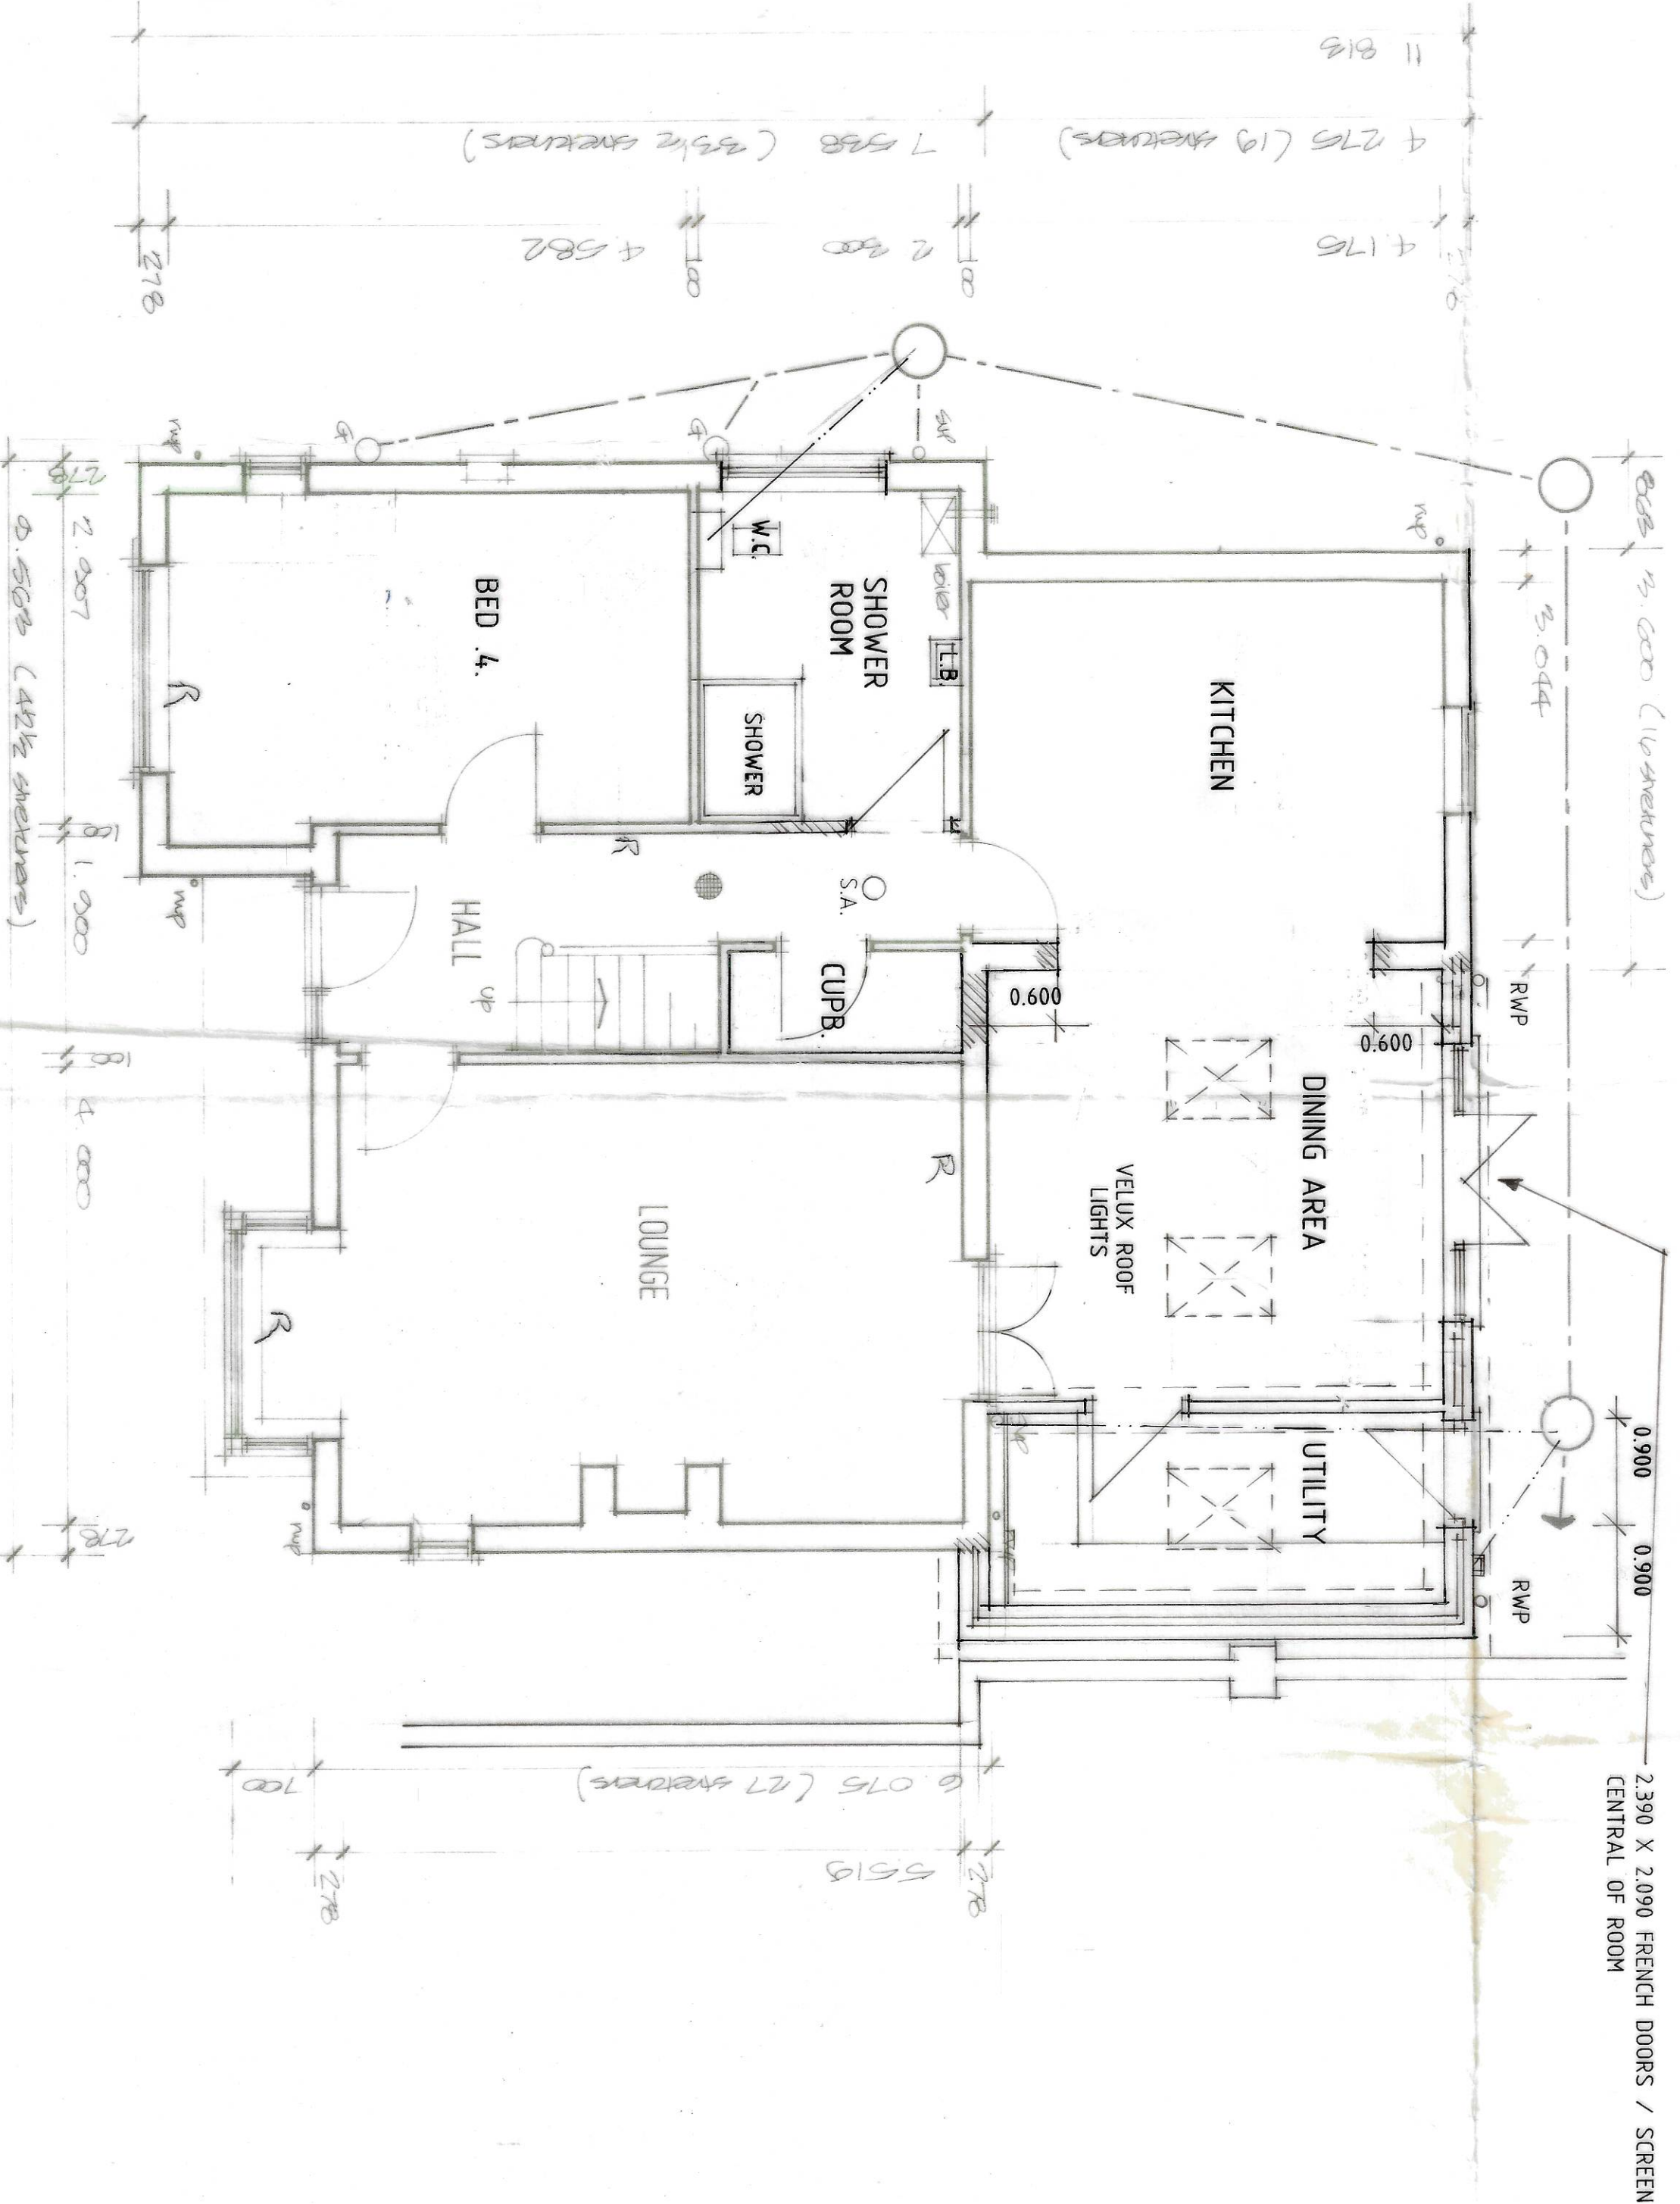

GROUND FLOOR PLAN

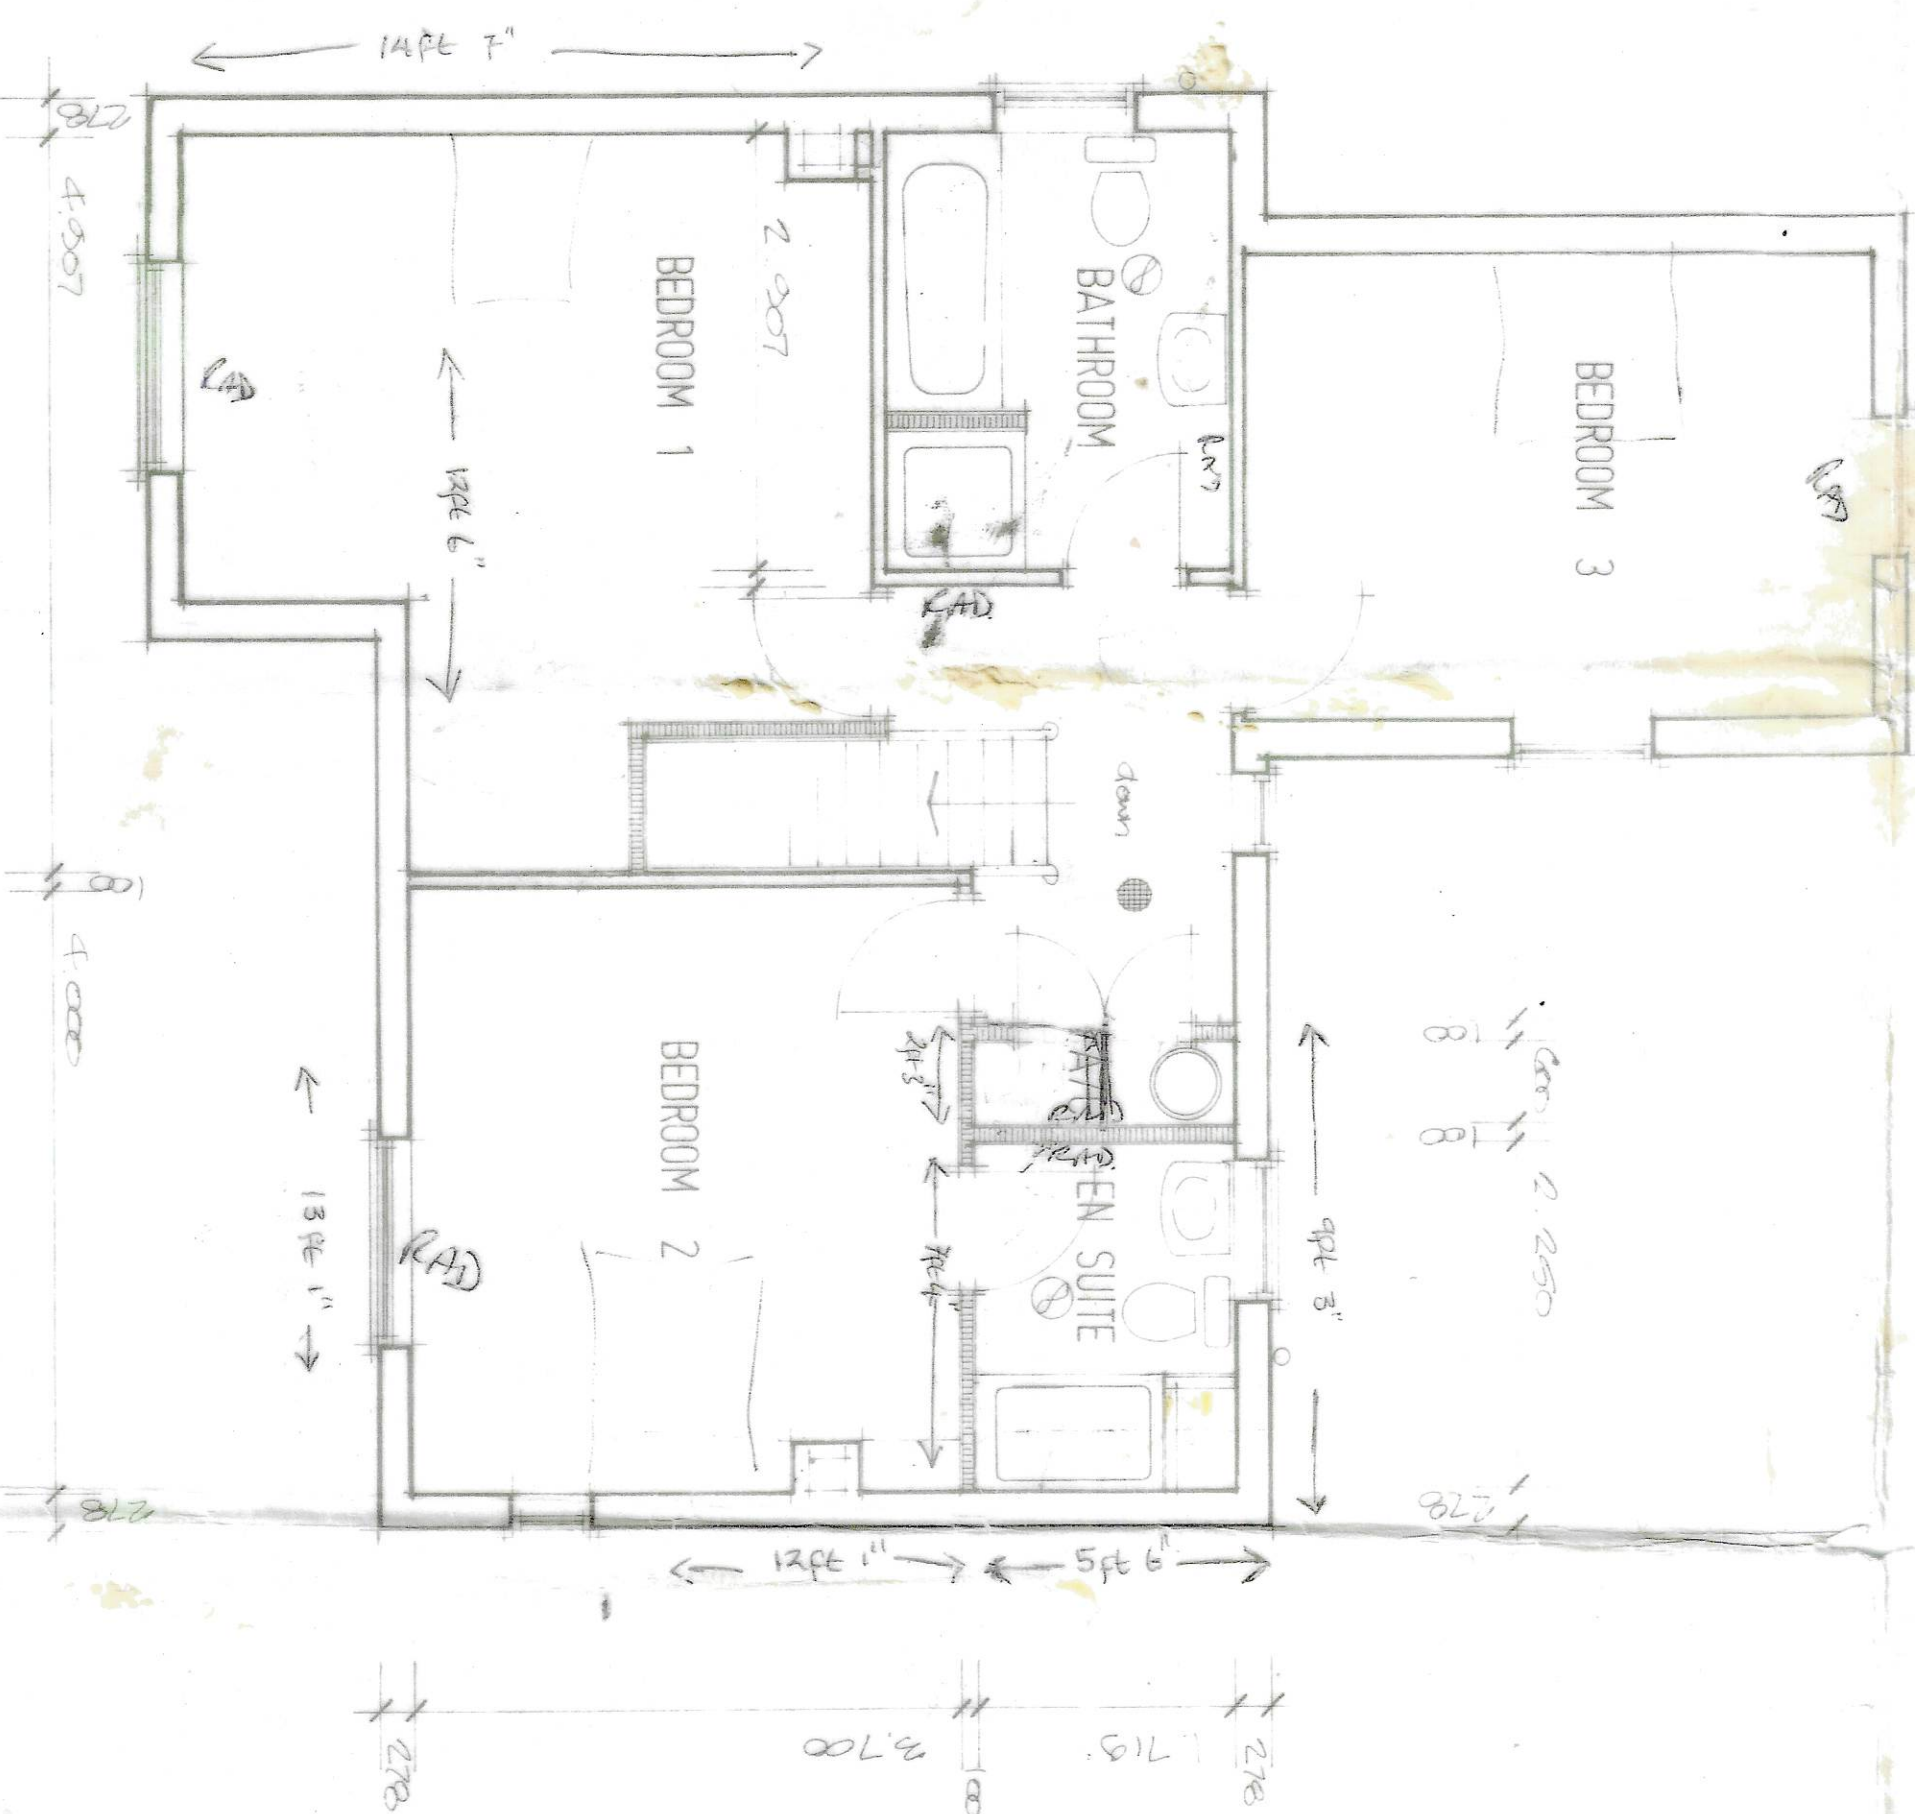

FIRST FLOOR PLAN

2. THIS DRAWING IS THE COPYRIGHT OF L.A. Building Design and shall not be copied or reproduced without written permission.

EDGES: Masonry's Chestnut
DOOR TILES: Ceramic Tiles
CLIPS: Galvanneal re-constructed
STONE: COLOR WARM or BUFF


A - ALTS - 8.7.20

Status
CONSULTANTS IN ARCHITECTURE & PLANNING

PROPOSED EXTENSION AT
71 ROMAN BANK, LONG
SUTTON
FOR
MR. & MRS. R. SIMMONS.
PLAN AS PROPOSED

1:50 1:100 SD20-015/2
JUNE-20 B. GILHAM.

2 Edinburgh Walk, Huddersfield,
Spenning Lane, PET 7AP
Tel: 01484 42343 Fax: 01484 430702

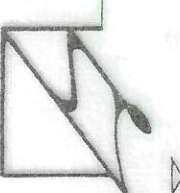

AREA 1350 m² ~ 13500 square feet
OR THEREABOUTS