SITE LOCATION MAP

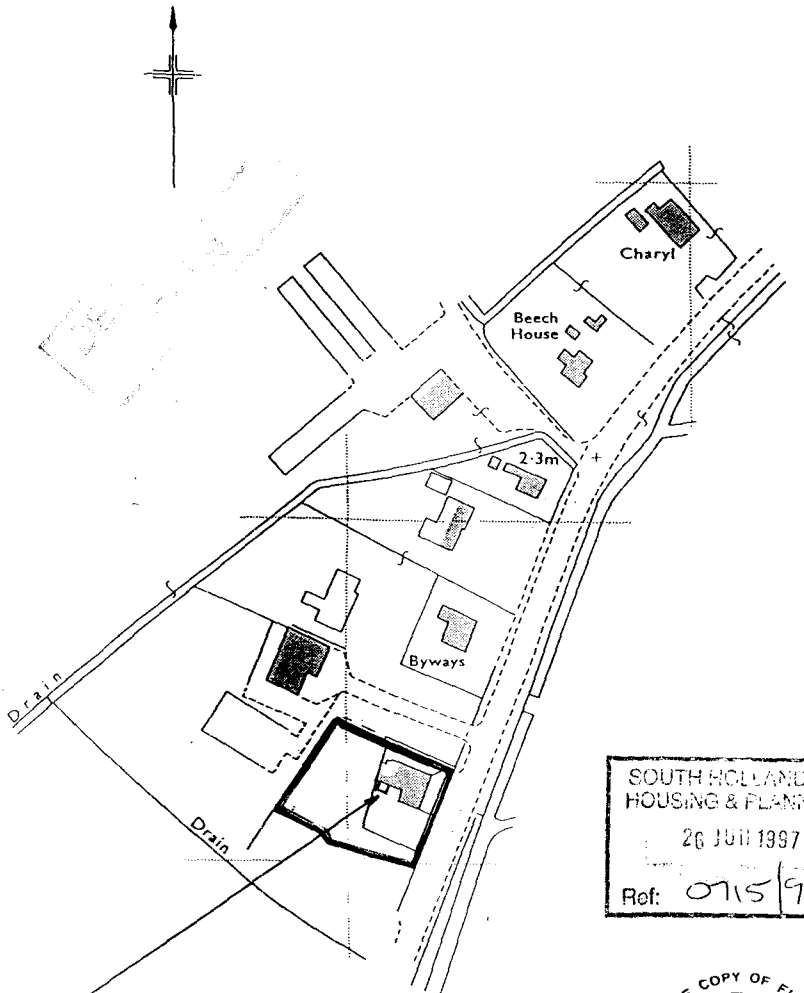

PROPOSED CONSERVATORY

SOUTH HOLLAND DC
HOUSING & PLANNING
26 JUN 1997
Ref: 0715/97

CERTIFICATE COPY OF FILED PLAN
H.M. LAND REGISTRY
dy 6/9.

DRAWING NO. P/1578/1		REV No.	DETAILS	DATE
REVISION	DWG NO. 1578	SCALE 1:2500		
TITLE SITE LOCATION MAP:- OLDGATE LAWN ST JAMES ROAD LONG [illegible] LINCS				
DRAWN BY [illegible]	DATE 26/6/97	AUTHORISED BY		

Durabuild Limited
Whaler Road, Coventry CV3 4LB TEL 0203 639696 FAX 0203 639193

This drawing is COPYRIGHT and the sole property of DURABUILD LTD. It must not be copied (in whole or part) or otherwise disclosed, submitted, tendered or used for construction without written consent. Any copies of this drawing made by any method must also include an [illegible] legend.

DURABUILD LIMITED