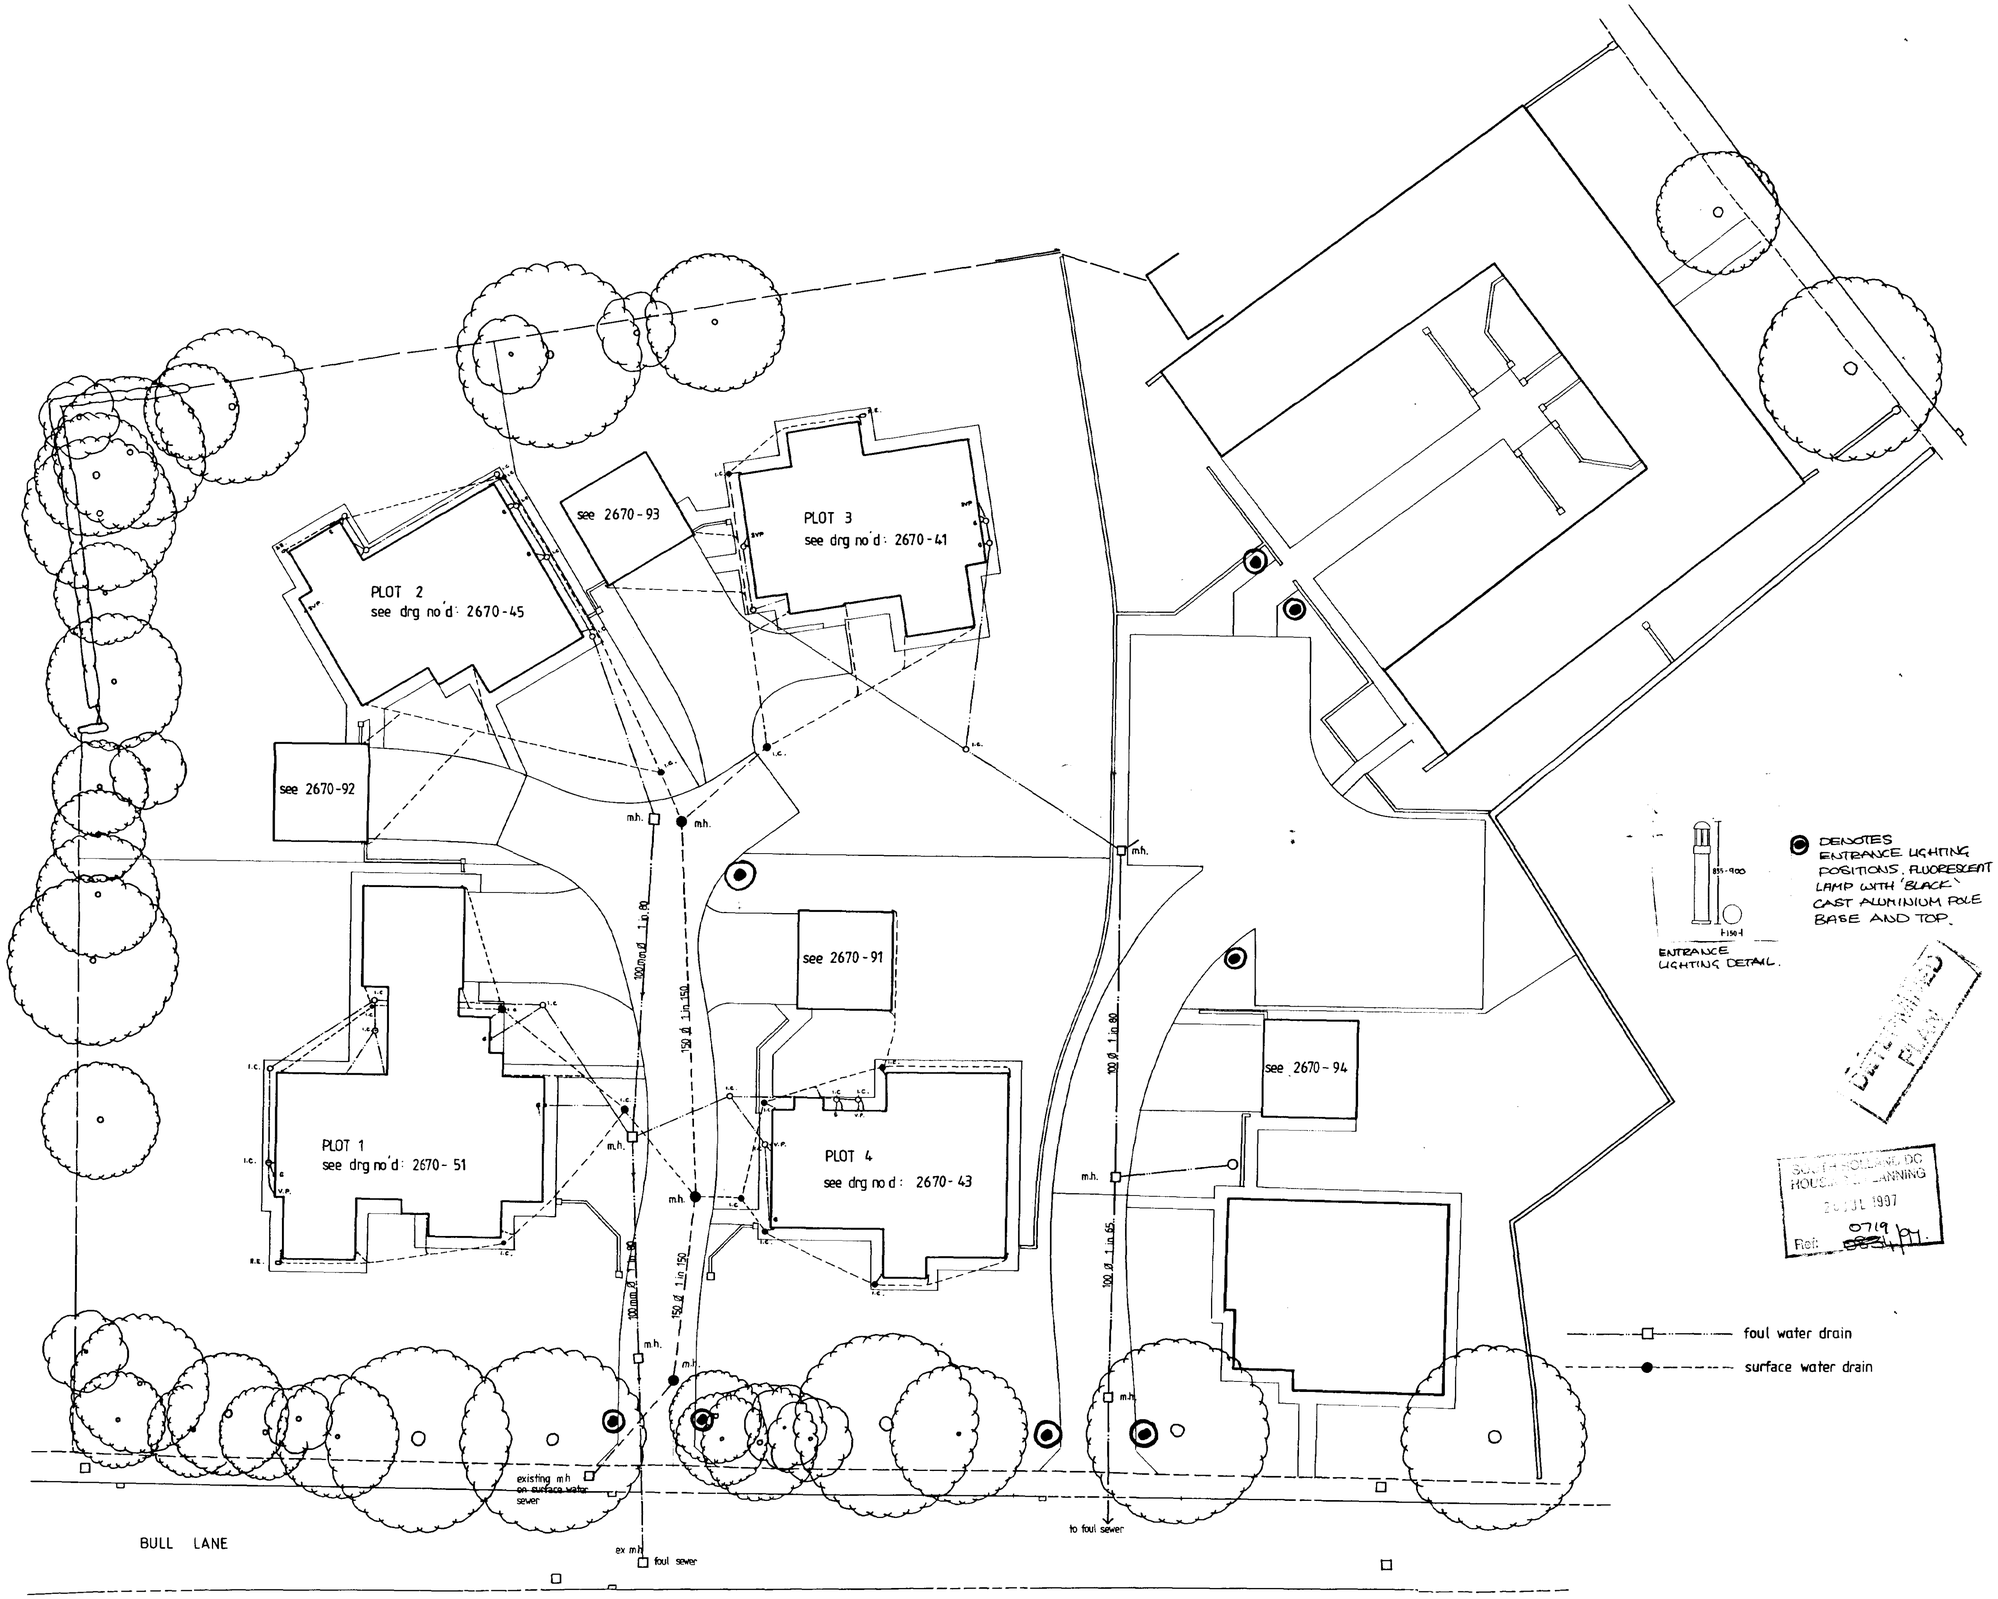

ENTRANCE LIGHTING DETAIL.

DENOTES ENTRANCE LIGHTING POSITIONS. FLUORESCENT LAMP WITH 'BLACK' CAST ALUMINIUM POLE BASE AND TOP.

DETERMINED PLAN

SOUTH HOLLAND DC HOUSING & PLANNING
2 JUL 1997
Ref: 0719 PM.

THIS DRAWING IS TO BE READ IN CONJUNCTION WITH DRAWING NO'D: 2670-18

CONTRACTOR TO CHECK ALL DIMENSIONS ON SITE BEFORE WORK COMMENCES.

revision	date	init.	revision details
A	[illegible]	JL	- lighting indicated.

PODDINGTONS

Architectural Design Consultants

43 Double Street, Spalding, Lincs. PE11 2AA
Tel: 0775 761856 & 768296. Fax: 0775 710218

project
RESIDENTIAL DEVELOPMENT:
AT: BULL LANE LONG SUTTON
SPALDING LINCOLNSHIRE
CLIENT: MR. P. A. GOOCH

drawing
FOUL and SURFACE WATER DRAINAGE PLAN
INCL. ACCESS LIGHTING.

scale	drawing no.
1:200	2670 95 A
date: APRIL 1997	drawn: J. CRUNKHORN
	checked

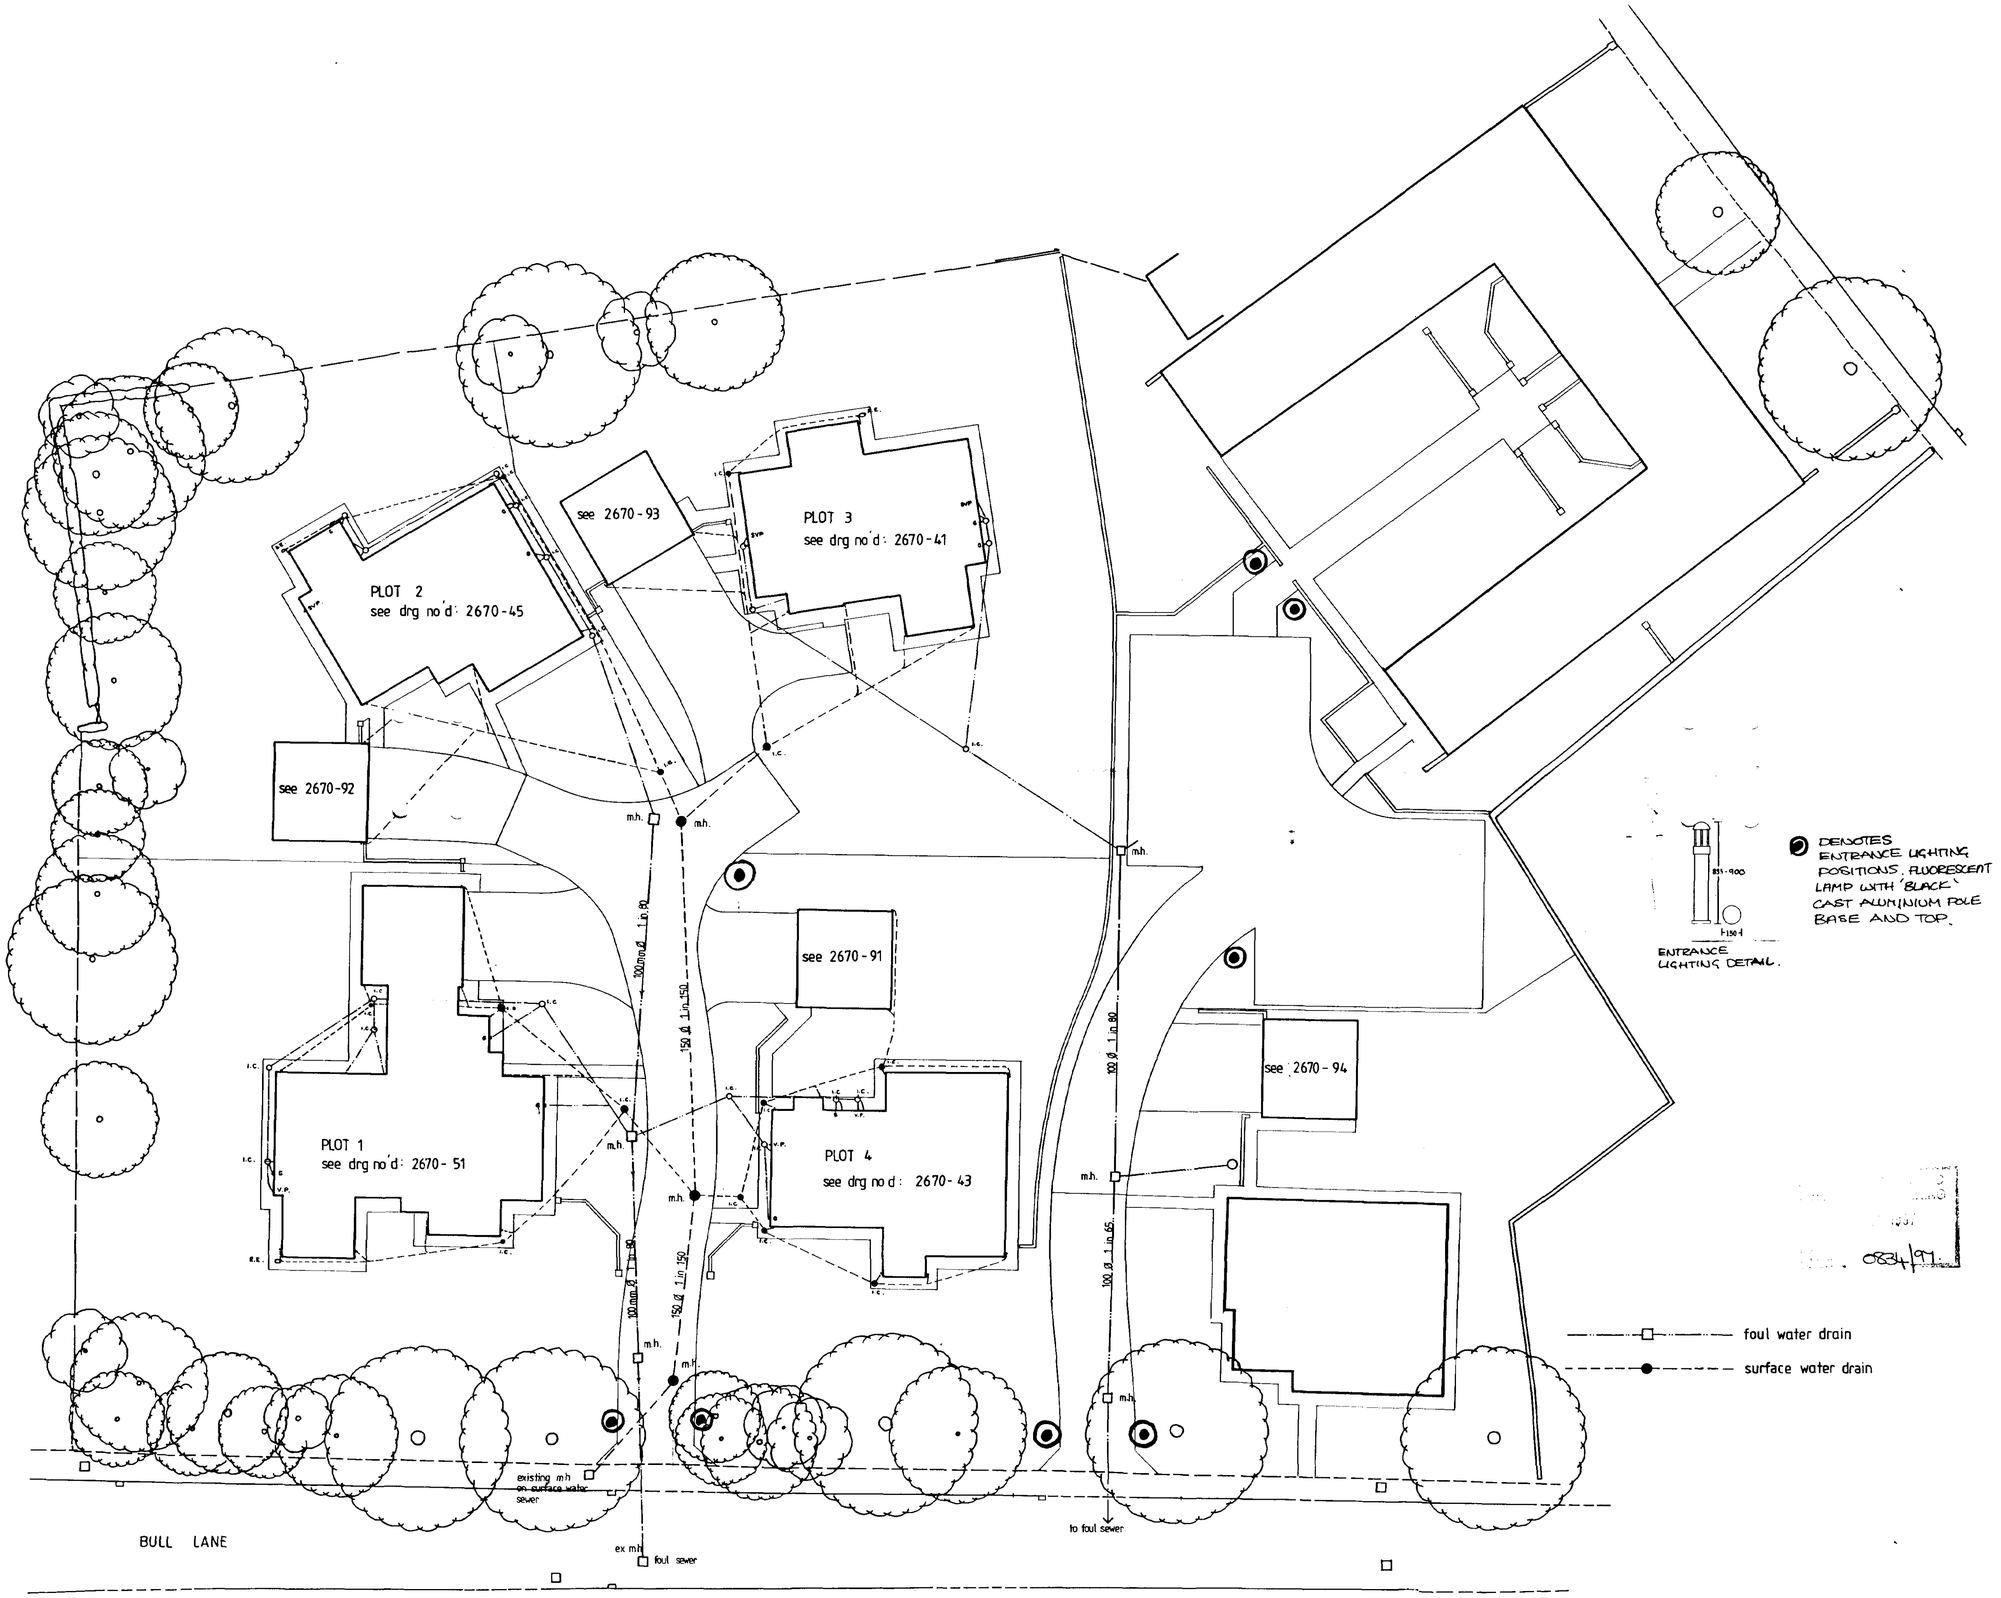

THIS DRAWING IS TO BE READ IN CONJUNCTION WITH DRAWING NO'D: 2670-18

CONTRACTOR TO CHECK ALL DIMENSIONS ON SITE BEFORE WORK COMMENCES.

revision	date	init.	revision details
A	[illegible]	JC	- lighting indicated.

PODDINGTONS

Architectural Design Consultants

43 Double Street, Spalding, Lincs. PE11 2AA
Tel: 0775 761856 & 768296. Fax: 0775 710218

project: RESIDENTIAL DEVELOPMENT:
AT: BULL LANE LONG SUTTON
SPALDING LINCOLNSHIRE

CLIENT: MR. P. A. GOOCH

drawing: FOUL and SURFACE WATER DRAINAGE PLAN INCL. ACCESS LIGHTING.

scale	drawing no
1:200	2670 95 A

date	drawn
APRIL 1997	J. CRUNKHORN

checked

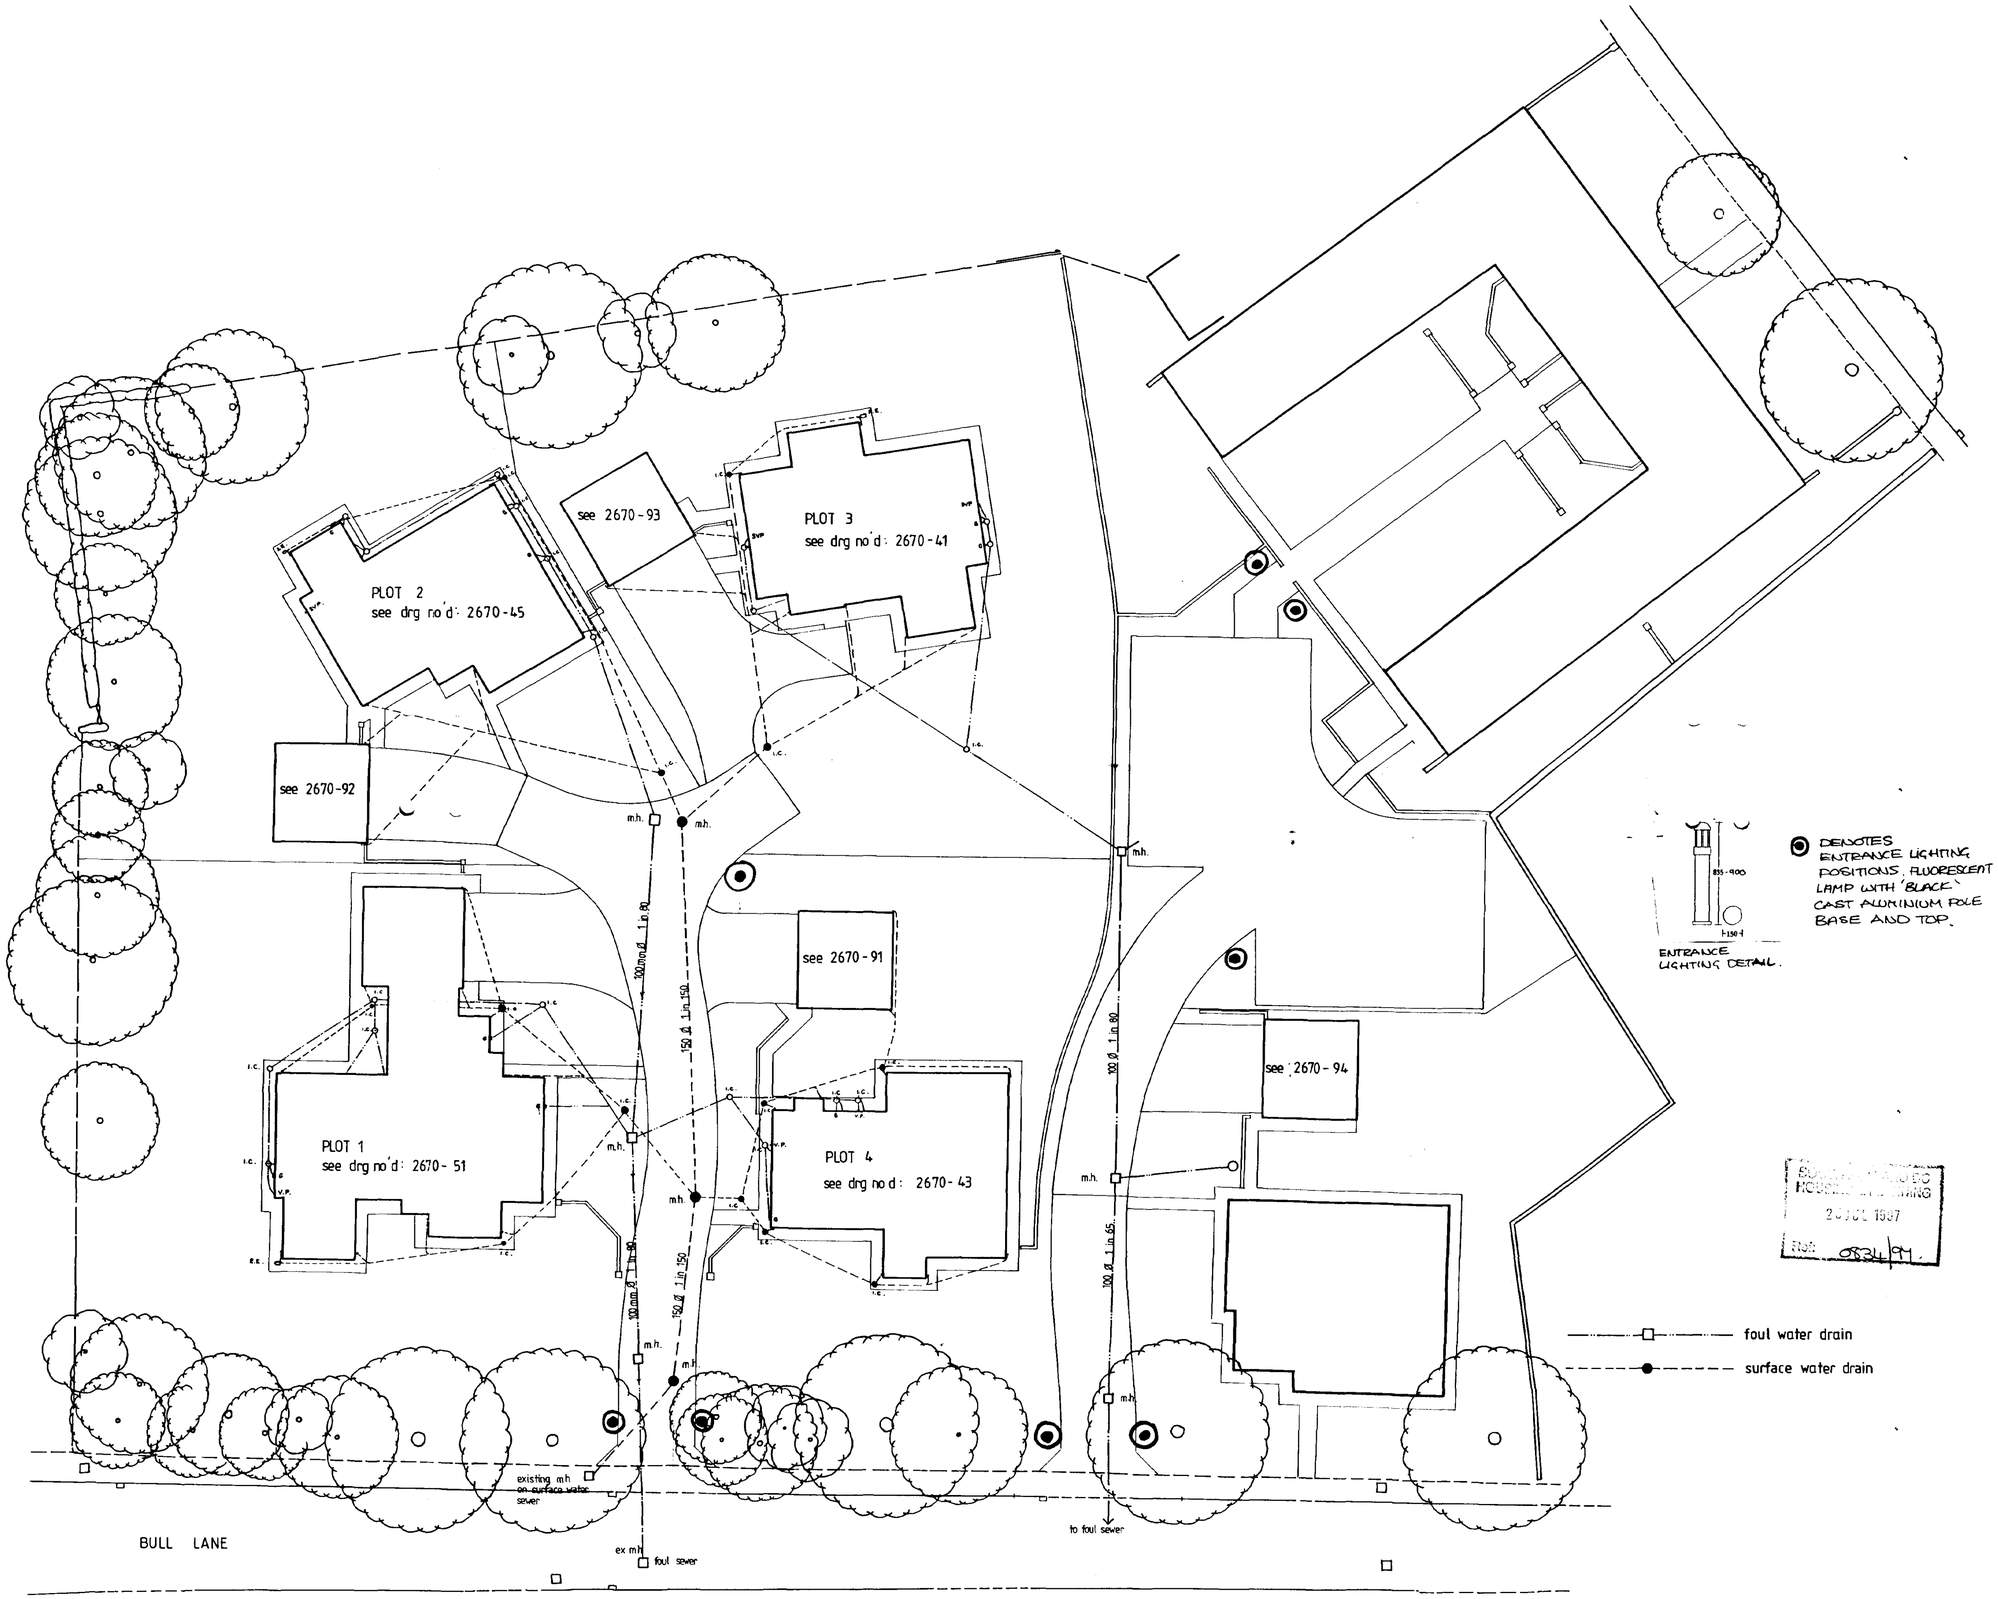

THIS DRAWING IS TO BE READ IN CONJUNCTION WITH DRAWING NO'D: 2670-18

CONTRACTOR TO CHECK ALL DIMENSIONS ON SITE BEFORE WORK COMMENCES.

revision	date	init.	revision details
A	[illegible]	[illegible]	- lighting indicated.

PODDINGTONS

Architectural Design Consultants

43 Double Street, Spalding, Lincs. PE11 2AA
Tel: 0775 761856 & 768296. Fax: 0775 710218

project: RESIDENTIAL DEVELOPMENT:
AT: BULL LANE LONG SUTTON
SPALDING LINCOLNSHIRE
CLIENT: MR. P. A. GOOCH

drawing: FOUL and SURFACE WATER DRAINAGE PLAN INCL. ACCESS LIGHTING.

scale: 1:200

drawing no: 2670 95 A

date: APRIL 1997

drawn: J. CRUNKHORN

checked:

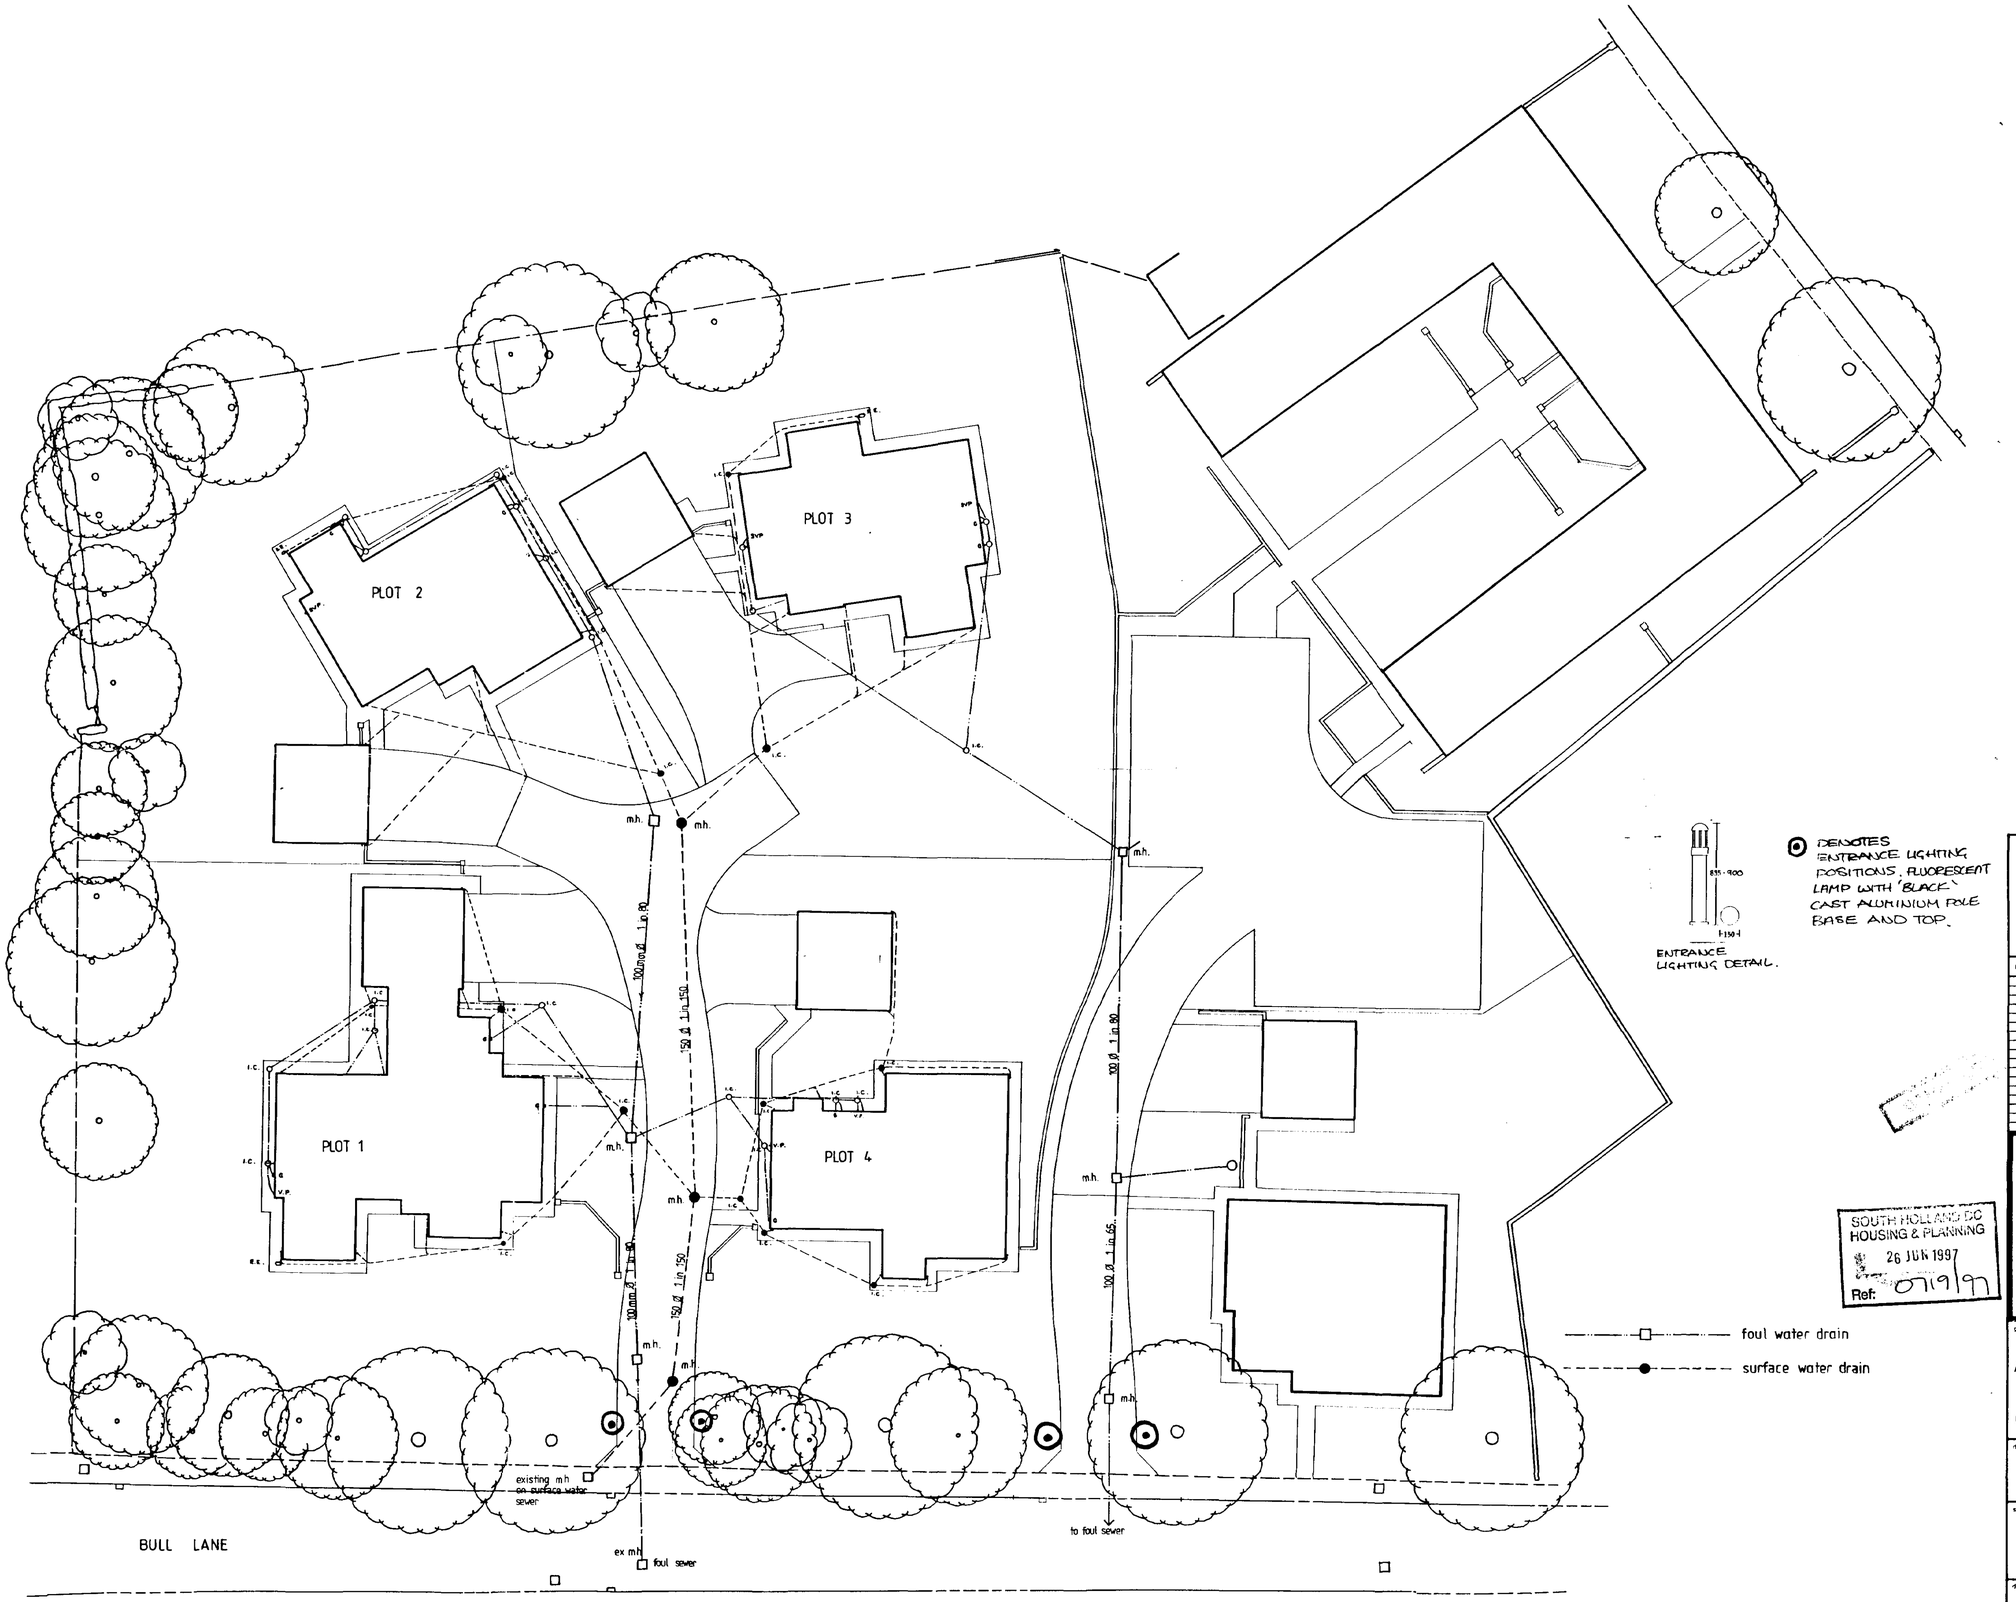

DENOTES ENTRANCE LIGHTING POSITIONS. FLUORESCENT LAMP WITH 'BLACK' CAST ALUMINIUM POLE BASE AND TOP.

SOUTH HOLLAND DC
HOUSING & PLANNING
26 JUN 1997
Ref: 0719/97

CONTRACTOR TO CHECK ALL DIMENSIONS ON SITE BEFORE WORK COMMENCES.

revision	date	init.	revision details
A	[illegible]	JC	- lighting indicated.

PODDINGTONS

Architectural Design Consultants

43 Double Street, Spalding, Lincs. PE11 2AA
Tel: 0775 761856 & 768296. Fax: 0775 710218

project
RESIDENTIAL DEVELOPMENT:
AT: BULL LANE LONG SUTTON
SPALDING LINCOLNSHIRE
CLIENT: MR. P. A. GOOCH

drawing
FOUL and SURFACE WATER DRAINAGE PLAN
INCL. ACCESS LIGHTING.

scale	drawing no
1:200	2670 95 A
date	drawn
APRIL 1997	J. CRUNKHORN
	checked

THIS DRAWING IS TO BE READ IN CONJUNCTION WITH DRAWING NO'D: 2670-18