


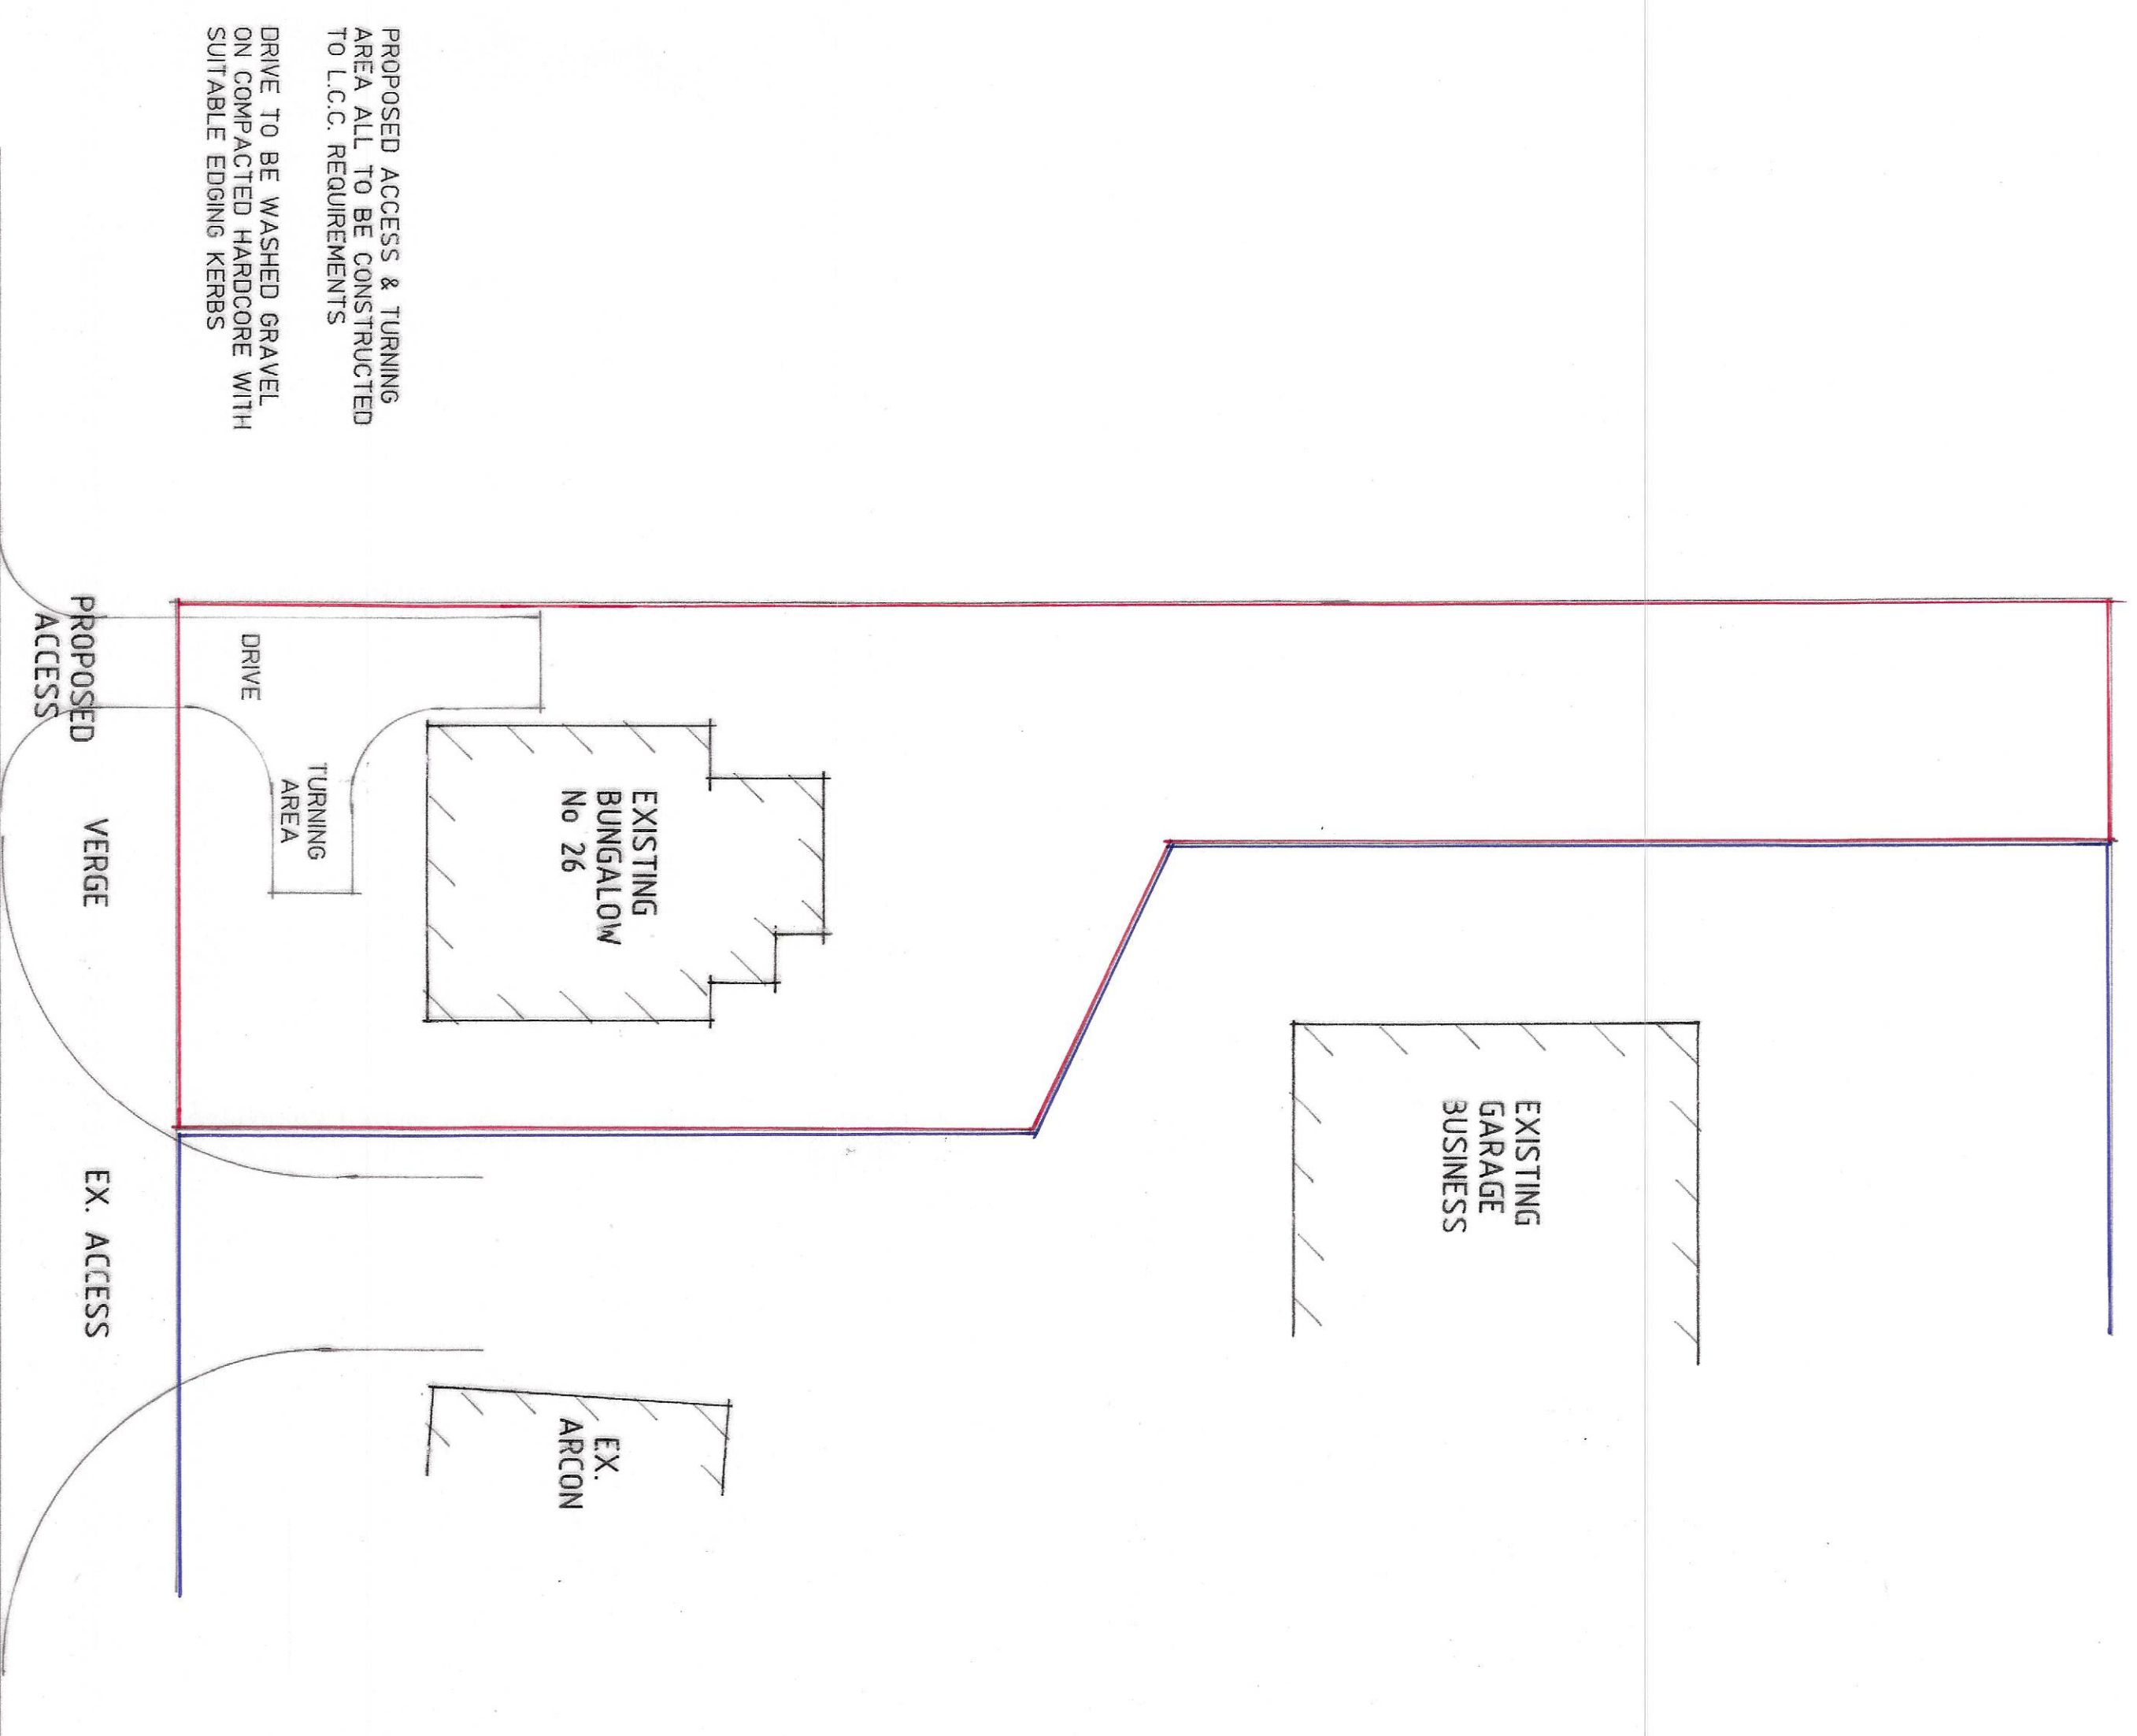

SITE PLAN

Status
DESIGN
CONSULTANTS IN ARCHITECTURE & PLANNING

PROPOSED ACCESS AT
26 BRIDGE ROAD, LONG
SUTTON FOR

MR. R. HILLARD.

1:200 SD/5-001/1
JAN-15 B. GILHAM.

2 Edinburgh Walk, Holbeach,
Spalding, Lincs. PE12 7AP
Tel: 01506 424343 Fax: 01506 490102

