


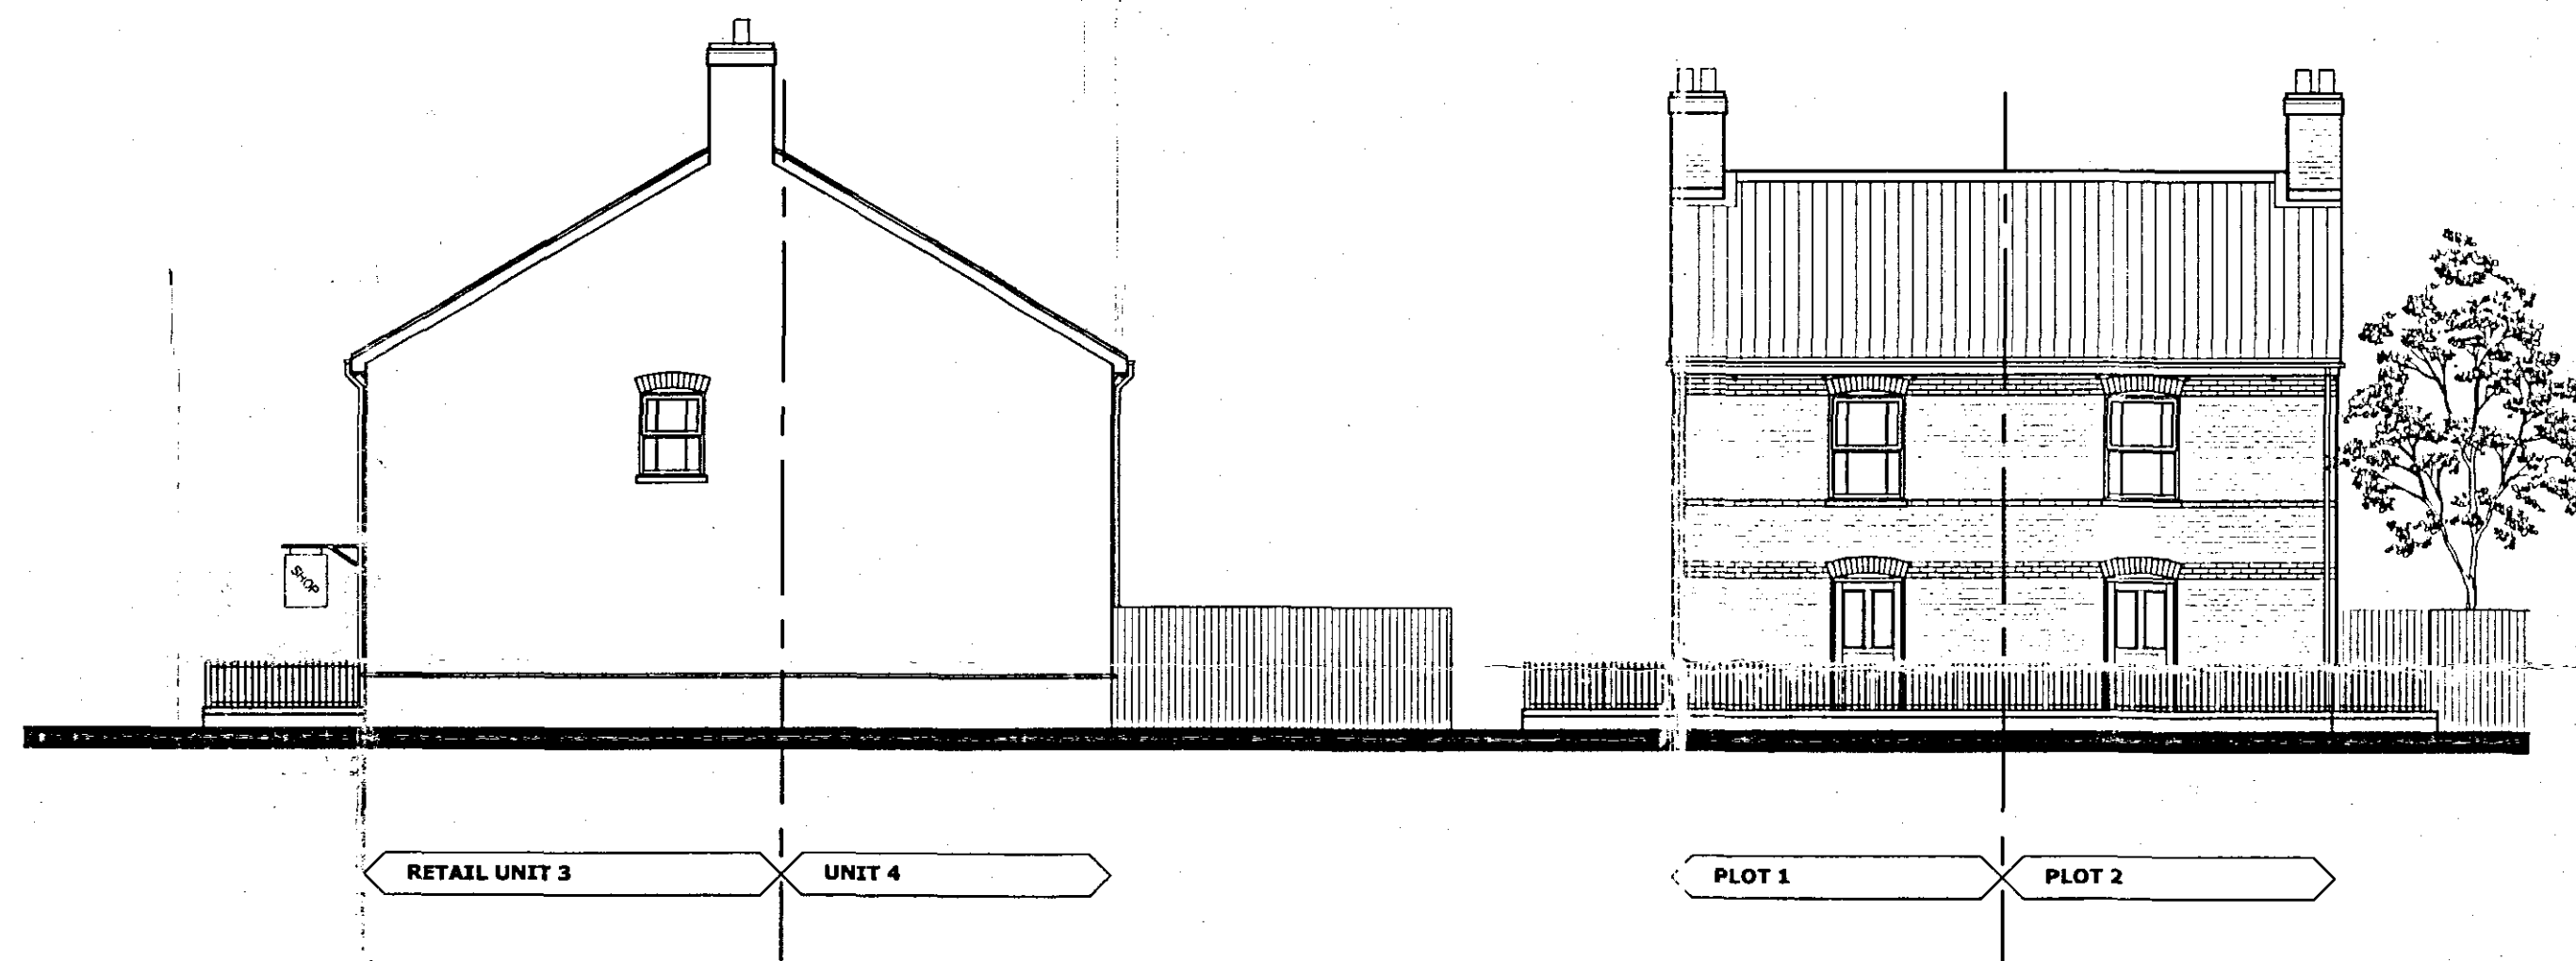

STREET ELEVATION (WEST)

scale: 1:100

06-110-52 A
0722/07

DETERMINED
PLAN

A	25.05.07	AMENDMENTS TO ACCESS ROUTES	
Revisions			
Preliminary		For Construction	
David Trundley Design Services		 Architectural Services enquiries@trundleydesign.co.uk	
Salgate Barn, Islington Road, Tilney All Saints, King's Lynn, Norfolk. PE34 4RY Tel: 01553 617700 Fax: 01553 617874 Email: enquiries@trundleydesign.co.uk			
Project Title: LIBRARY LONG SUTTON LINCS			
PROPOSED REDEVELOPMENT OF EXISTING LIBRARY BUILDING AND EXTERNAL AREAS			
Drawing Title: PROPOSED STREET ELEVATION			
Scale:	Date:	Drawn:	
1:100	21.05.07	SJ	
Drawing Number:		06-110-52 A	

Copyright:
This drawing must not be re-issued, loaned or copied without the consent of
David Trundley Design Services Limited. Do not scale this drawing, use only
figured or grid dimensions. All dimensions to be checked by contractor on site