


EXISTING PORCH
TO BE DEMOLISHED

6/4/11

723/01

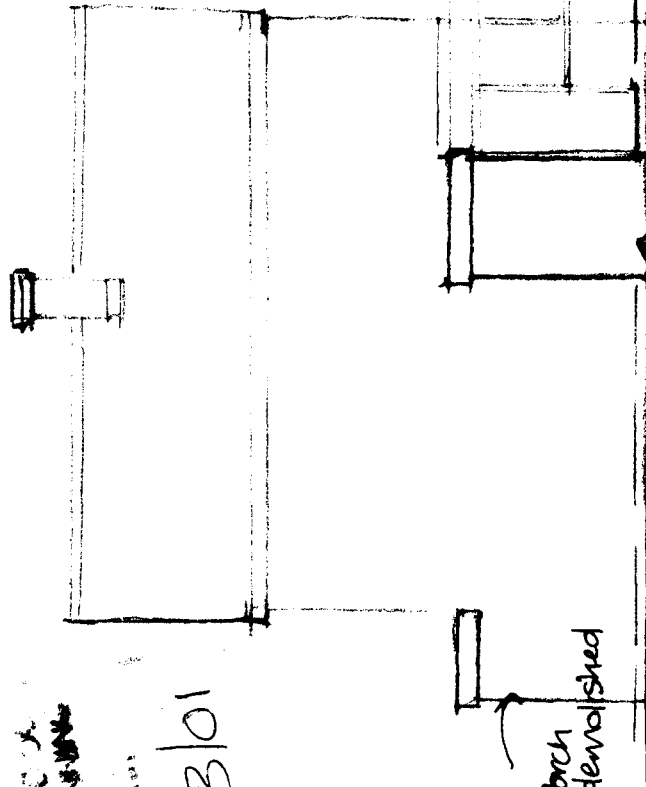

EXISTING
CONSERV
TO BE DEM

EXISTING PORCH
TO BE DEMOLISHED

Side elevation
(existing)

EXISTING
O'BLD TO BE DEMOLISHED

timber
ratory
olished

new soakaway

existing boundaries
all fenced.

Proposed sun lounge

shed side

Proposed double
storey side
extension

existing house

new soakaway

D
R
I
V
E
W
A
Y

04 JUL 2001





723/01

verge

existing vehicular
access

G a r n s g a t e

Scale 1:200

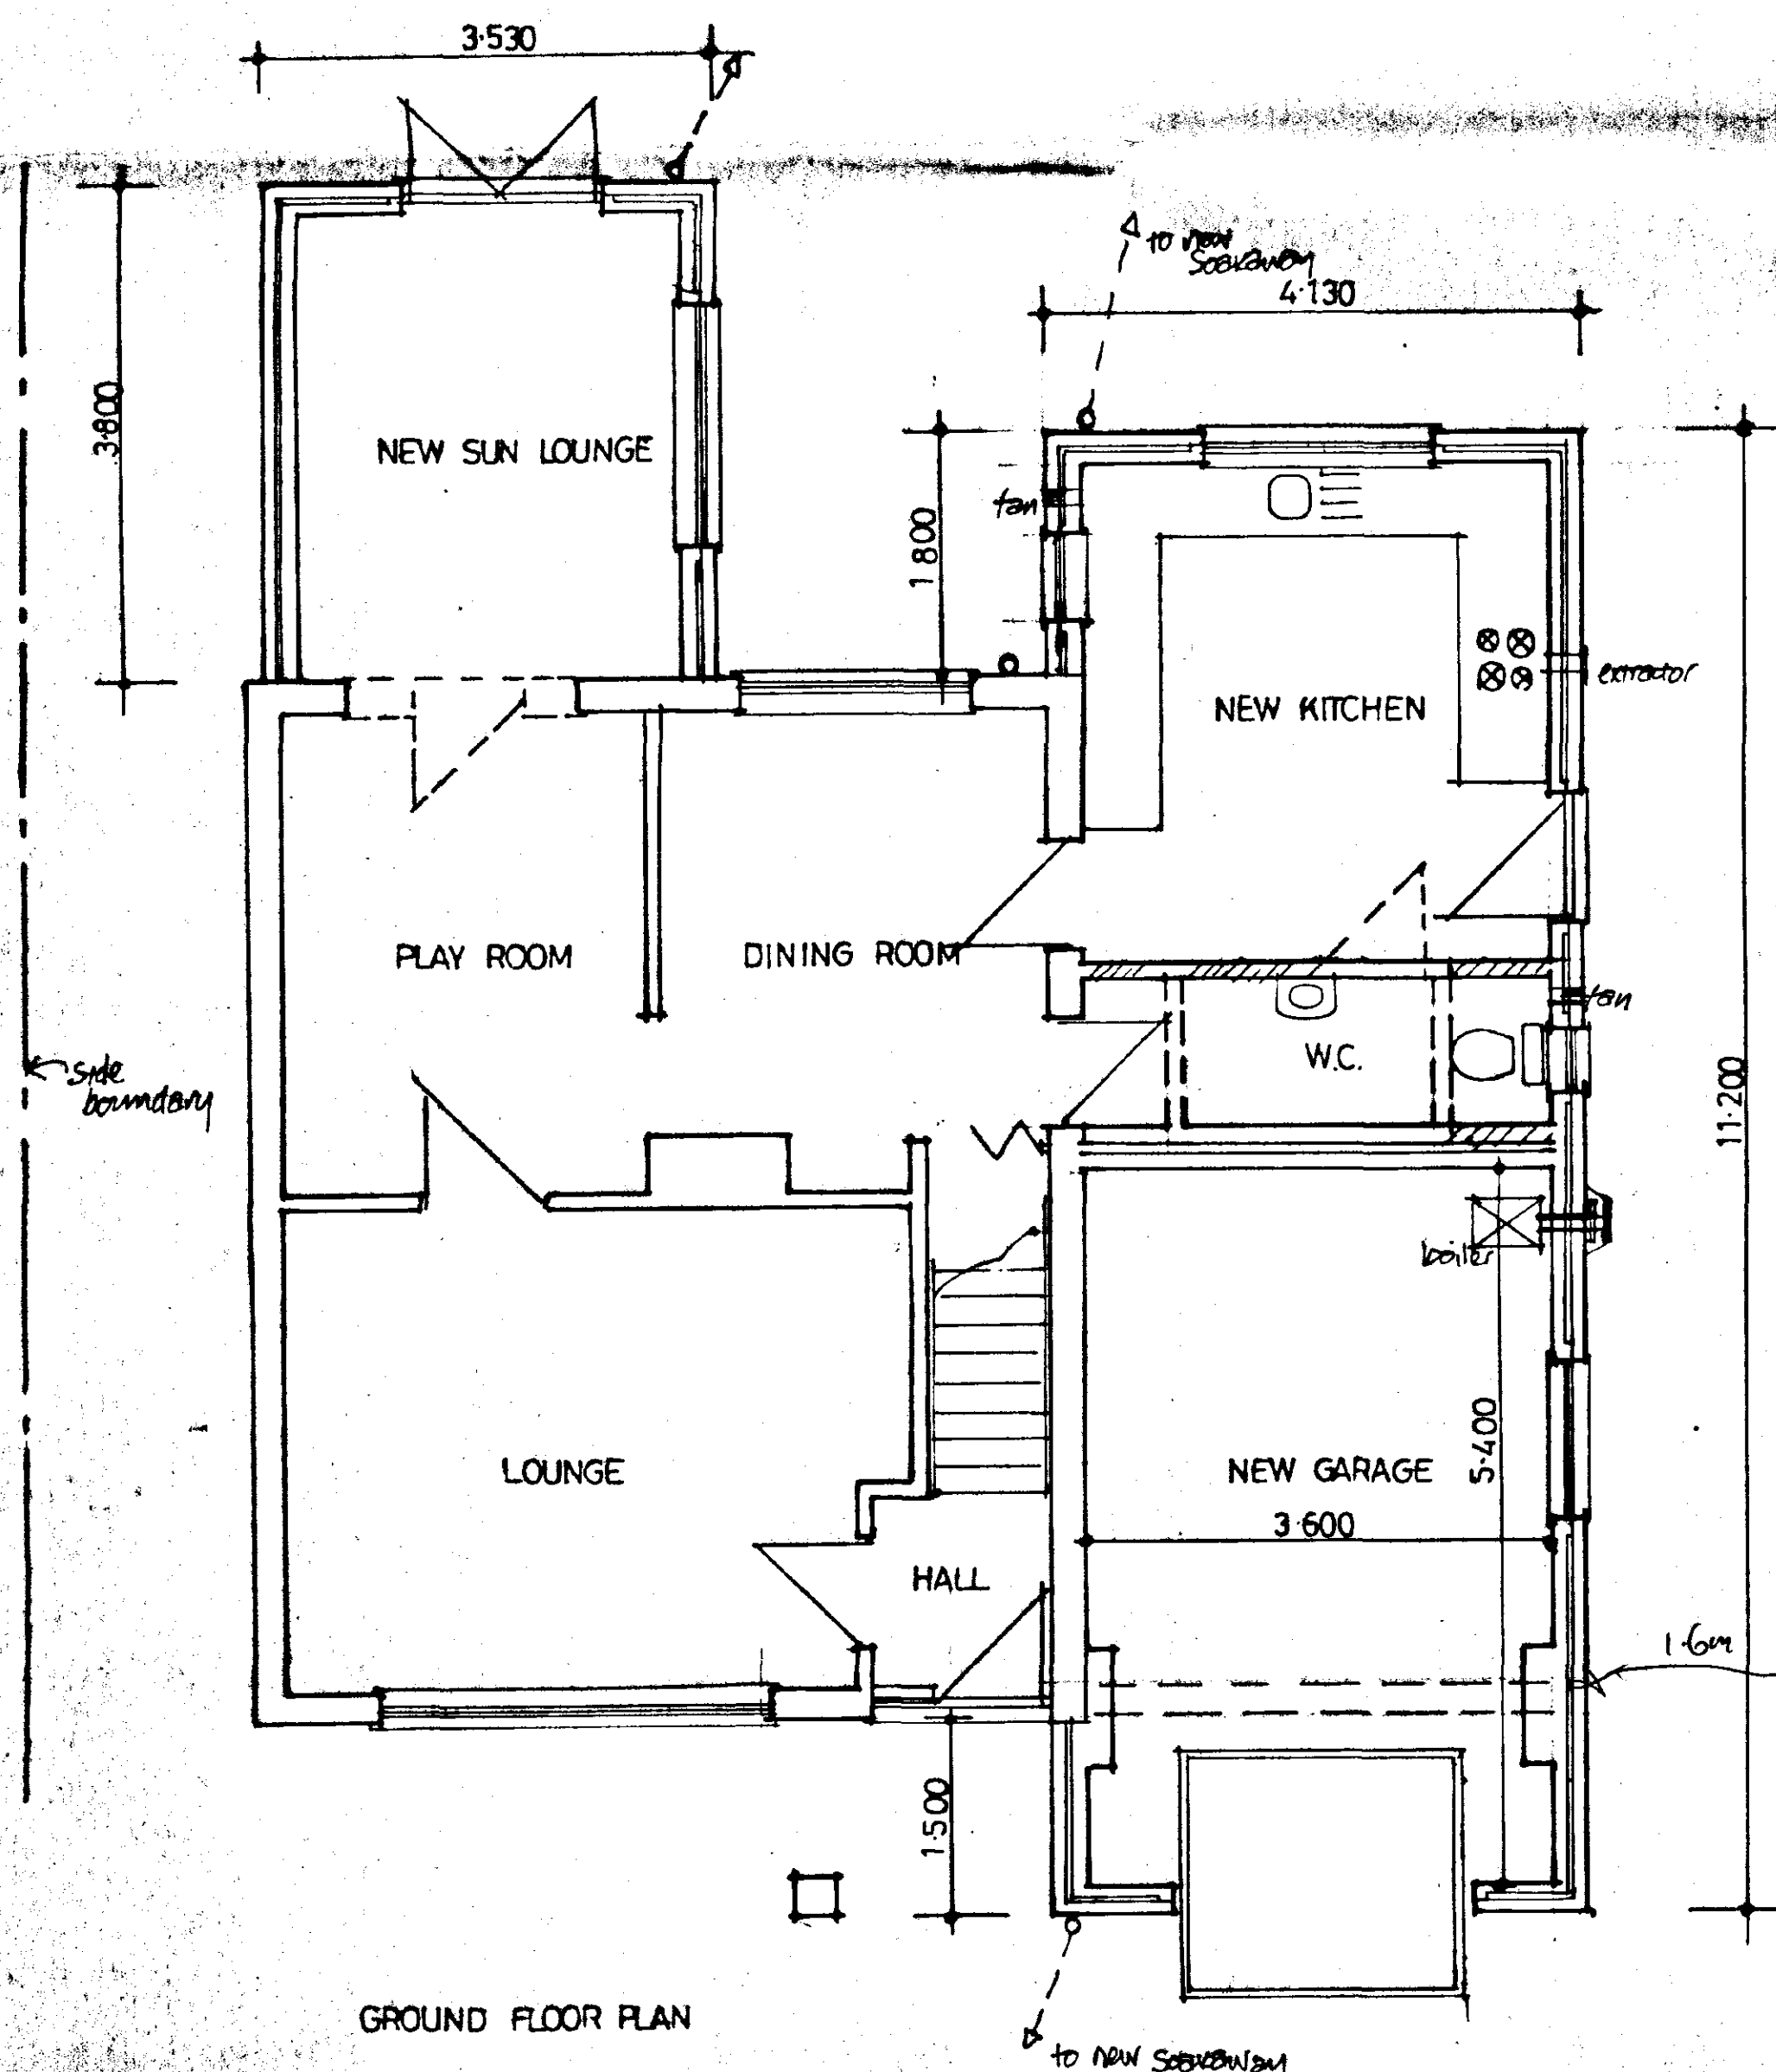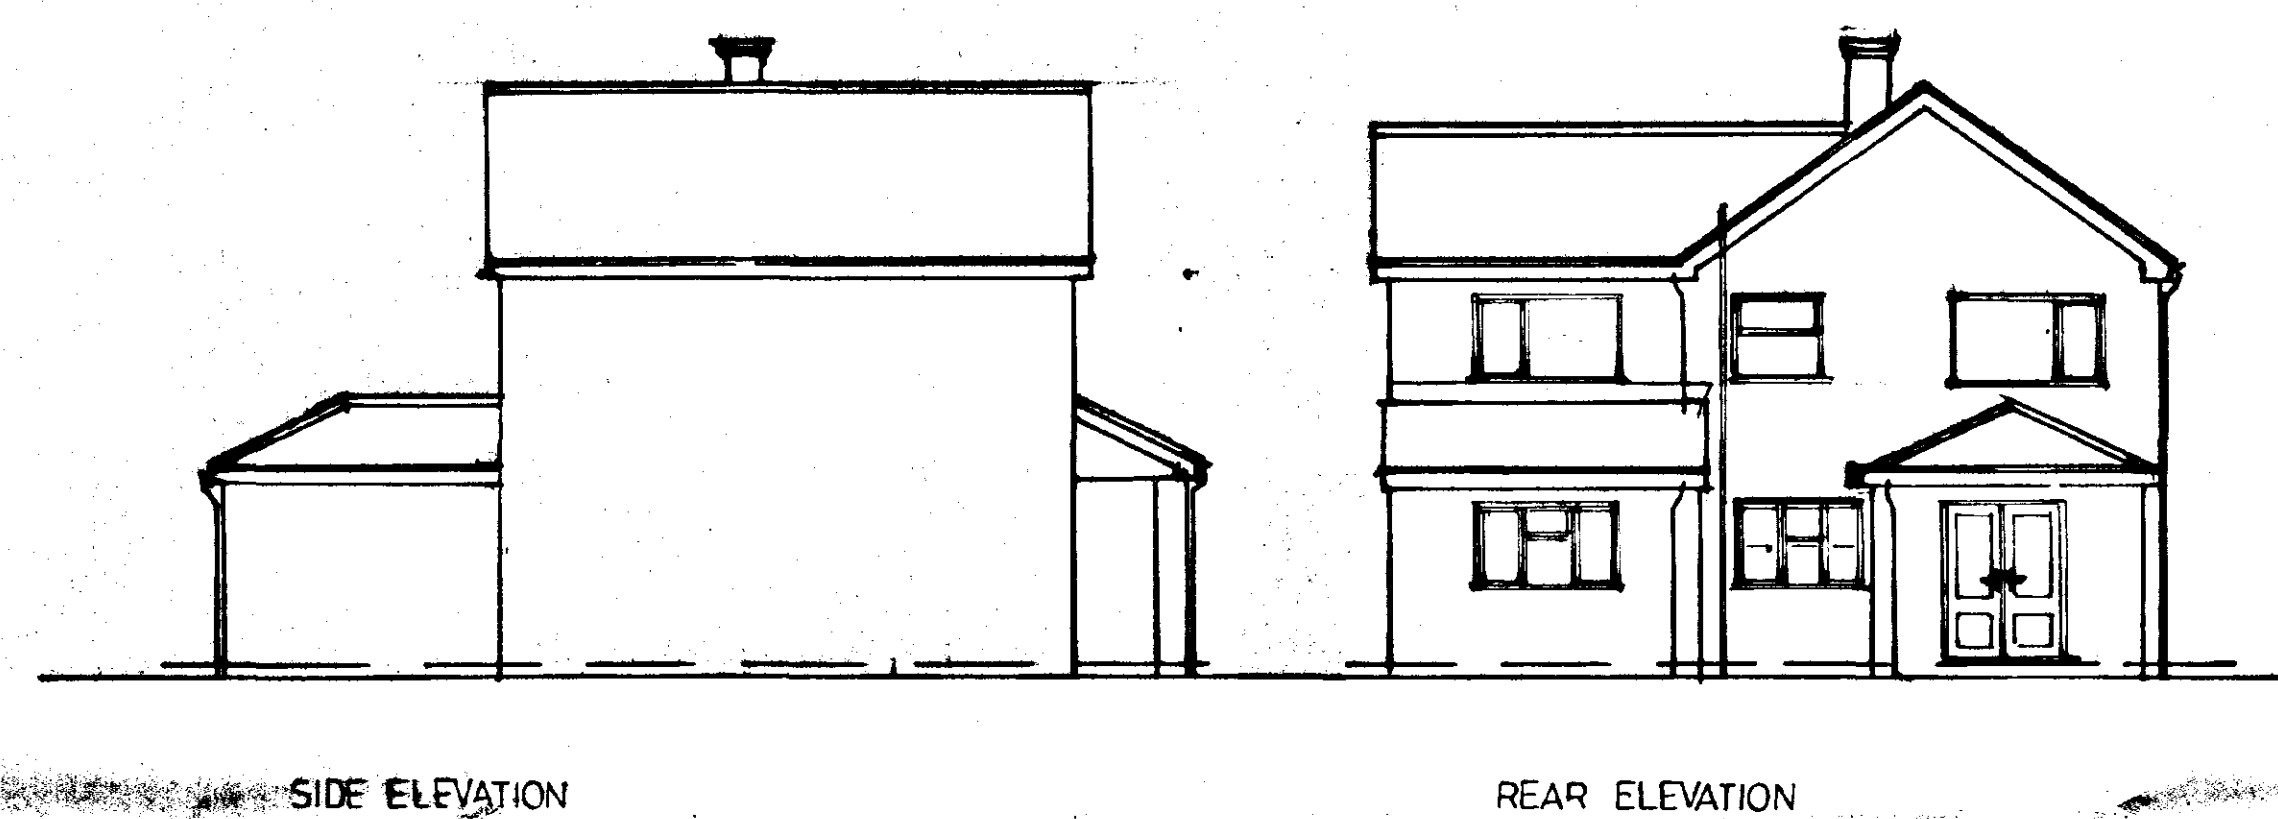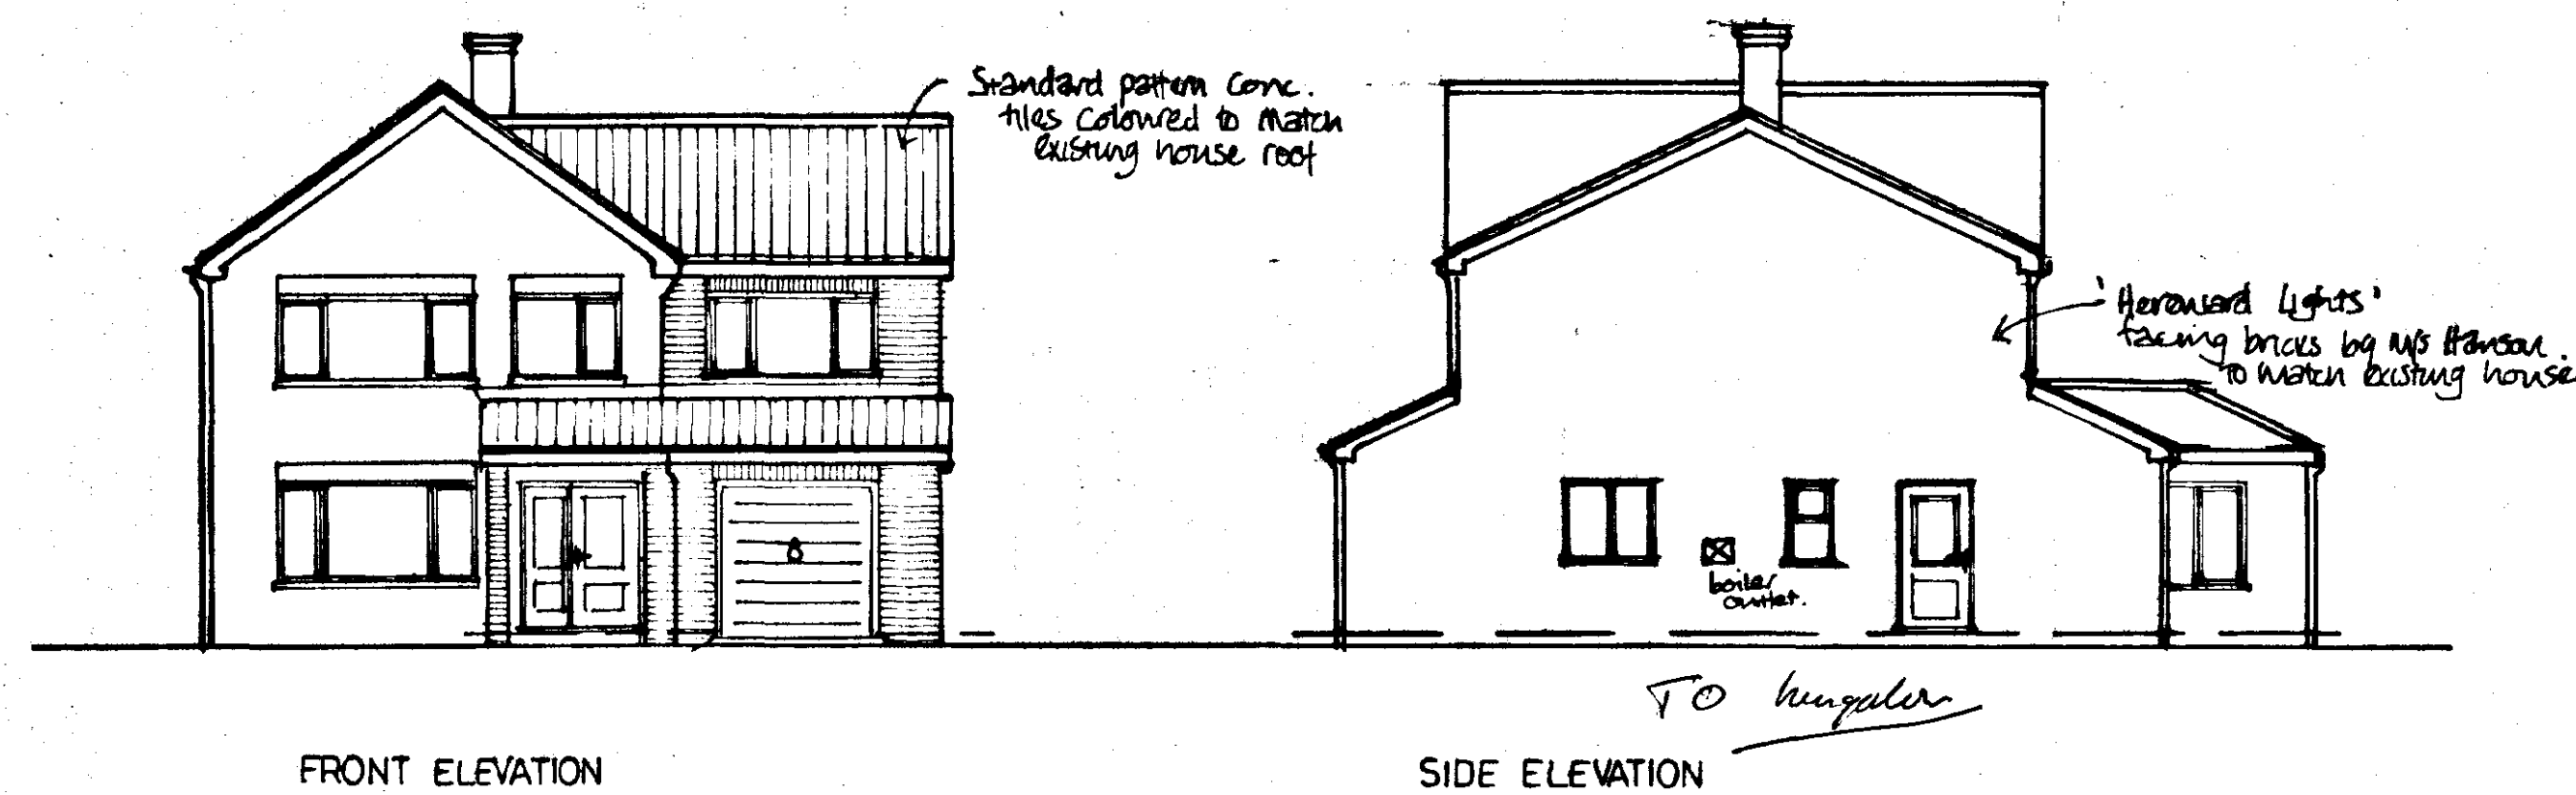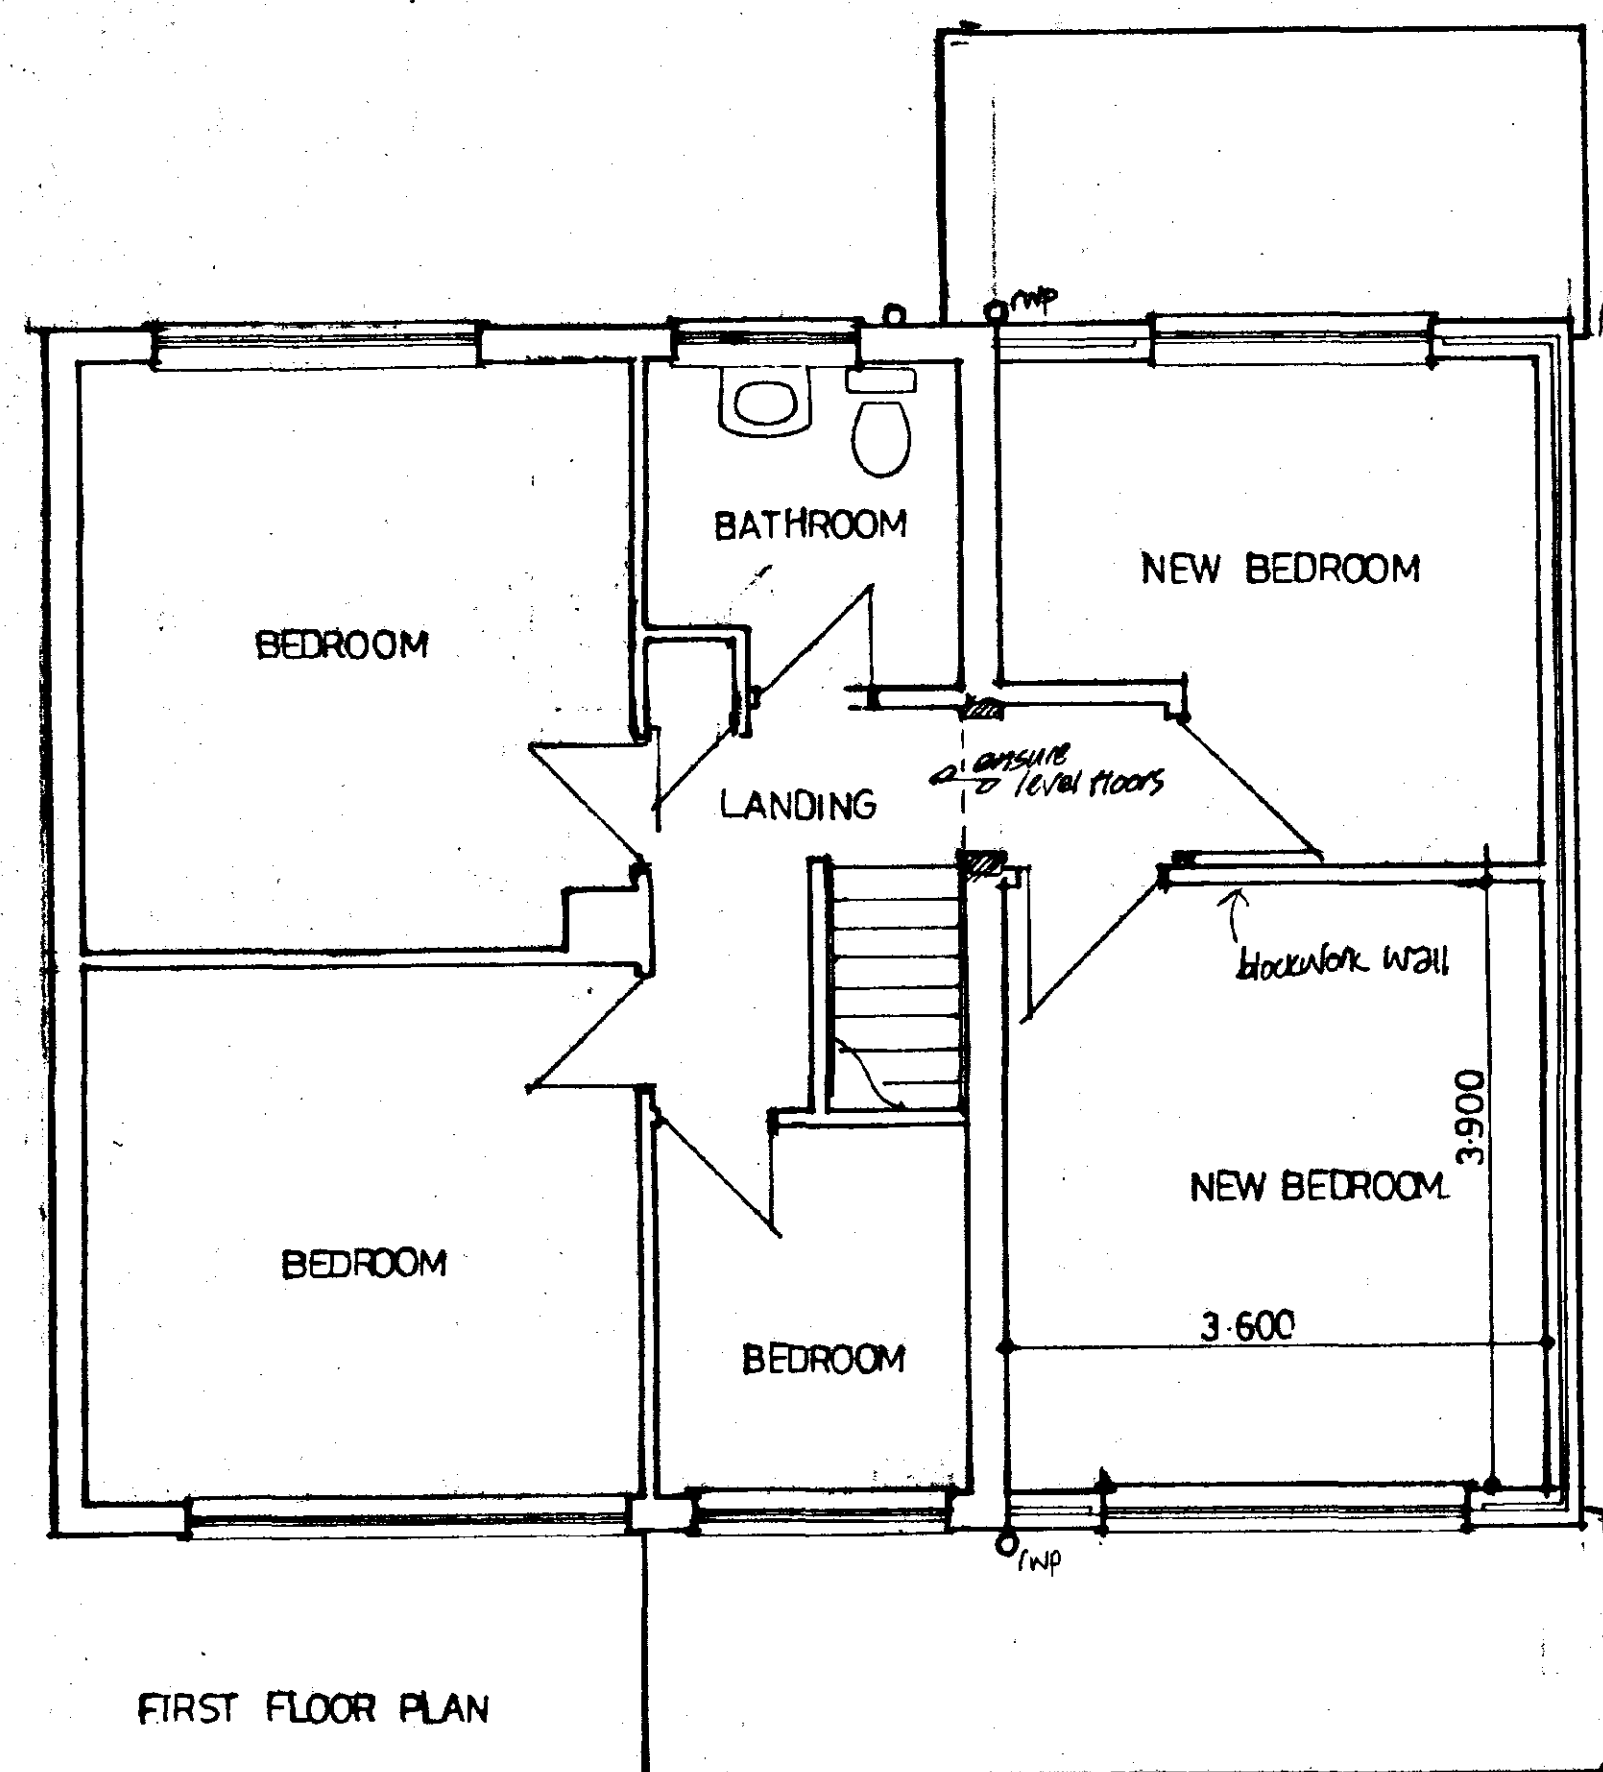

clear glass

clear glass
Bungalow

living room?
clear glass

front
rider

SOUTH HOLLAND DC
HOUSING & PLANNING
14 JUN 2001
Ref: 0723/01

Project: PROPOSED TWO STOREY EXTENSION
AND WORKS TO HOUSE
19, GARNSGATE ROAD, LONG SUTTON.
clients: Mr & Mrs A. PENTNEY

SCALES: 1/50, 1/100 DATE: JUNE 2001

PLAN 1