


Notes

Measurements
Do not scale from this drawing.
All measurements should be checked against on site conditions and any discrepancies should be brought to the attention of the Robert Doughty Consultancy.

CDM 2015
This drawing is for illustrative purposes and/or obtaining the relevant planning permission only. It should not be used for construction and accordingly, risk identification under the Construction (Design & Management) Regulations 2015 has not been undertaken.

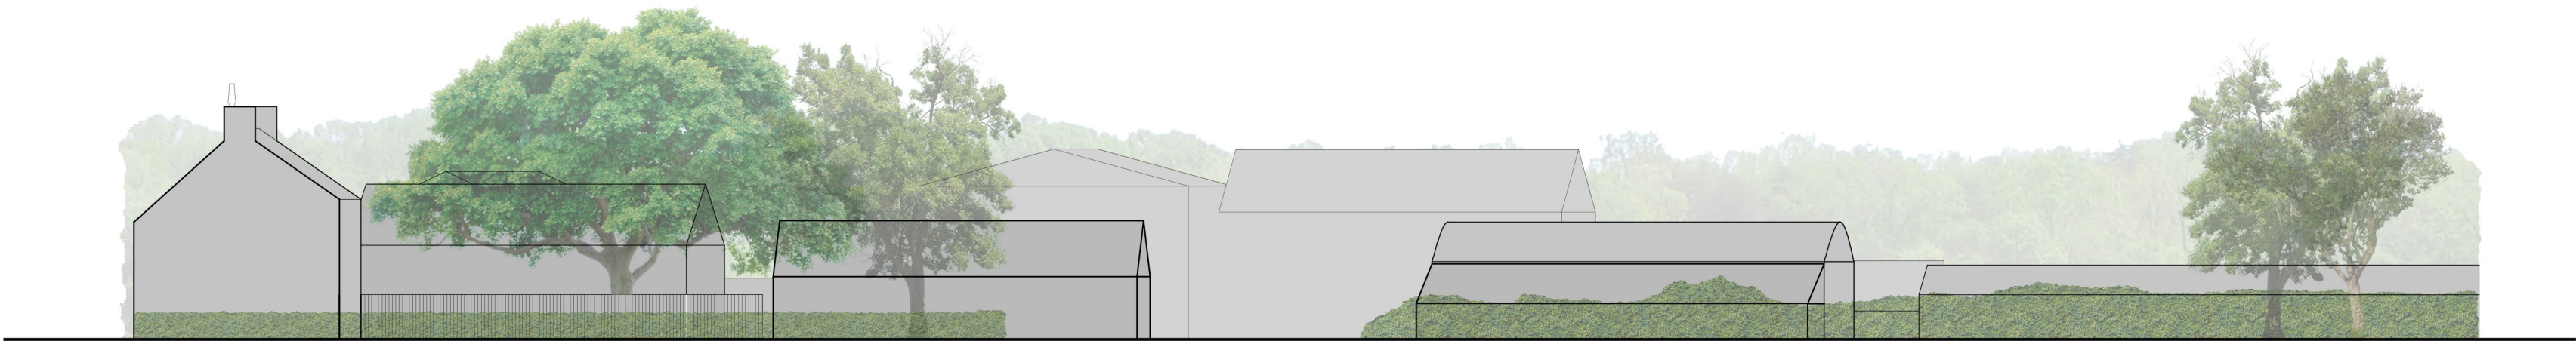

Existing illustrative street scene



Proposed illustrative street scene



A	CH	Design alterations	04.08.20
Rev	By	Notes	Date
rdc Robert Doughty Consultancy 32 High Street, Helpingham © Sleaford, Lincolnshire NG34 0RA Tel: 01529 421646 Fax: 01529 421358 Email: admin@rdc-landplan.co.uk Web: www.rdc-landplan.co.uk			
Client Mr. G. Franklin			
Project Pear Tree Farm, Long Sutton			
Drawing title Existing & Proposed Illustrative Street Scenes			
Drawing No 1185-2_PL_GA02		Rev A	Drawn WW
Scale 1:200 @ A2		Date 07.03.18	Checked CS