
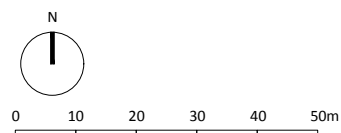


Ordnance Survey Map
© Crown Copyright 2018. OS Licence No: AR 100010613

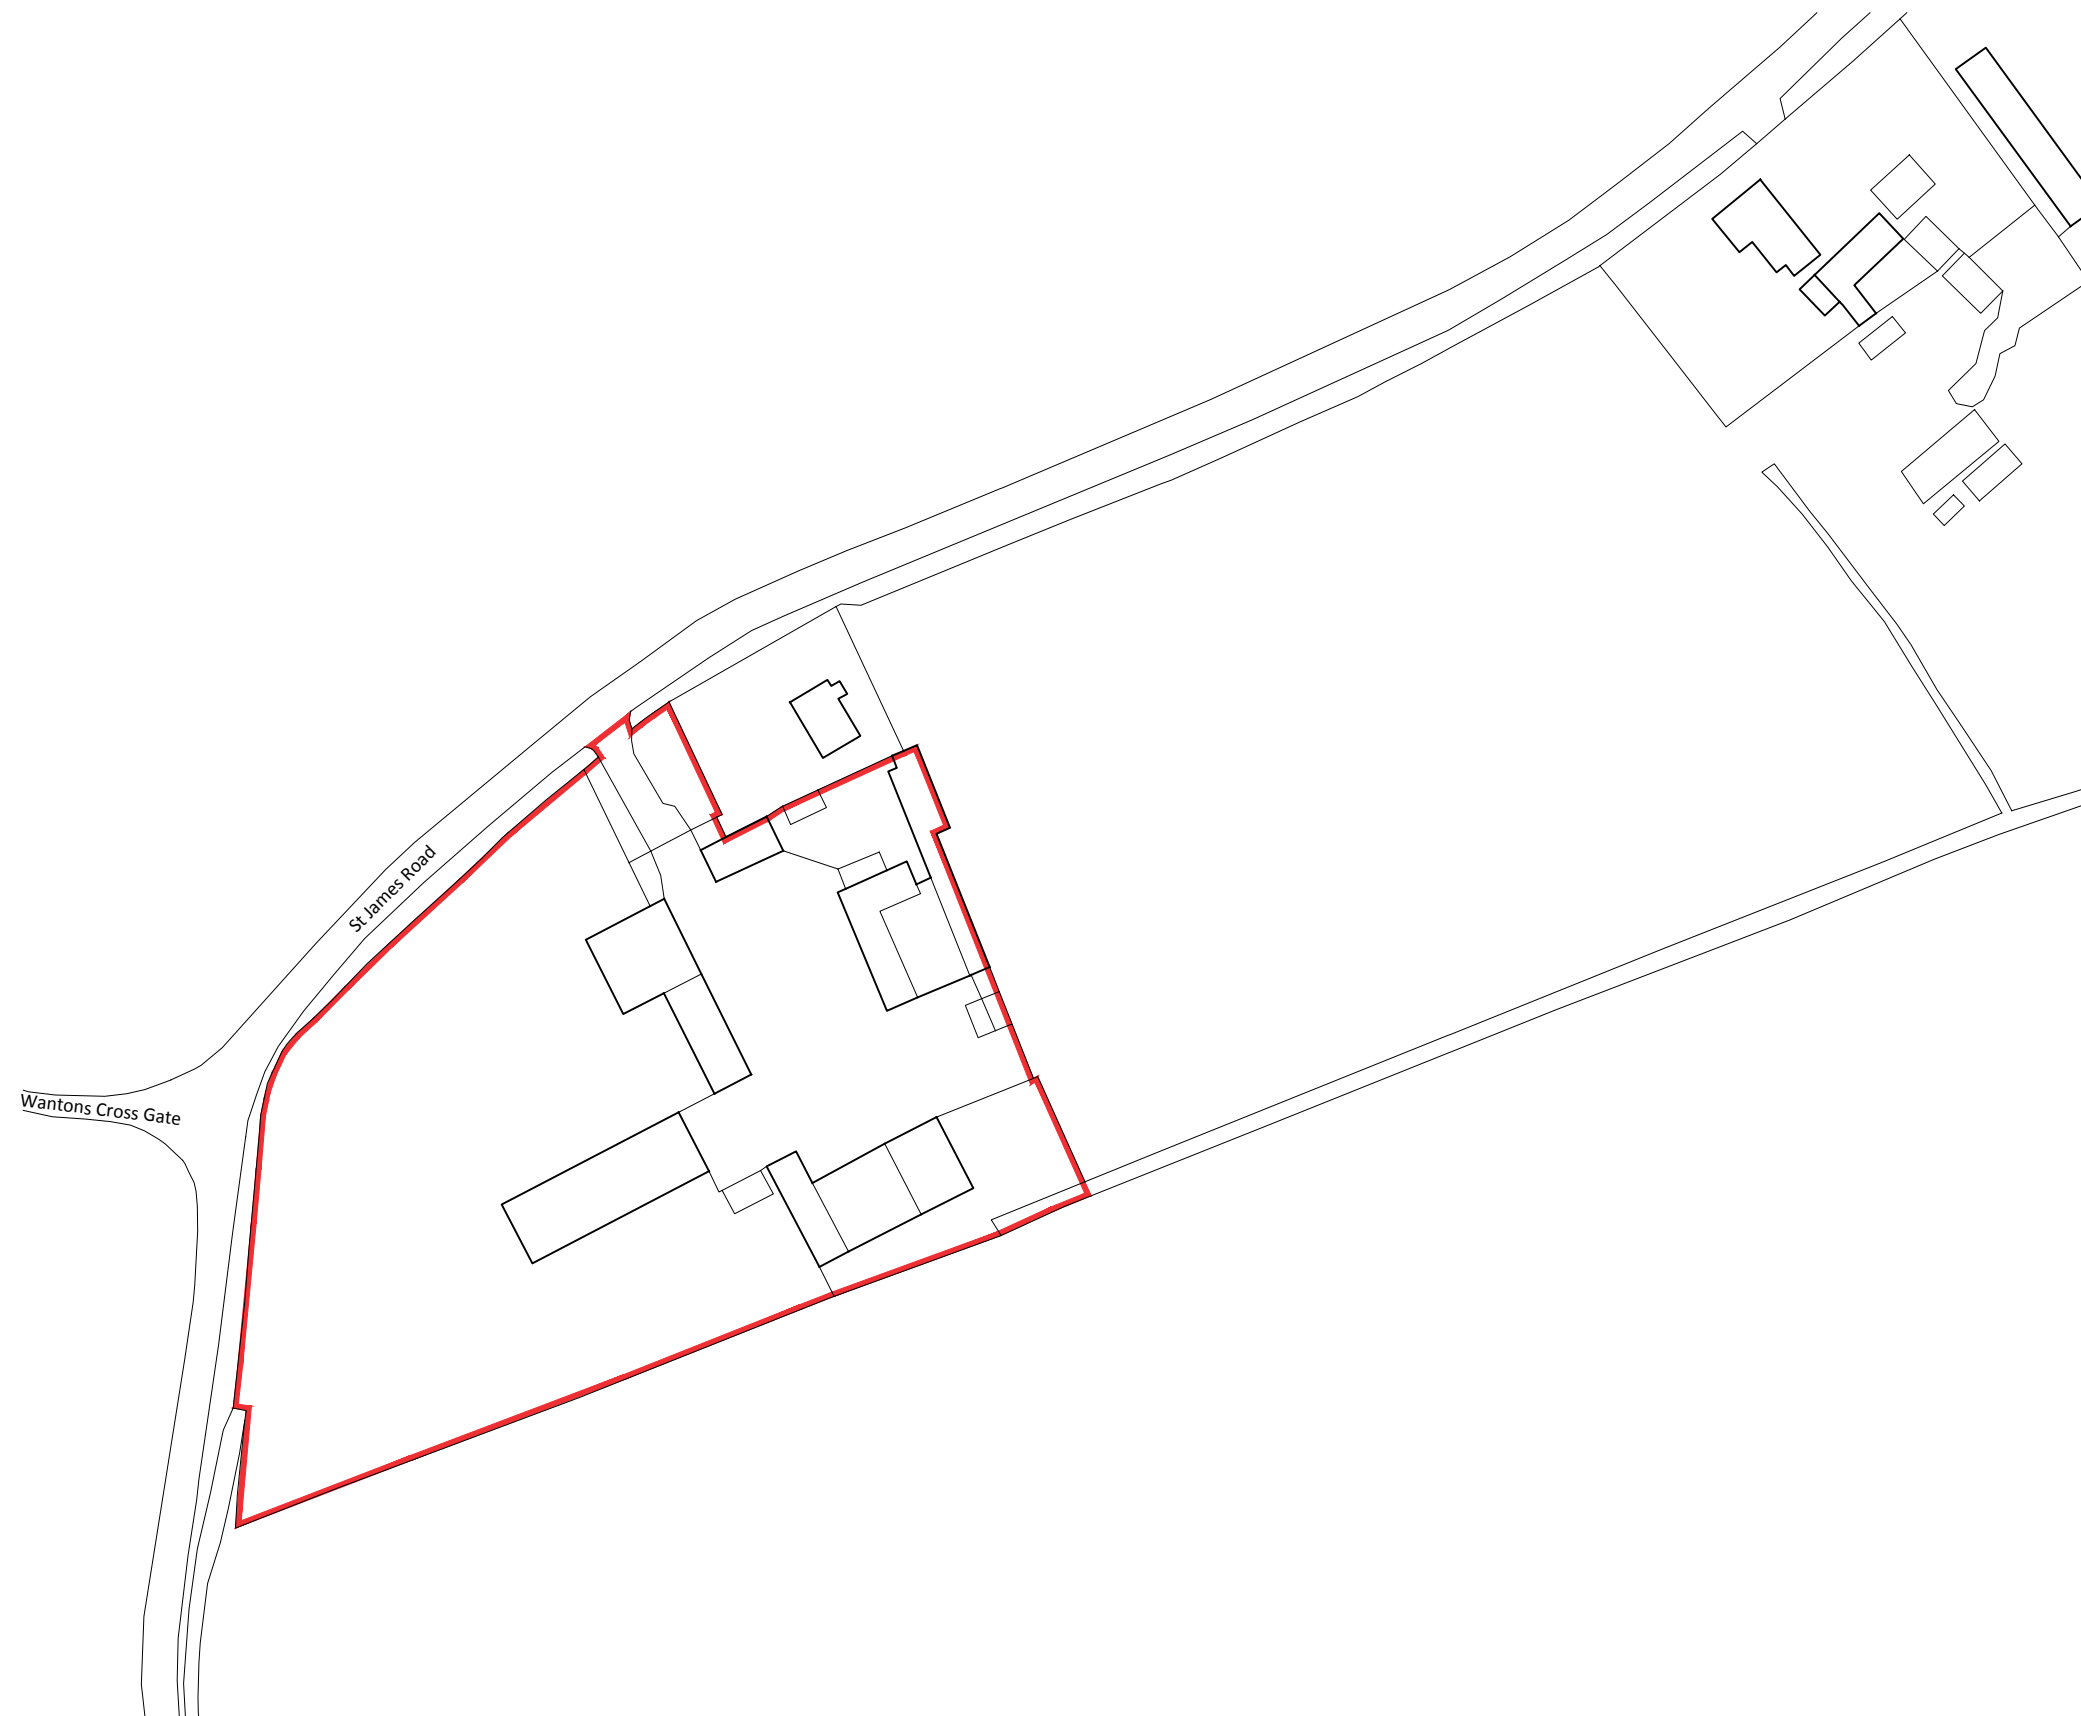

Rev	By	Notes	Date
 Robert Doughty Consultancy 32 High Street, Helpingham © Sleaford, Lincolnshire NG34 0RA Tel: 01529 421646 Fax: 01529 421358 Email: admin@rdc-landplan.co.uk Web: www.rdc-landplan.co.uk			
Client Mr. G. Franklin			
Project Pear Tree Farm, Long Sutton			
Drawing title Location Plan			
Drawing No 1185-2_PL_LP01	Rev -	Drawn WW	
Scale 1:1250 @ A3	Date 08.02.18	Checked CS	