


BLOCK PLAN Scale 1:200

0 1m 2 4 6 8 10 12m

METRES (scale @ 1:200)

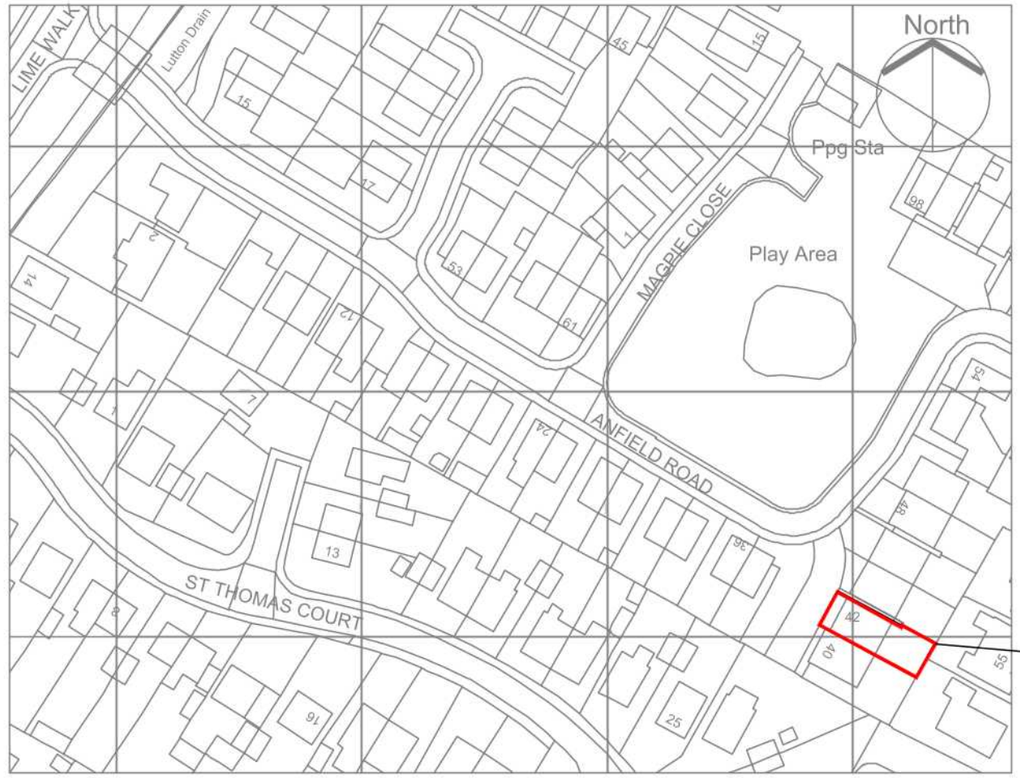

Ordnance Survey, (c) Crown Copyright 2026. All rights reserved. Licence number 100022432

LOCATION PLAN scale 1:1250

0 20 40 60 80 100

Metres (scale @ 1:1250)

	Revision	Date	By	Chk.
A	Planning submission	300426	SDB	SDB

PLANNING

Do Not Scale Dimensions from Drawings.
All dimensions to be verified on site, and any discrepancy to be notified to Sedgwick International Ltd.

sedgwick

Sedgwick International UK
Sentinel | 103 Waterloo Street, Glasgow
G2 7BW
T:0141 240 2500

FIRE DAMAGE
42 Anfield Road,
Long Sutton,
Spalding, Lincolnshire,
PE12 9GZ

Drawn by	Checked by	Date	Scale
SDB	SDB	24/04/26	As noted @A3

Job
42 Anfield Road,
Long Sutton,
Spalding, Lincolnshire,
PE12 9GZ

Drawing
LOCATION PLANS
-

Client ref:	Job No.	Drawing No.	Rev.
-	11082366	BL(0-)001	A

CAD Ref: