




Legend

- Proposed Hedge
- Tree Removed
- Block Paving
- Paving/Patio
- Grass/Garden
- Gravel
- Ibstock Built In Bat Box
- Manthorpe Swift
- Nest Brick
- Building Demolished

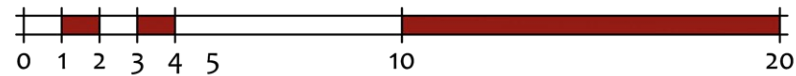

seven22
ARCHITECTURE LTD

22 SHORE VIEW, PETERBOROUGH
CAMBRIDGESHIRE, PE7 8FS
E:info@seven22.co.uk - T:07799 585277

PROJECT
REPLACEMENT DWELLING
66 GARNSGATE ROAD
LONG SUTTON
LINCOLNSHIRE
PE12 9BT

CLIENT
Mr & Mrs HICKS

TITLE
PROPOSED SITE BLOCK PLAN

DRAWING No.
123 P01

SCALE 1:200 @ A1	DATE JULY 2026	REV
---------------------	-------------------	-----