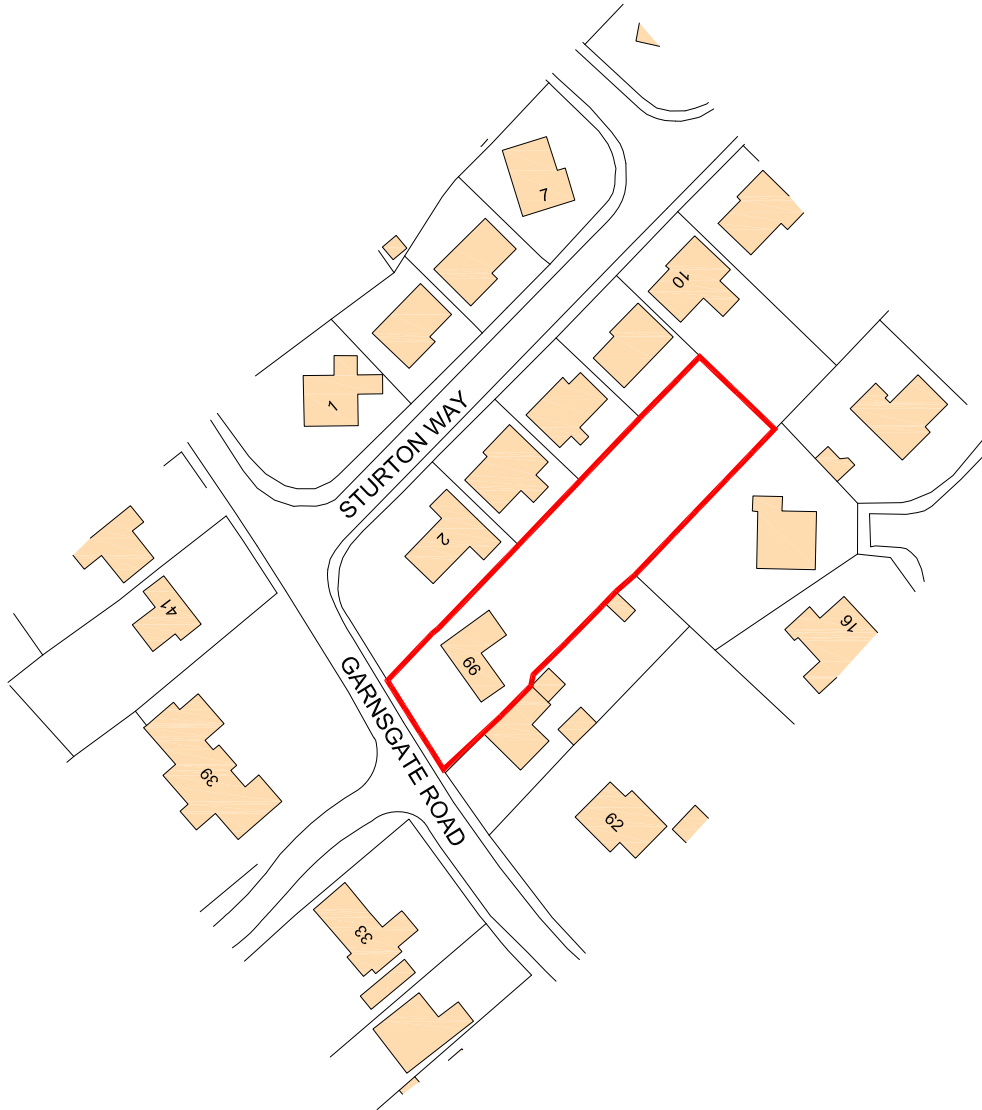


Project REPLACEMENT DWELLING 66 GARMSGATE ROAD LONG SUTTON LINCOLNSHIRE, PE12 9BT	Title SITE LOCATION PLAN	Drawing No. 127 S01		
	Client Mr & Mrs HICKS	Scale 1:1250 @ A4	Date JULY 2026	Revision