


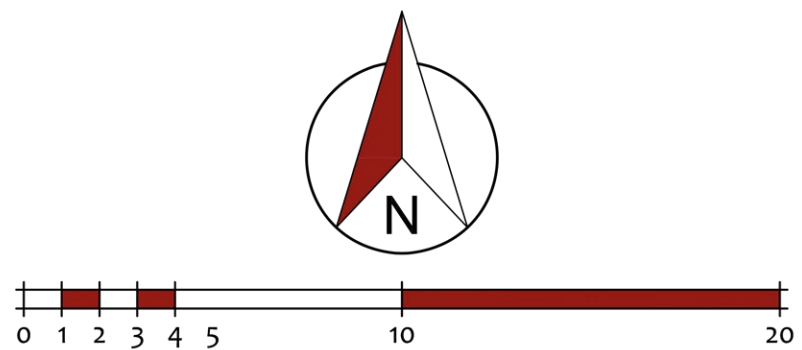

seven22
ARCHITECTURE LTD

22 SHORE VIEW, PETERBOROUGH
CAMBRIDGESHIRE, PE7 8FS
E:info@seven22.co.uk - T:07799 585277

PROJECT
REPLACEMENT DWELLING
66 GARNSGATE ROAD
LONG SUTTON
LINCOLNSHIRE
PE12 9BT

CLIENT
Mr & Mrs HICKS

TITLE
EXISTING SITE BLOCK PLAN

DRAWING No.
123 S02

SCALE 1:200 @ A1	DATE JULY 2026	REV
---------------------	-------------------	-----