

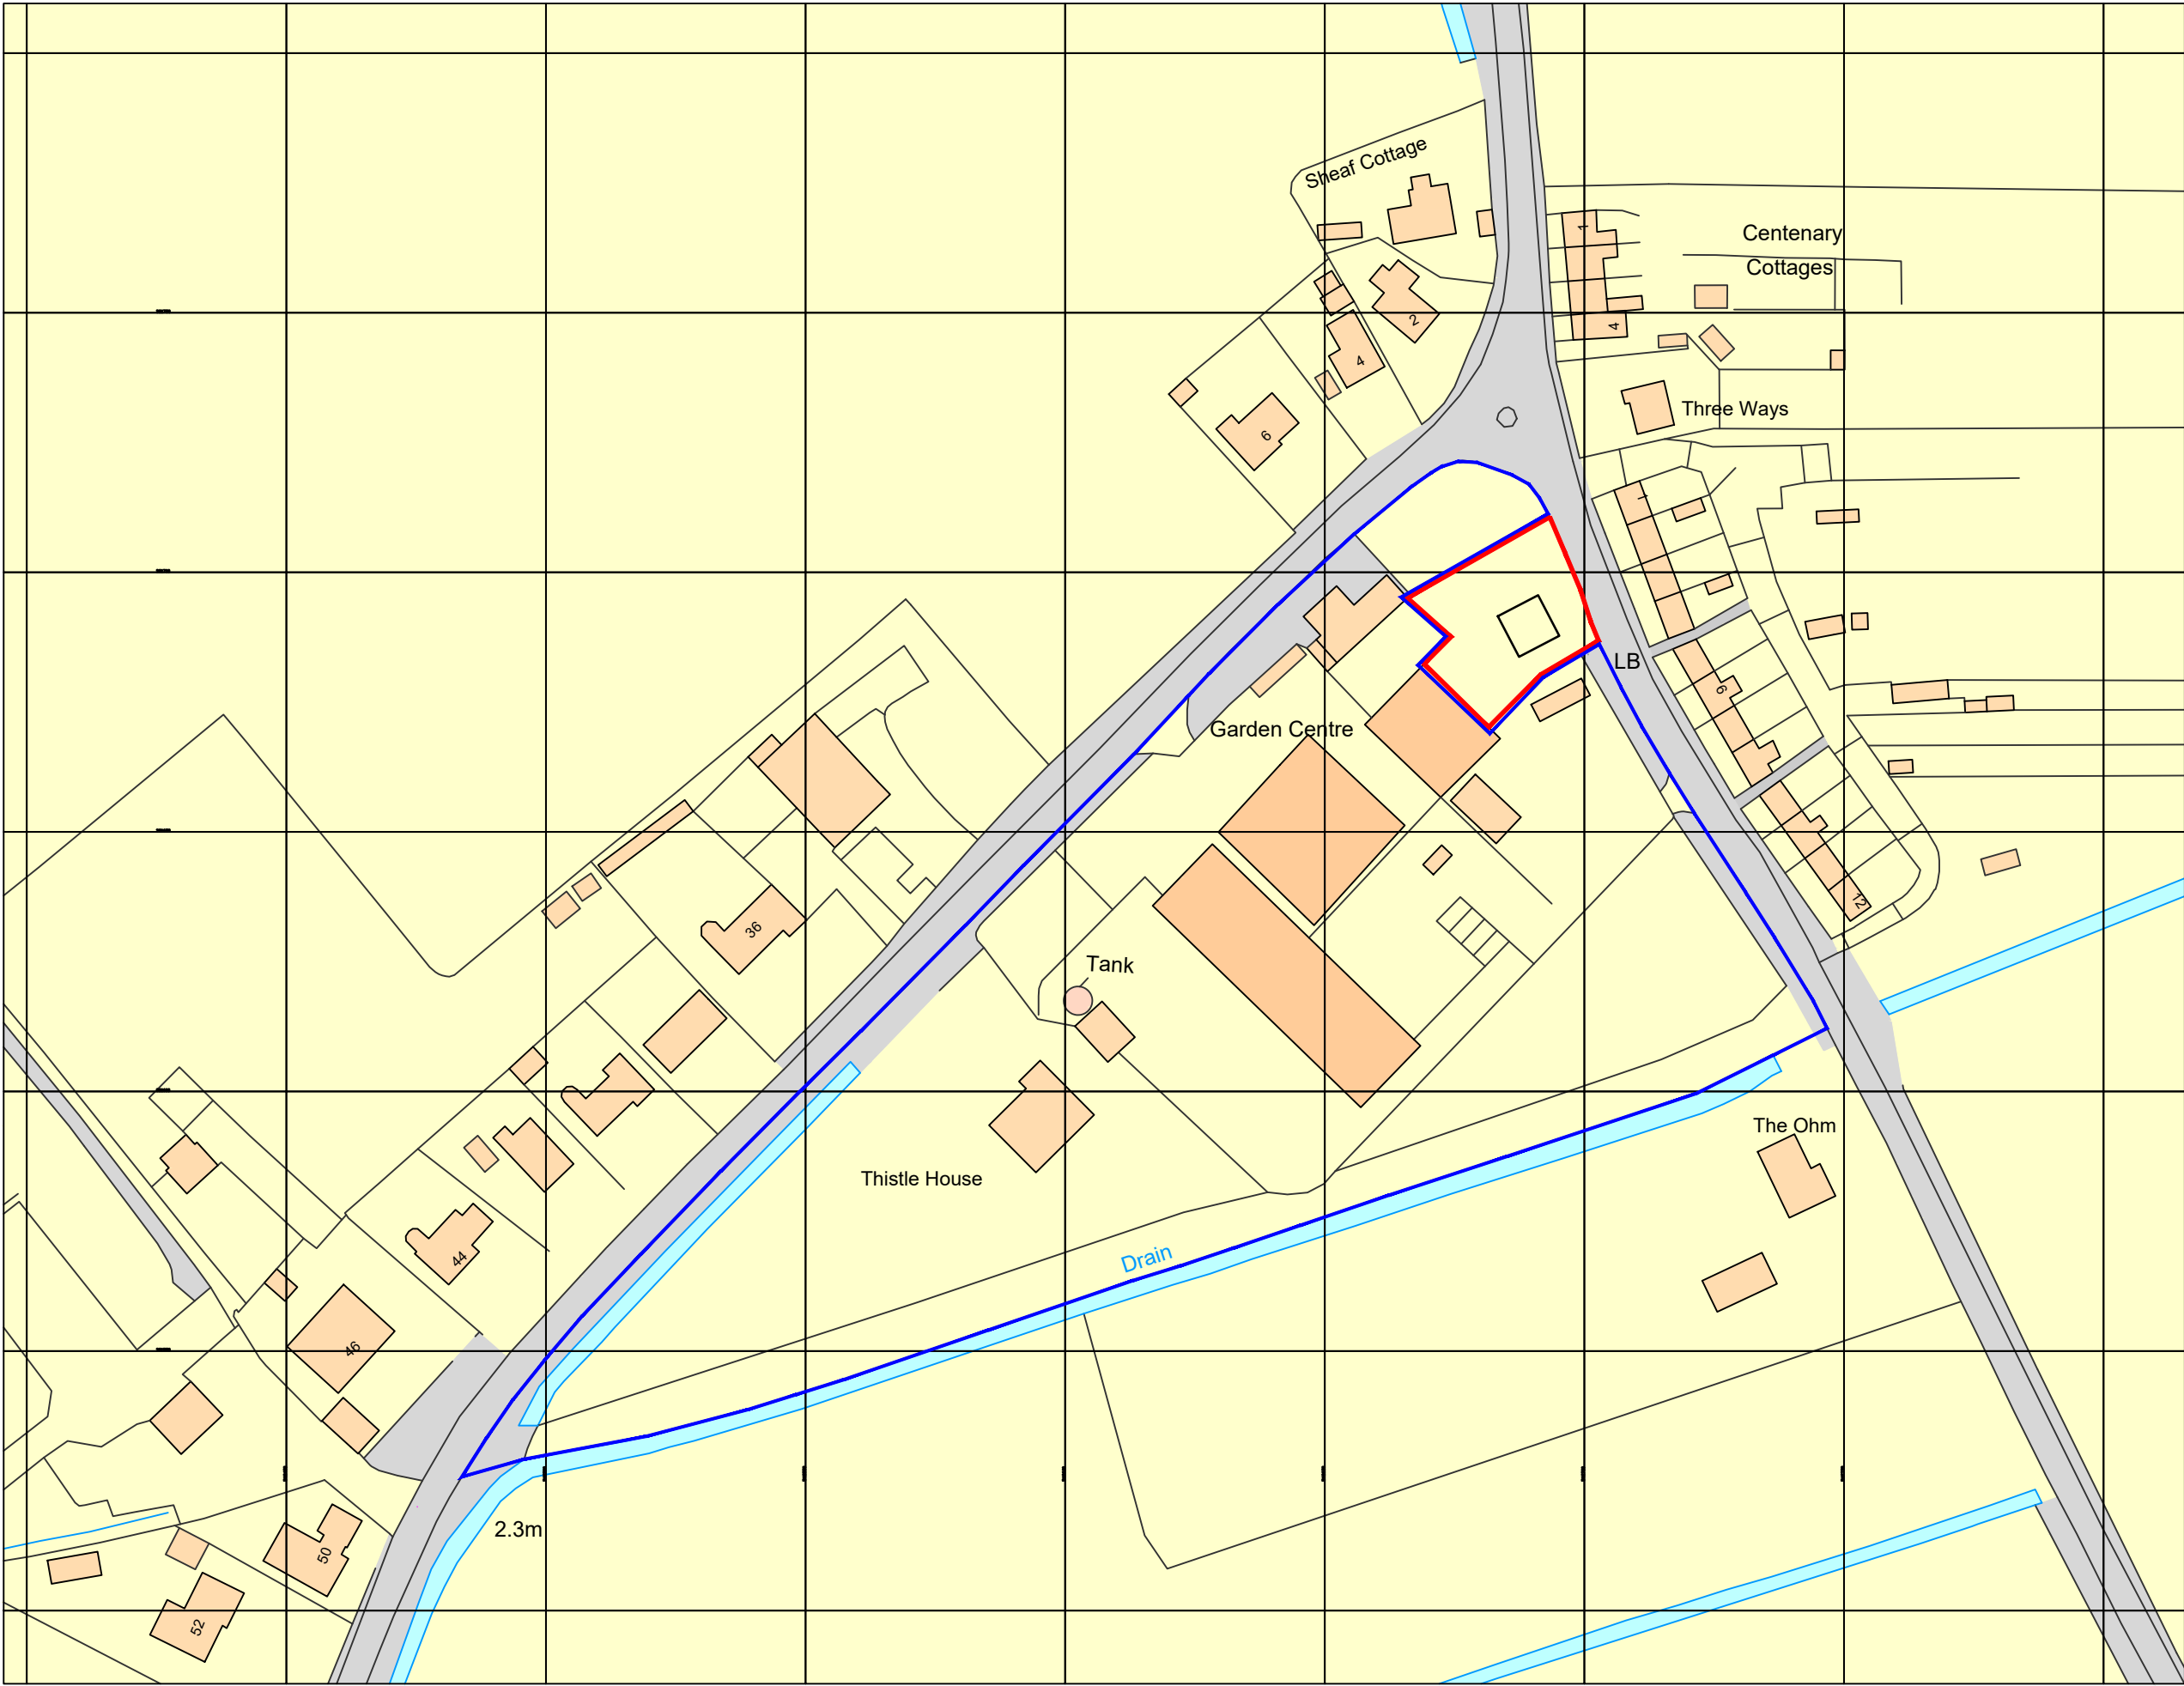
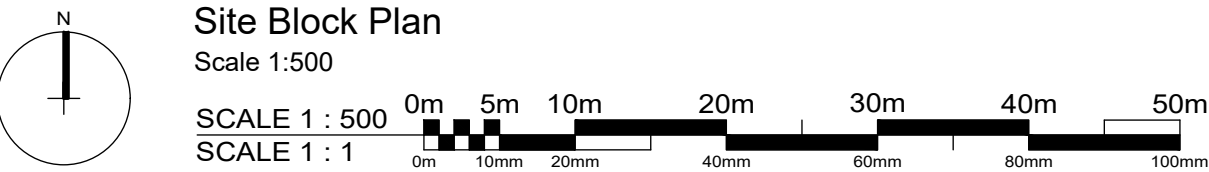


DO NOT SCALE THIS DRAWING. THE CONTRACTOR IS DEEMED TO HAVE CHECKED ALL DIMENSIONS ON SITE AND REPORT ANY DISCREPANCIES TO OGLESBY & LIMB LTD.
THE CONTENTS OF THIS DRAWING ARE COVERED BY COPYRIGHT AND REMAIN THE PROPERTY OF OGLESBY & LIMB LTD. WRITTEN APPROVAL MUST BE OBTAINED FROM OGLESBY & LIMB LTD PRIOR TO DUPLICATION OR REPRODUCTION OF THIS DRAWING OR ITS CONTENTS.
ANY DIMENSIONS NOT SHOWN ARE TO BE CHECKED AND AGREED WITH OGLESBY & LIMB LTD.

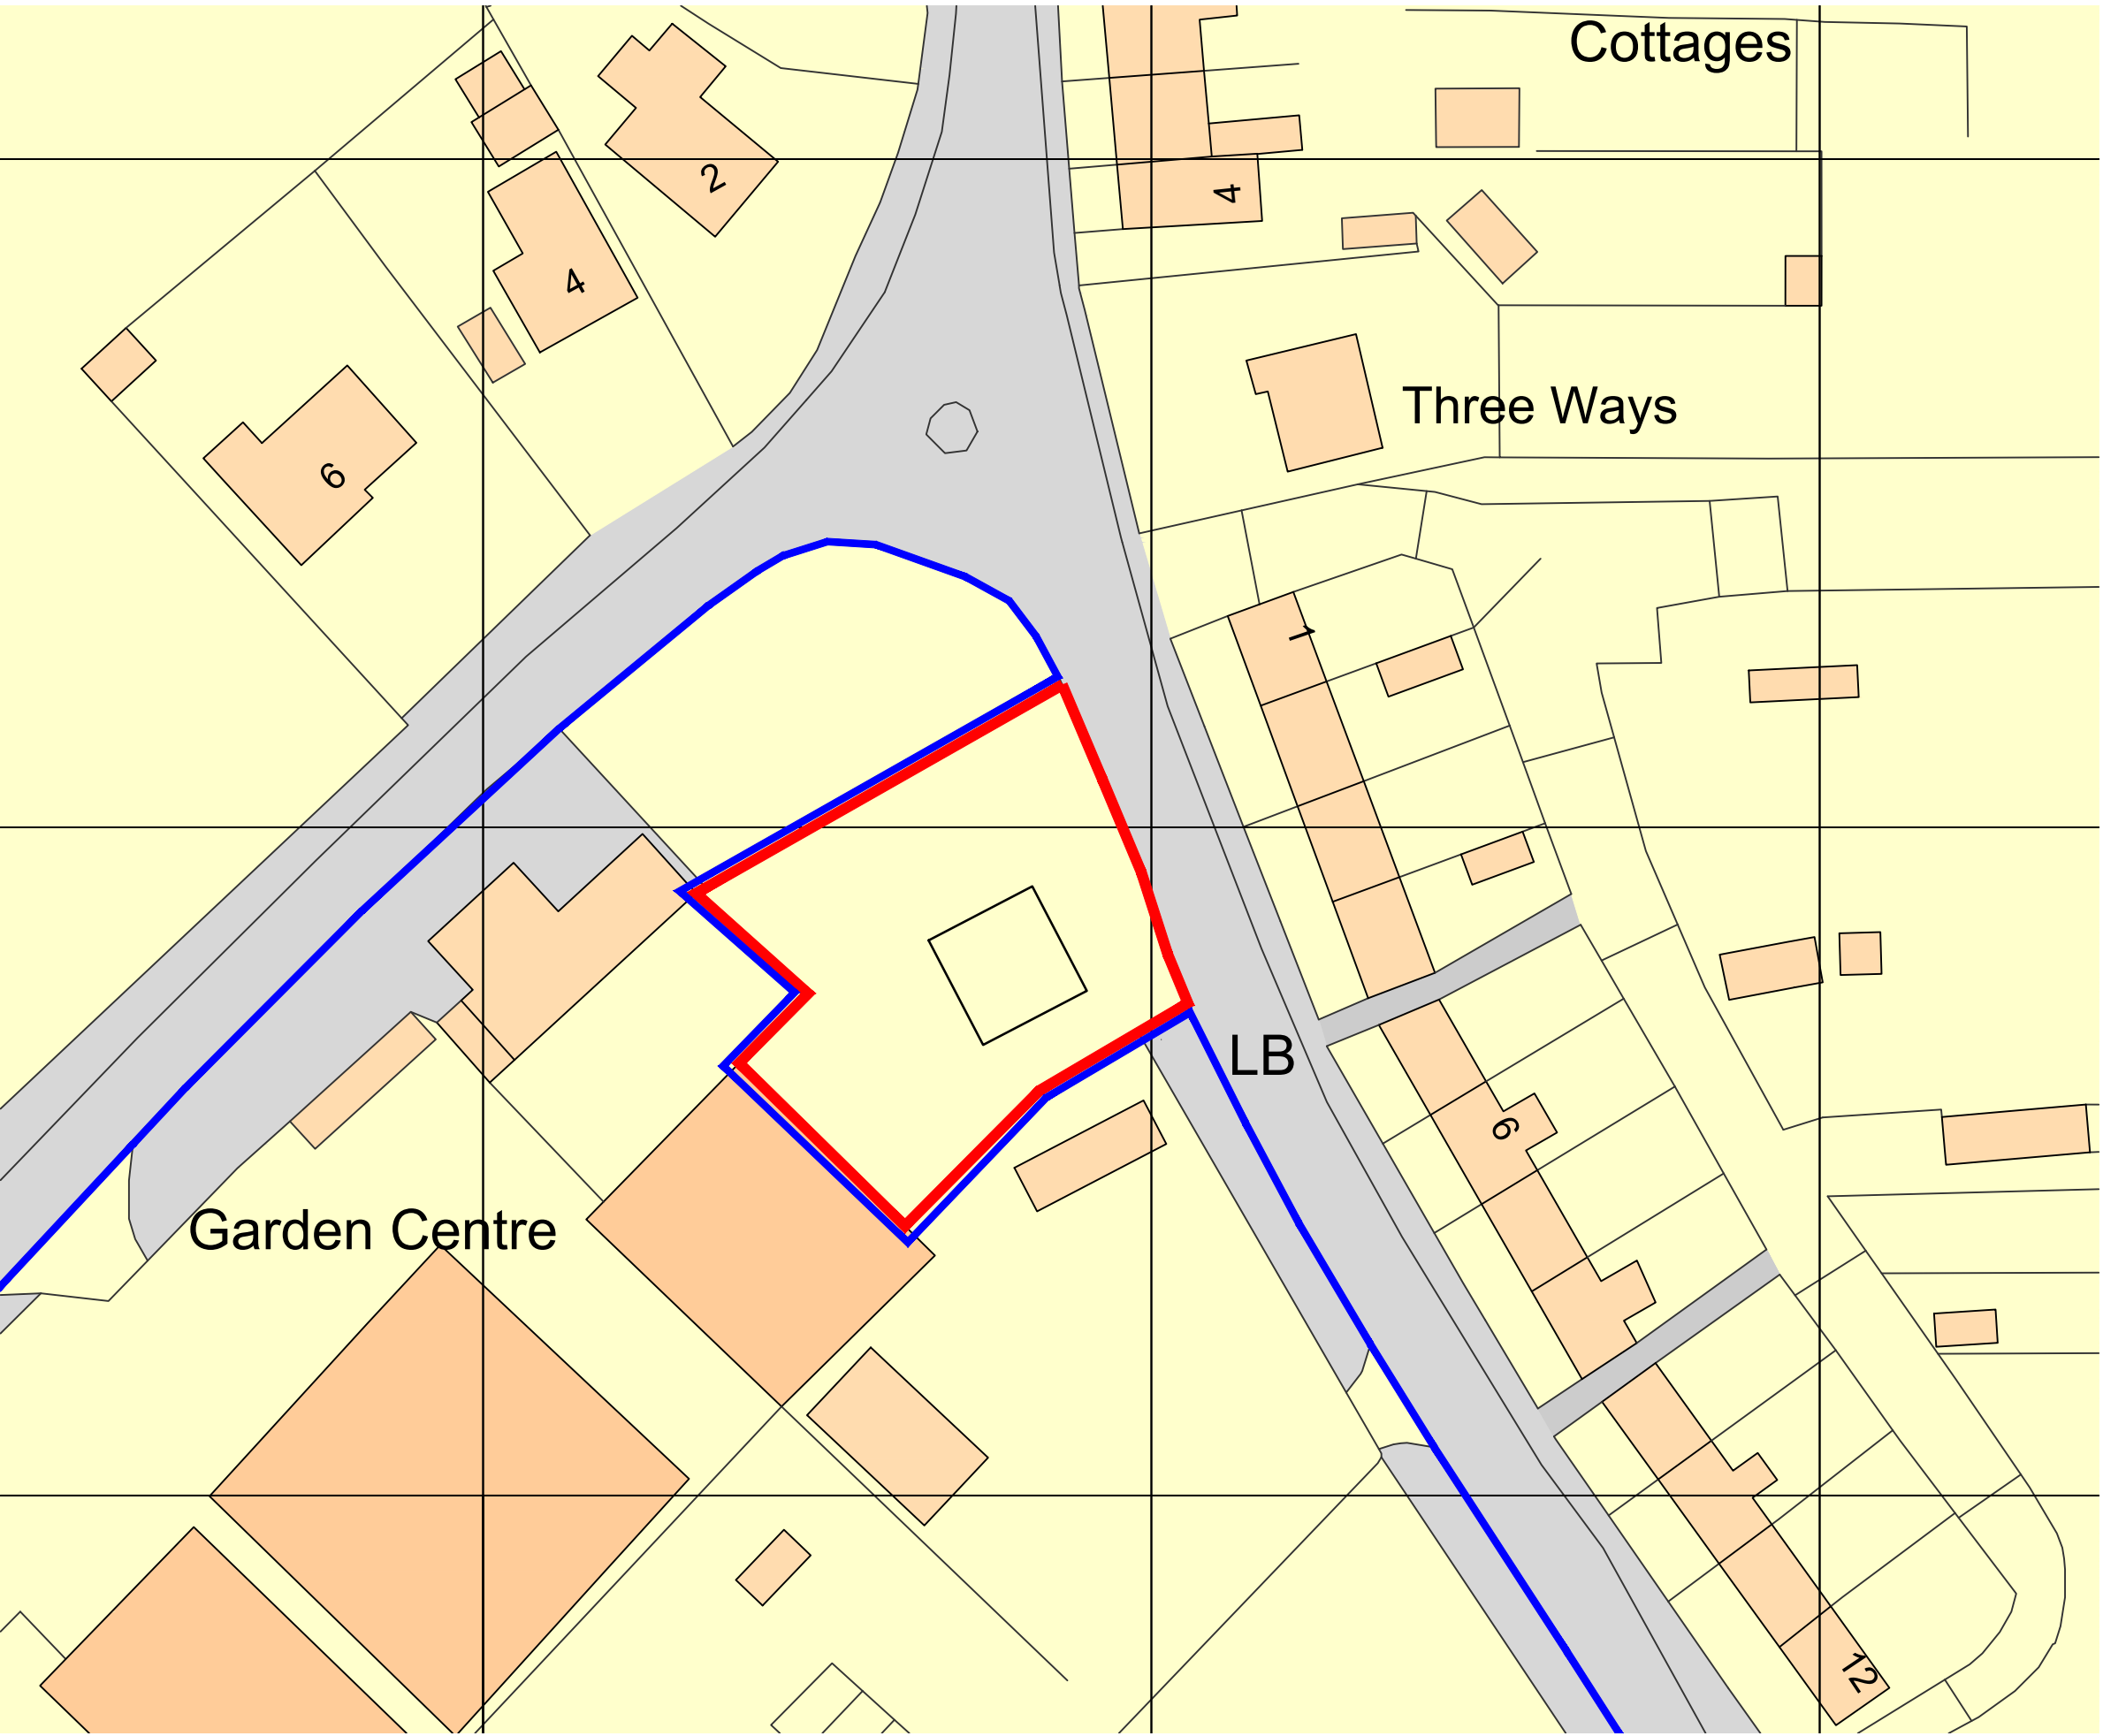

Ordnance Survey, (c) Crown Copyright 2020. All rights reserved. Licence number 100022432

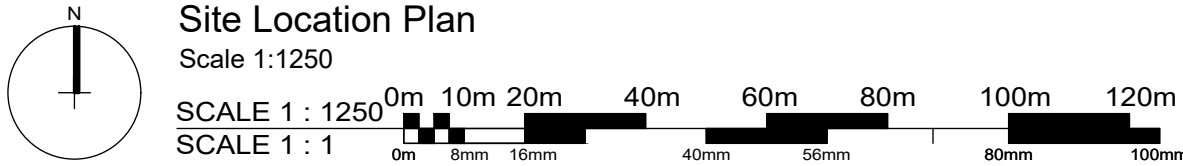

Ref.	Date	Description	Initial
		Oglesby & Limb Ltd Chartered Architect Suite 1, Market Chambers 12 Market Place, Spalding, Lincs PE11 1SL Tel: 01775 761196 e-mail: design@o-l-ltd.co.uk	

Client:
Tyrrell Properties Ltd

Project:
Proposed Refurbishment and change of use from residential to office accomodation at Silverwood Nursery, Sutton Crosses, Long Sutton, Spalding, PE12 9AU

Drawing Title:
Site Location Plan
GENERAL ISSUE

Date:	11.09.20	Scale:	as shown @ A1
Drawn by:	CLS	Checked by:	AJO

Drawing Number:	Rev:
A1494-01	-