LANDSCAPE SCHEDULE

Shrub size 3L, 3 per m^2 Bark Mulched

A ~ Hebe pinguifolia pagei

B ~ Bergenia cordifolia

C ~ Euonymus fort. Emerald n Gold

D ~ Stachys byzantina

E ~ Berberis thunbergii "Bagatelle"

F ~ Cotoneaster "Coral Beauty"

KEY

- 1.8m high timber close boarded fence
- 1.5m high timber hit and miss fence
- 1.8m high privacy screen
- Proposed planting area
- Bullnose kerb



NOTE:
Road finishes are to engineer's drawings.

SHDC
Planning & Development
08 SEP 2010
Ref: 0746-10

Residential Development at
Roman Bank, Long Sutton
July 2009


External Works

Scale : 1:200 @ A1 Date : 20/05/10

Drwg. No. 1750/L01 Rev. B

Rev B - 06/09/10 - Landscaping amended with schedule added & Boundary fencing confirmed.
Rev A - 02/07/10 - Plots 3 & 4 repositioned, Visitor's parking added & Road finishes amended.

DO NOT SCALE FROM THIS DRAWING

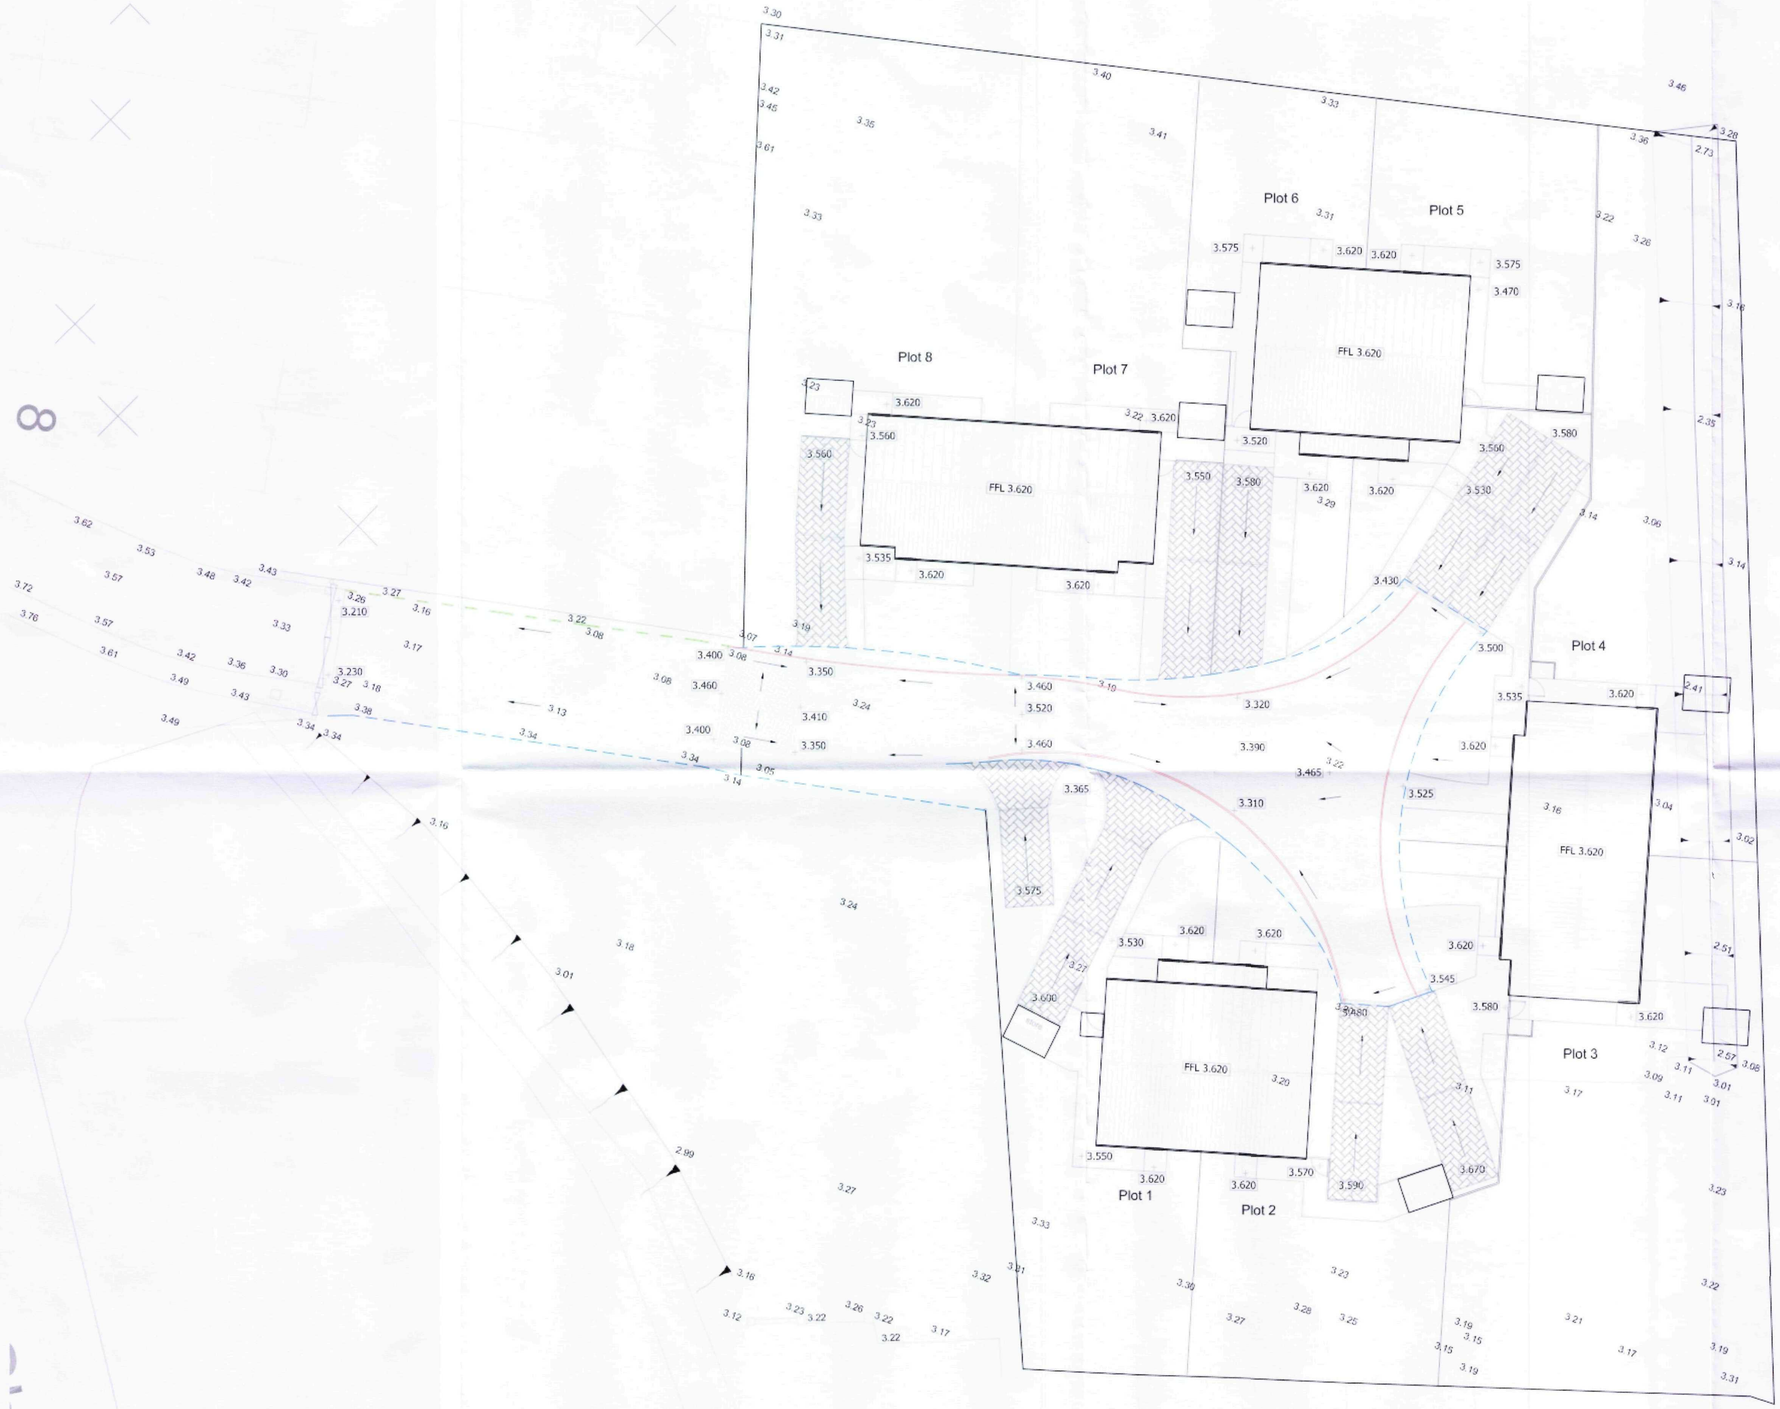

PROPOSED EXTERNAL LEVELS
Scale 1:150

© 2009 Waldeck Associates Ltd.

THESE DRAWINGS ARE COPYRIGHT AND THE PROPERTY OF WALDECK ASSOCIATES LTD. COPYING OF THE DESIGNS, DRAWINGS OR INTELLECTUAL PROPERTY IN FULL OR IN PART IS NOT PERMITTED WITHOUT THE WRITTEN CONSENT OF A DIRECTOR OF WALDECK ASSOCIATES LTD.

NOTES

1. DO NOT SCALE THIS DRAWING.
2. ALL DIMENSIONS ARE IN MILLIMETRES UNLESS STATED OTHERWISE.
3. THIS DRAWING IS TO BE READ IN CONJUNCTION WITH ALL OTHER RELEVANT DRAWINGS & SPECIFICATIONS.
4. ALL PROPRIETARY ITEMS TO BE INSTALLED IN STRICT COMPLIANCE WITH MANUFACTURERS INSTRUCTIONS AND RECOMMENDATIONS.

KEY

3.390 - DENOTES PROPOSED FINISHED LEVEL

3.06 - DENOTES EXISTING GROUND LEVEL

- INDICATES ASPHALT SURFACE REFER TO DRAWING 09-0129/301

- INDICATES BLOCK PAVING SURFACE REFER TO DRAWING 09-0129/301

- INDICATES HALF - BATTERED KERB

- INDICATES FOOTWAY EDGING KERB

- INDICATES BULLNOSE KERB

NOTE

REFER TO DRAWING 09-0129 / 301 FOR KERB DETAILS

Rev	Amendments	Rev'd by	Date
P5	Kerb Types Indicated	SGL	08.06.10
P4	Levels Revised	SGL	23.04.10
P3	Site layout & levels updated	SGL	18.12.09
P2	Levels amended to suit revised FFL levels	SGL	16.09.09
P1	Preliminary Issue	SA	28.04.09

Client
Longhurst Group

Project
Residential Development
Roman Bank
Long Sutton

Title
Proposed
External Levels / Finishes

Job No 09-0129

Drawing No 09-0129/300 Rev P5

Status Preliminary

Scale 1:150 @ A1 Date Apr 2009

Project Engineer MCT Drawn By SA Checked By MCT

Waldeck Associates
Consulting Civil & Structural Engineers

Kesteven Business Centre
2 Kesteven Street
Sleaford
Lincolnshire
NG34 7DT
Tel. 01529 415909
Fax. 01529 414844

35 Priestgate
Peterborough
Cambridgeshire
PE1 1JL
Tel. 01733 339018
Fax. 01733 339019

4 Henley Way
Doddington Road
Lincoln
LN6 3QR
Tel. 01522 696688
Fax. 01522 686291

SHDC
Planning & Development
0 8 SEP 2010
Ref: 0546-10