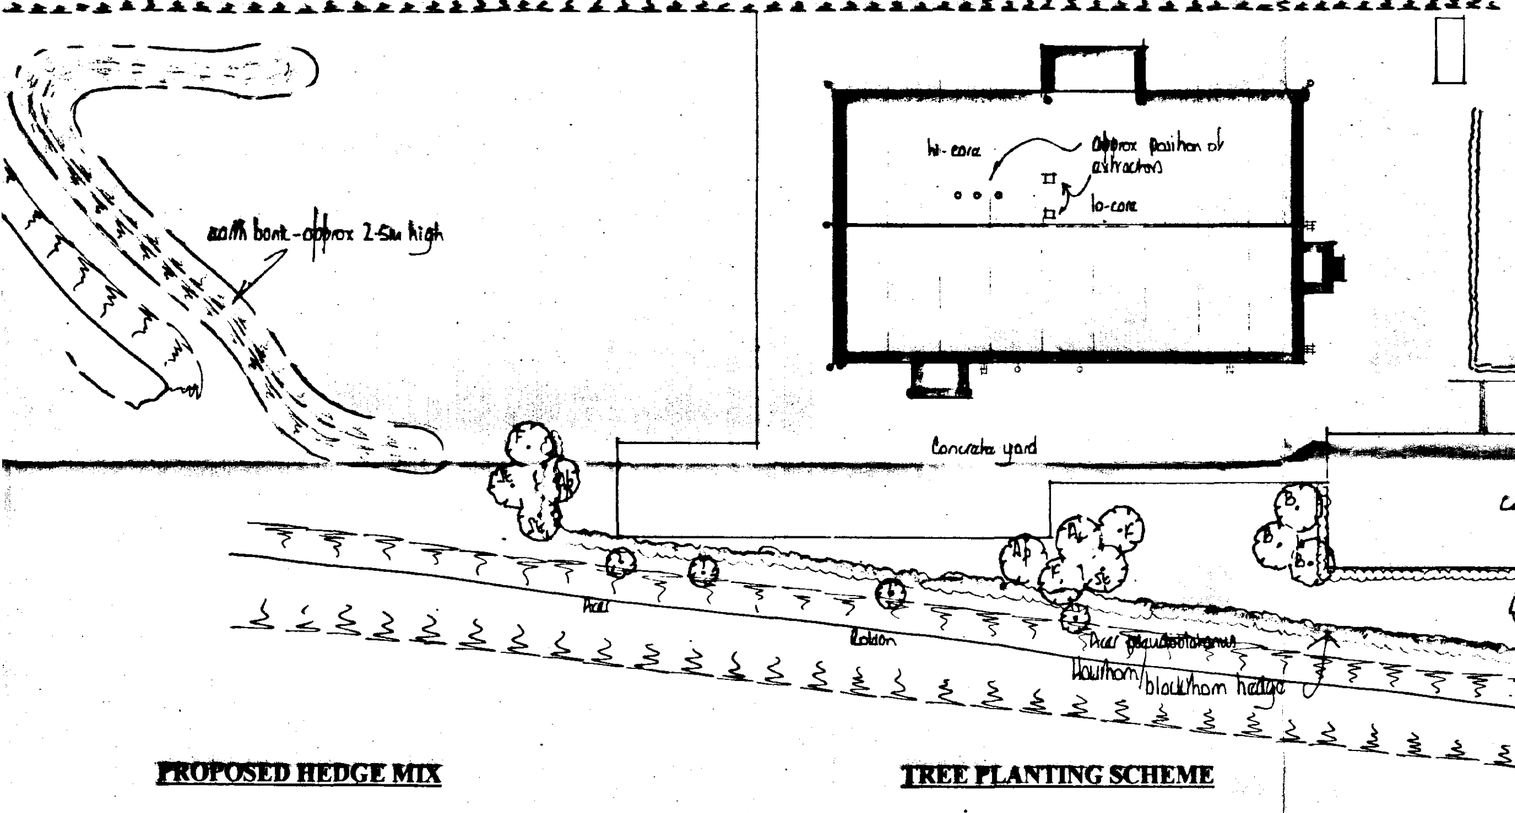



## PROPOSED HEDGE MIX

| Latin name | Common name | % mix | Specification |
|---|---|---|---|
| Acer campestre | Field Maple | 5 | 1 + 1 40 - 60cms |
| Crataegus monogyna | Hawthorn | 80 | 1 + 1 40 - 60cms |
| Prunus spinosa | Blackthorn | 10 | 1 + 1 40 - 60cms |
| Rhamnus cathartica | Buckthorn | 5 | 1 + 1 40 - 60cms |

All planted as random mix
Plant as double staggered row at 450mm centres with 400mm between rows
Trench for planting to be 300mm deep and minimum 500mm wide to accommodate double row planting
Plants to be to specification above - 2 year old transplant 40 - 60cms

## TREE PLANTING SCHEME

| Latin name | Common name | Specification |
|---|---|---|
| Acer campestre (Ac) | Field Maple | 1 + 2 90 - 120cms |
| Acer pseudoplatinus (Ap) | Sycamore | 2.5 - 3.0m height |
| Betula pendula (B) | Silver Birch | 2.0 - 2.5m |
| Fraxinus excelsior (F) | Ash | 8 - 10cm girth |
| Malus sylvestris (M) | Crab apple | 1 + 2 90 -120cms |
| Prunus avium (P) | Wild cherry | 1 + 2 90 - 120cms |
| Sorbus aucuparia (Sa) | Rowan | 2.0 - 2.5m height |
| Sorbus torminalis (St) | Wild Service tree | 1 + 1 90 - 120cms |

Trees to be planted at 5.0m cts
All planting to be in accordance with BS4428 : 1989 amendment No. 1 (1991)
All trees to be planted with minimum 600mm plastic mulch mat and to be staked, tied and tubed (1.2m)
1/3 to 1/2 bag of peat free tree and shrub planting compost to be incorporated into backfill for each tree hole

Revision A - external lighting added
9-07-97
position of extraction added

96/02/18