


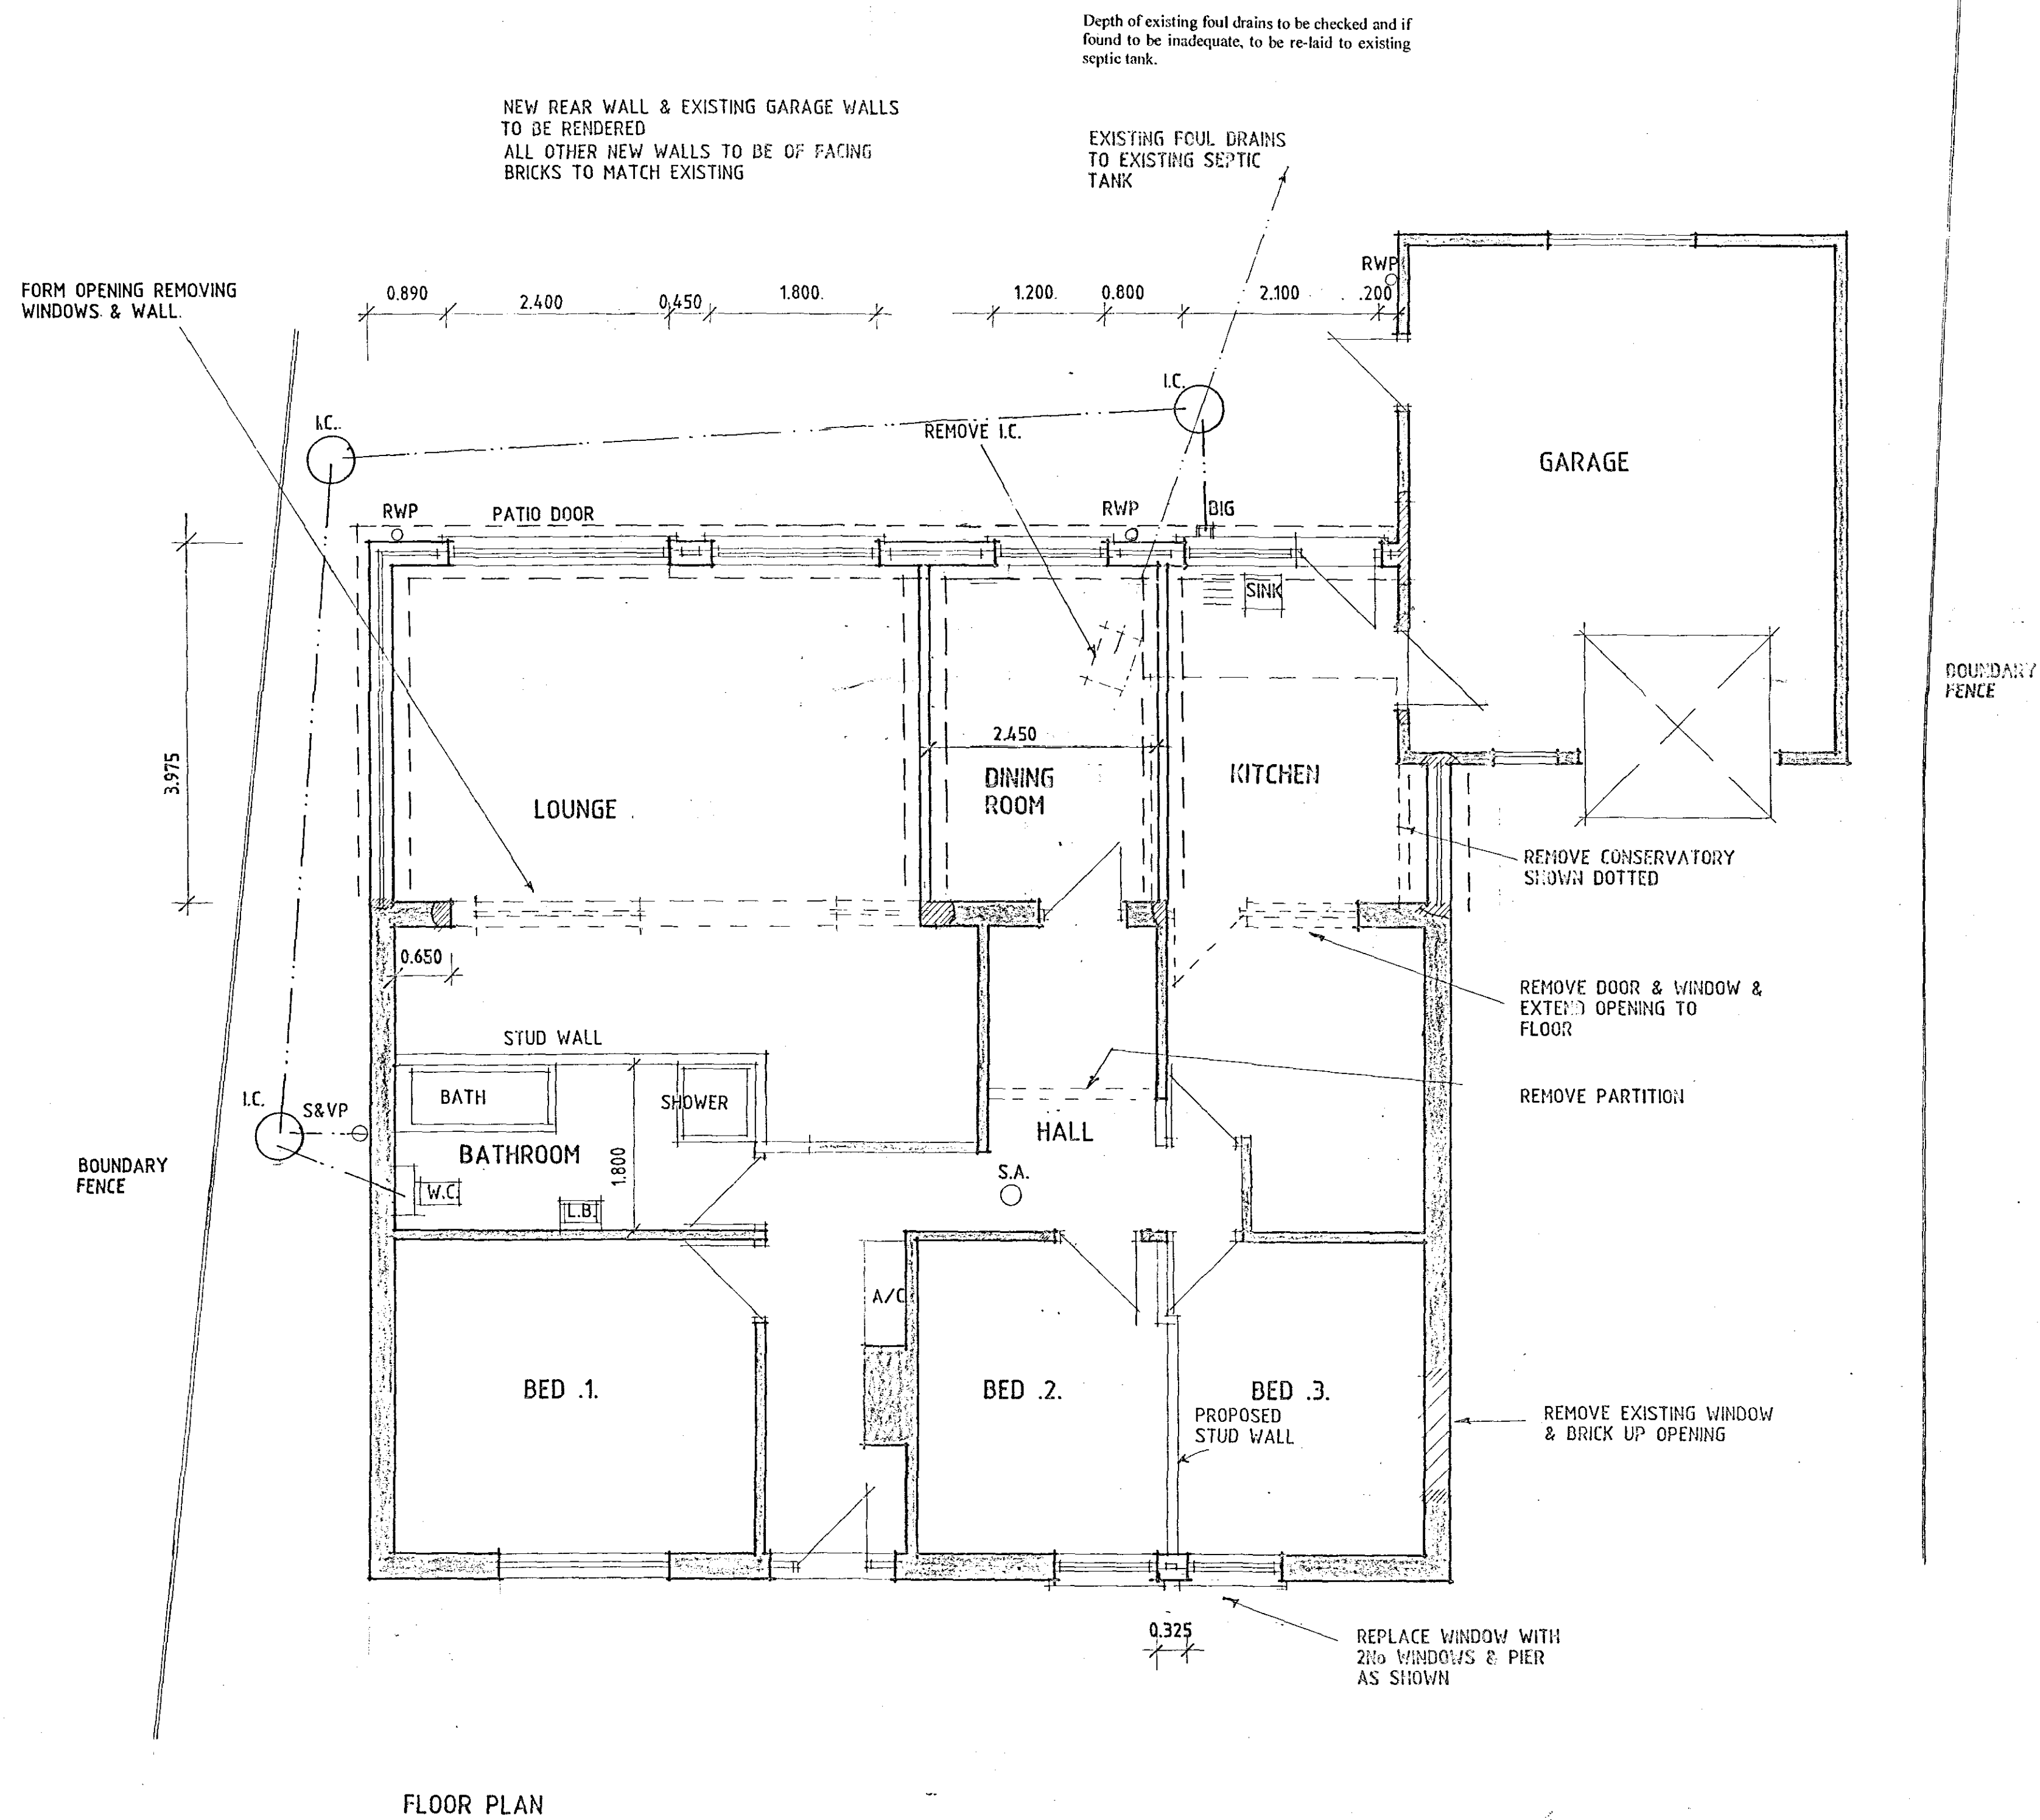


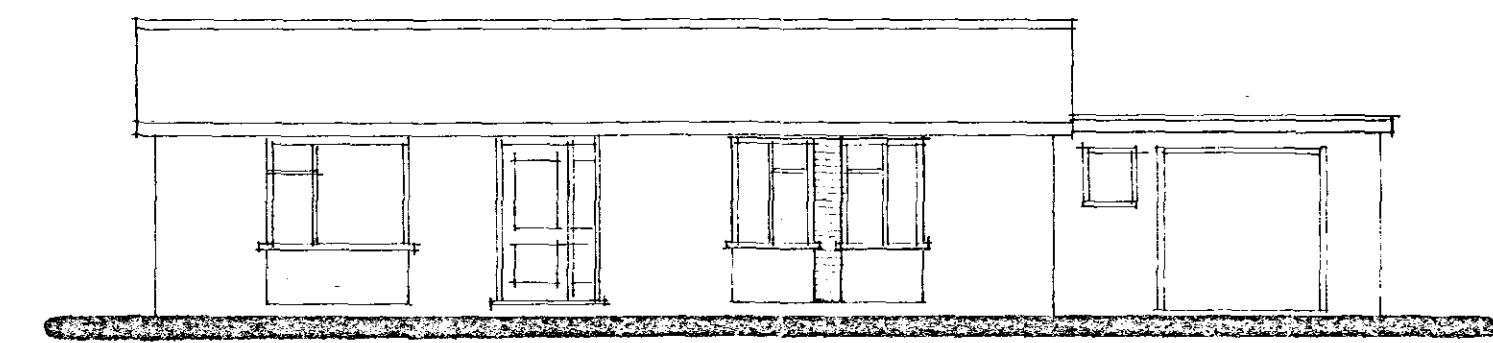


FRONT

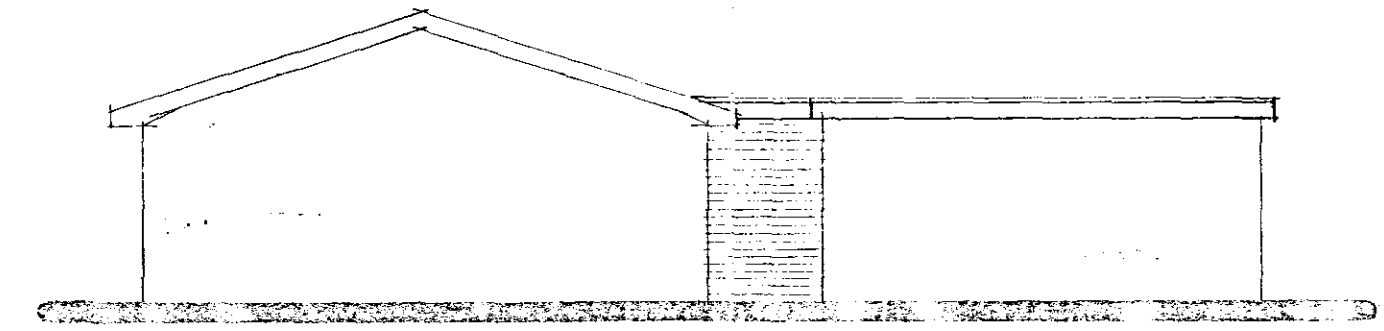

SIDE

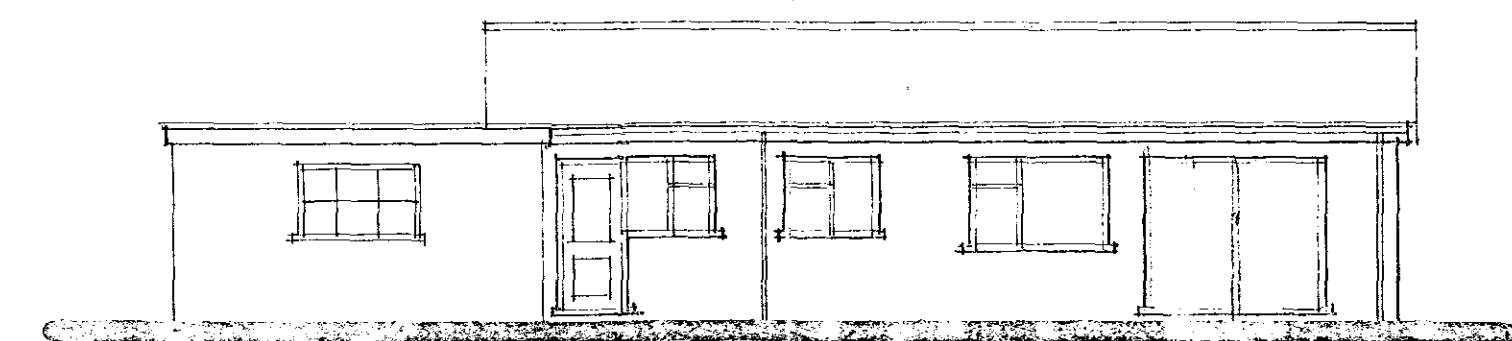

REAR

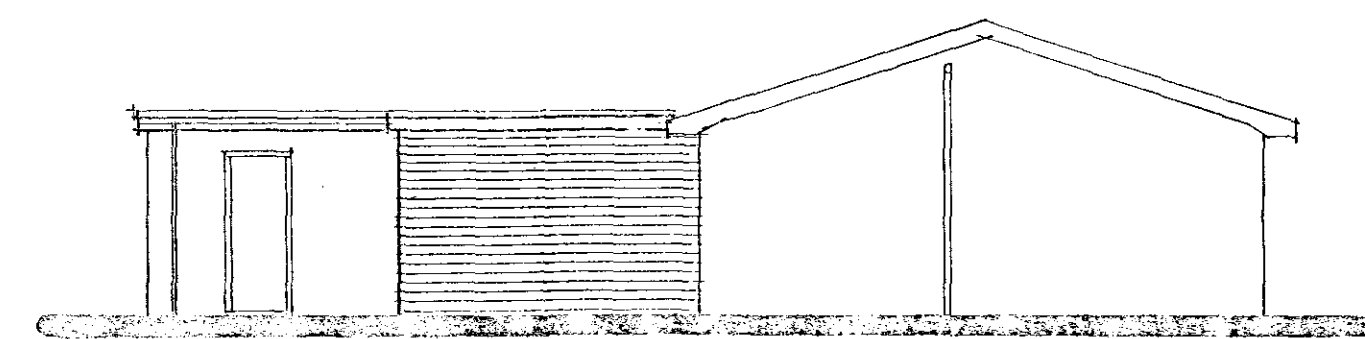

SIDE

SHDC
Planning & Development
04 AUG 2004
Ref: 0750/04

AMENDED PLAN
Ref. A1

B - MINOR AMENDMENTS - 29.7.04
A - MINOR ALTS - 25.5.03


Status
CONSULTANTS IN ARCHITECTURE & PLANNING

PROPOSED EXTENSION TO
109 LITTLE LONDON,
LONG SUTTON FOR

MR. M. PITFIELD.

1:50 1:100 SD04-048/1
MAY-04 D.GILHAM.

2 Edinburgh Walk, Holbeach,
Spalding, Lincs. PE12 7AP
Tel: 01406 424363 Fax: 01406 420702

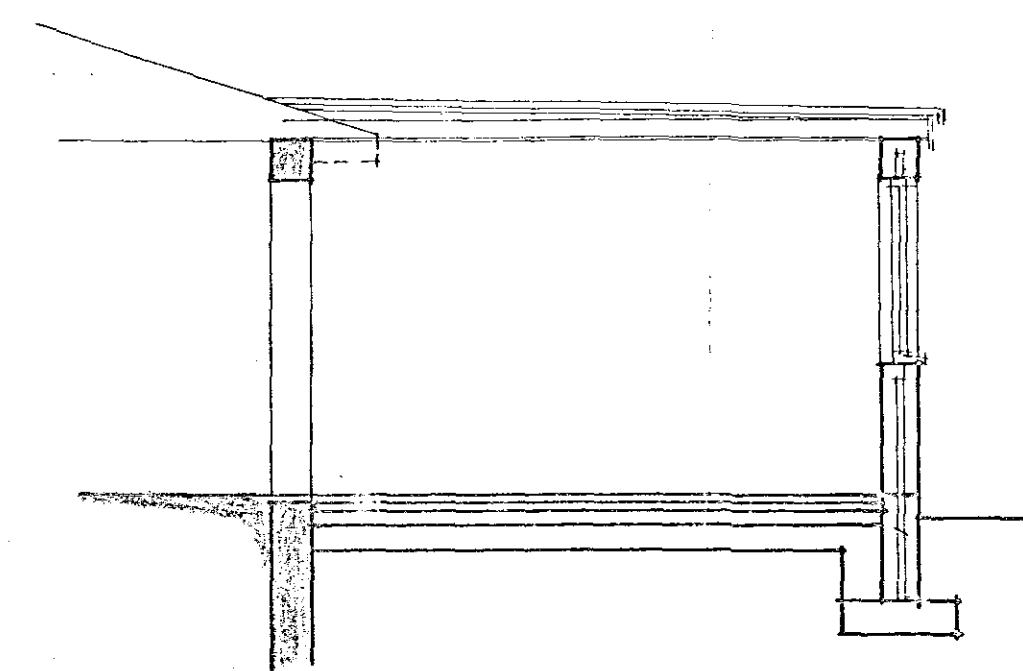

SECTION