




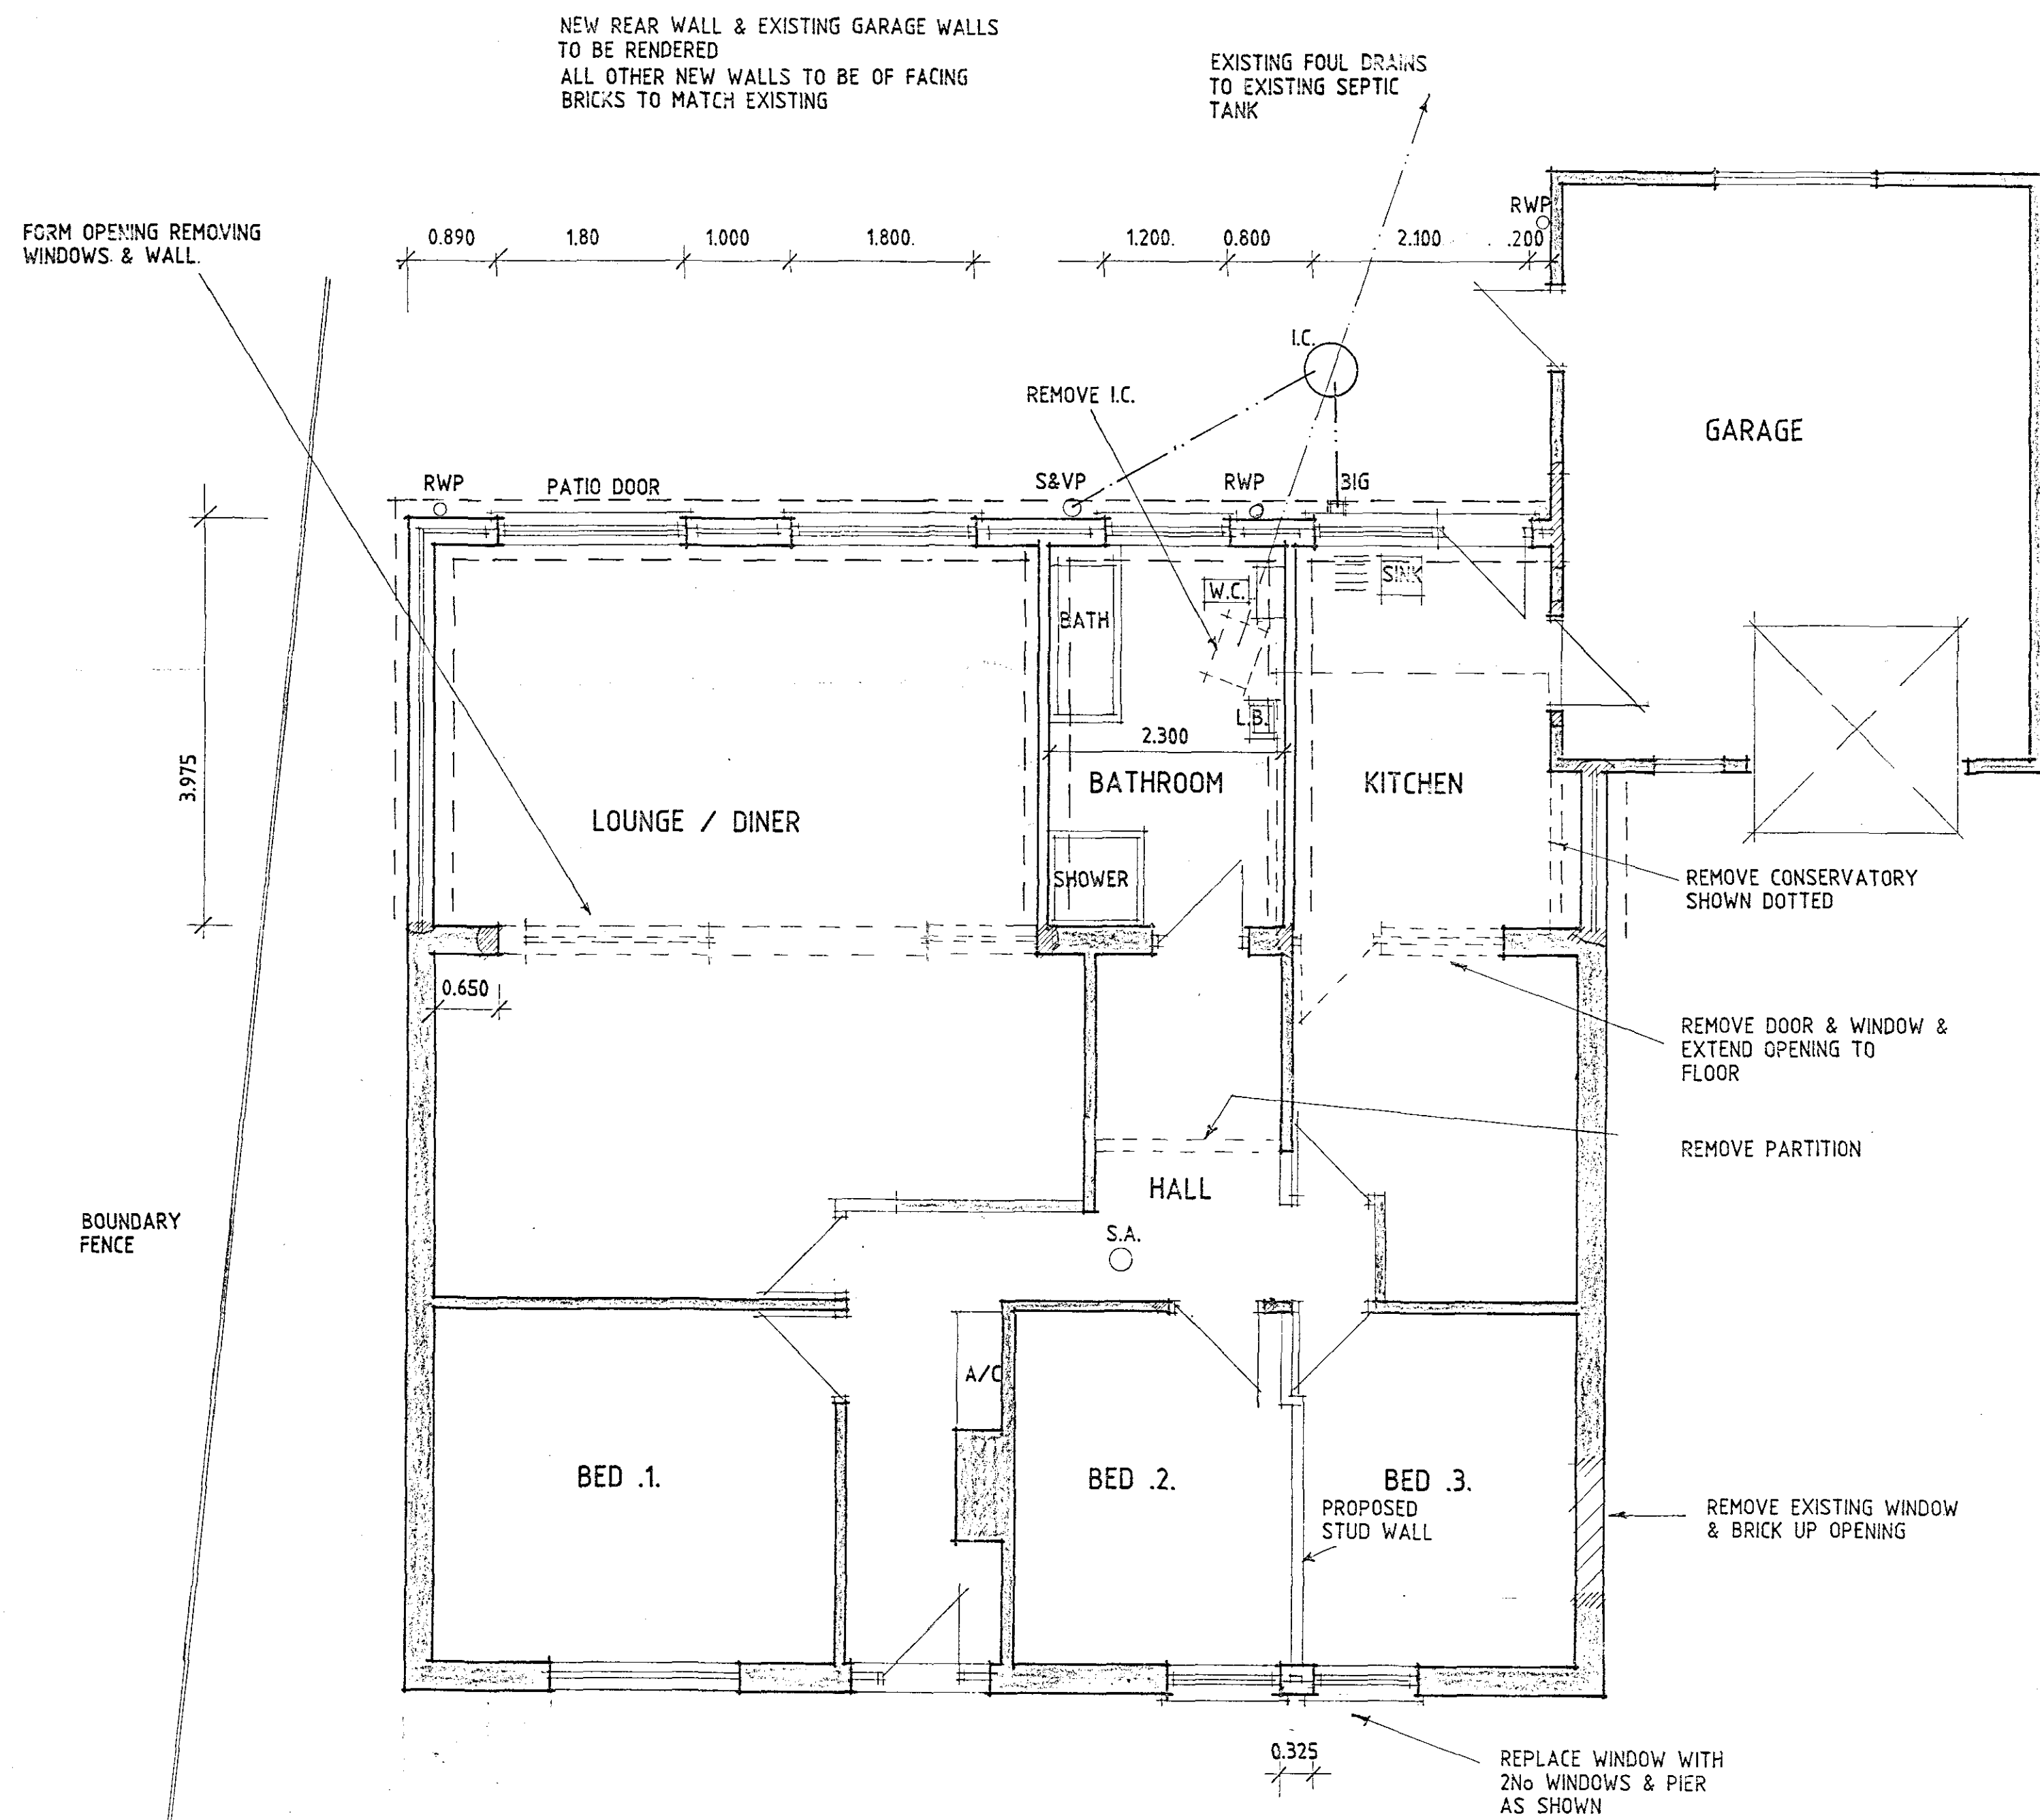


FLOOR PLAN

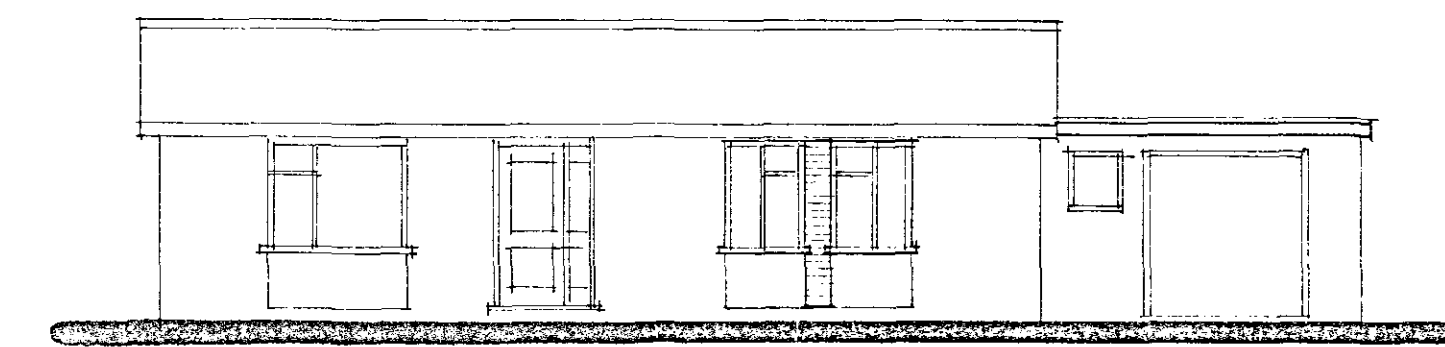


FRONT

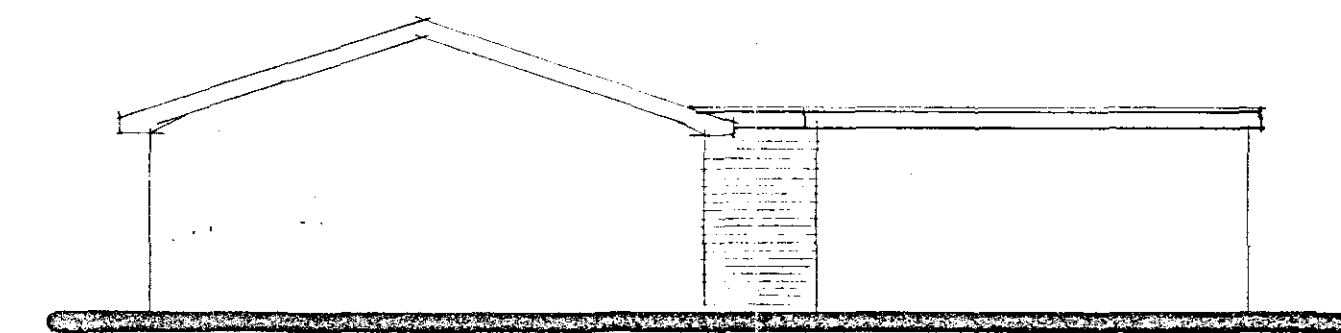


SIDE

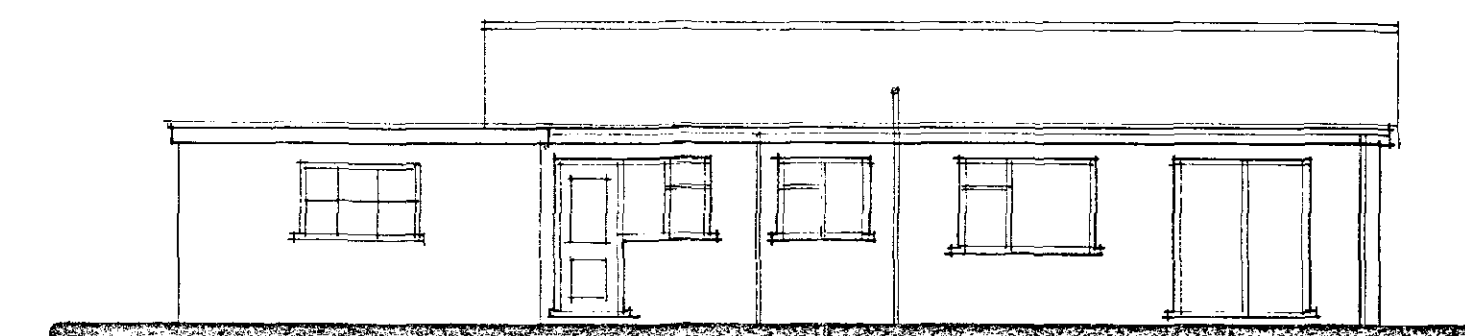

REAR

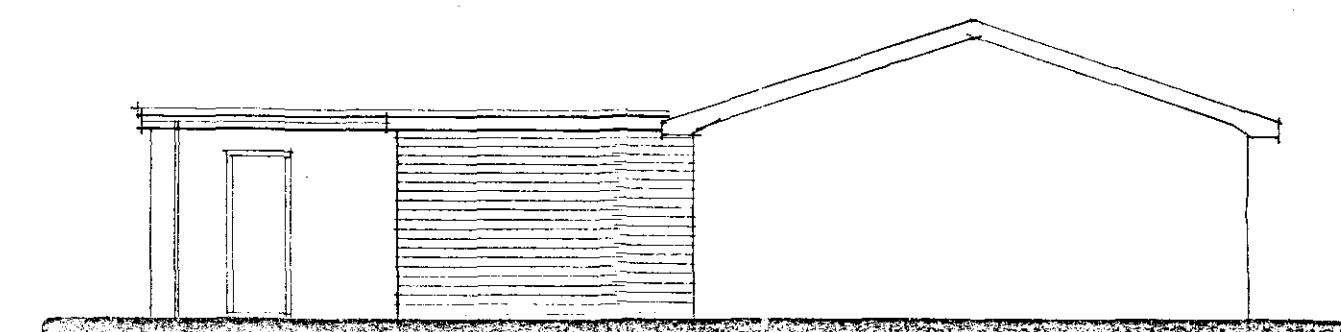

SIDE

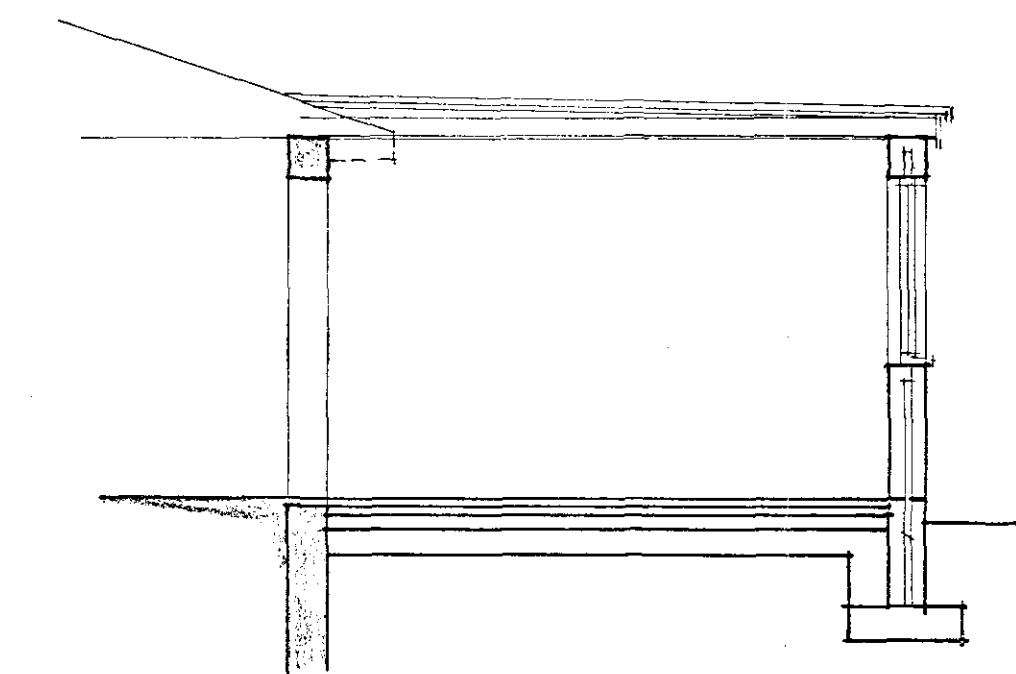

SECTION

**DETERMINED
PLAN**

SHDC
Planning & Development
07 JUN 2004
Ref: 0750104

A - MINOR ALTS - 25.5.04

Status
DESIGN
CONSULTANTS IN ARCHITECTURE & PLANNING

PROPOSED EXTENSION TO
109 LITTLE LONDON,
LONG SUTTON FOR

MR. M. PITFIELD.

1:50 1:100 SD04-048/1
MAY-04 B.GILHAM.