Do not scale directly from this drawing. All discrepancies are to be brought to the attention of the Practice.

The copyright to this drawing is owned by Trevor A Clay RIBA Ltd.

Trees				
Species	Girth (cm)	Height (cm)	Root Zone	Specification
Abies koreana 'Silberlocke'		50-70	CG	Selected Standard
Acer davidii	10-12	300-350	CG	Selected Standard
Acer palmatum 'Katsura'	10-12	150-175	CG	Selected Standard
Acer platanoides 'Crimson King'	10-12	300-350	RB	Selected Standard
Alnus incana 'Aurea'	10-12	300-350	RB	Selected Standard
Amelanchier lamarckii	8-10	250-300	RB	Selected Standard
Arbutus unedo	8-10	250-300	CG	Selected Standard
Betula alboslnensis 'Fascination'	10-12	300-350	RB	Selected Standard
Cercis chinensis 'Avondale'	8-10	100-150	CG	Selected Standard
Chamaecyparis lawsoniana 'Lane'		50-100	CG	Select standard
Crataegus laevigata 'Paul's Scarlet'	10-12	300-350	RB	Selected Standard
Parrotia persica 'Vanessa'	10-12	300-350	CG	Selected Standard
Picea pungens 'Hoopsii'		60-90	CG	Selected Standard
Prunus maackii 'Amber Beauty'	10-12	300-350	RB	Selected Standard
Prunus semula	10-12	300-350	RB	Selected Standard
Quercus dentata'Pinnatifida'	3-6	20-30	CG	Selected Standard
Sorbus 'Joseph Rock'	10-12	150-200	CG	Selected Standard
Sorbus vilmorinii	10-12	150-200	CG	Selected Standard

All Selected Standard and Heavy Standard trees to be Clear Stemmed to 1.8m

Ornamental Hedge Planting				
Species	Height (cm)	Pot Size (Litres)	Specification	Density (no per lin m)
Prunus x cistena	60-90	2L	Bushy: 5 breaks	*All hedges planted in double staggered rows, 300mm centres, and 300mm between rows unless stated.
Trachelospermum jasminoides	50-70	2L	Bushy: 6 breaks	

PLANTING NOTES

General notes:

Landscape scheme to be implemented during the first planting season after completion of the development.

Shrub planting:


All shrub planting to be planted into a minimum depth of 300mm topsoil.
Topsoil to be cultivated to a fine tilth. All stones over 50mm, rubble, rubbish, lumps of clay, roots and all other extraneous material to be removed.
50mm layer peat free compost to be incorporated into top 150mm.
Enmag slow release fertiliser to be incorporated into planting beds at manufacturer's recommended rates.
Planting beds to be mulched with 50mm consolidated depth of bark mulch.
Planting to be watered as necessary to ensure healthy establishment.


Tree planting:

Trees to be planted into 900x900x900mm tree pits.
Tree pit bases to be broken up to ensure adequate drainage.
Tree pit backfill to consist of 3 parts topsoil to 1 part peat free compost, 50g Enmag fertiliser to be mixed within backfill.
Trees to be double staked and tied.
Trees to be watered as necessary to ensure healthy establishment.
600mm diameter area to be kept weed free around each tree.


Hedge planting:

All plants to be planted into a minimum depth of 300mm topsoil.
Topsoil to be cultivated to a fine tilth.
All stones over 50mm, rubble, rubbish, lumps of clay, roots and all other extraneous material to be removed.
50mm layer peat free compost to be incorporated into top 150mm.
Enmag slow release fertiliser to be incorporated into planting areas at manufacturer's recommended rates.
Plants to be watered as necessary to ensure healthy establishment.

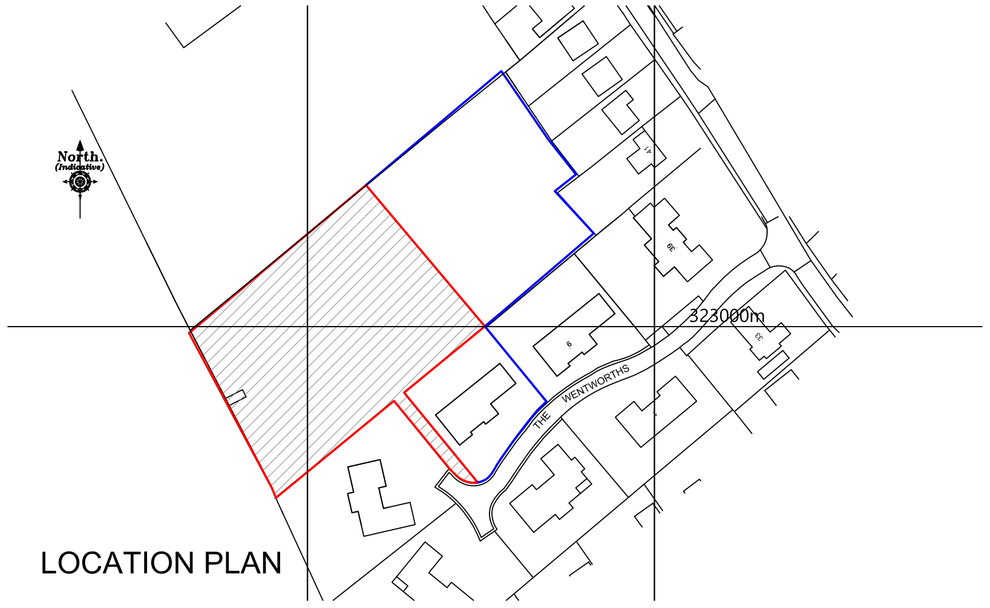

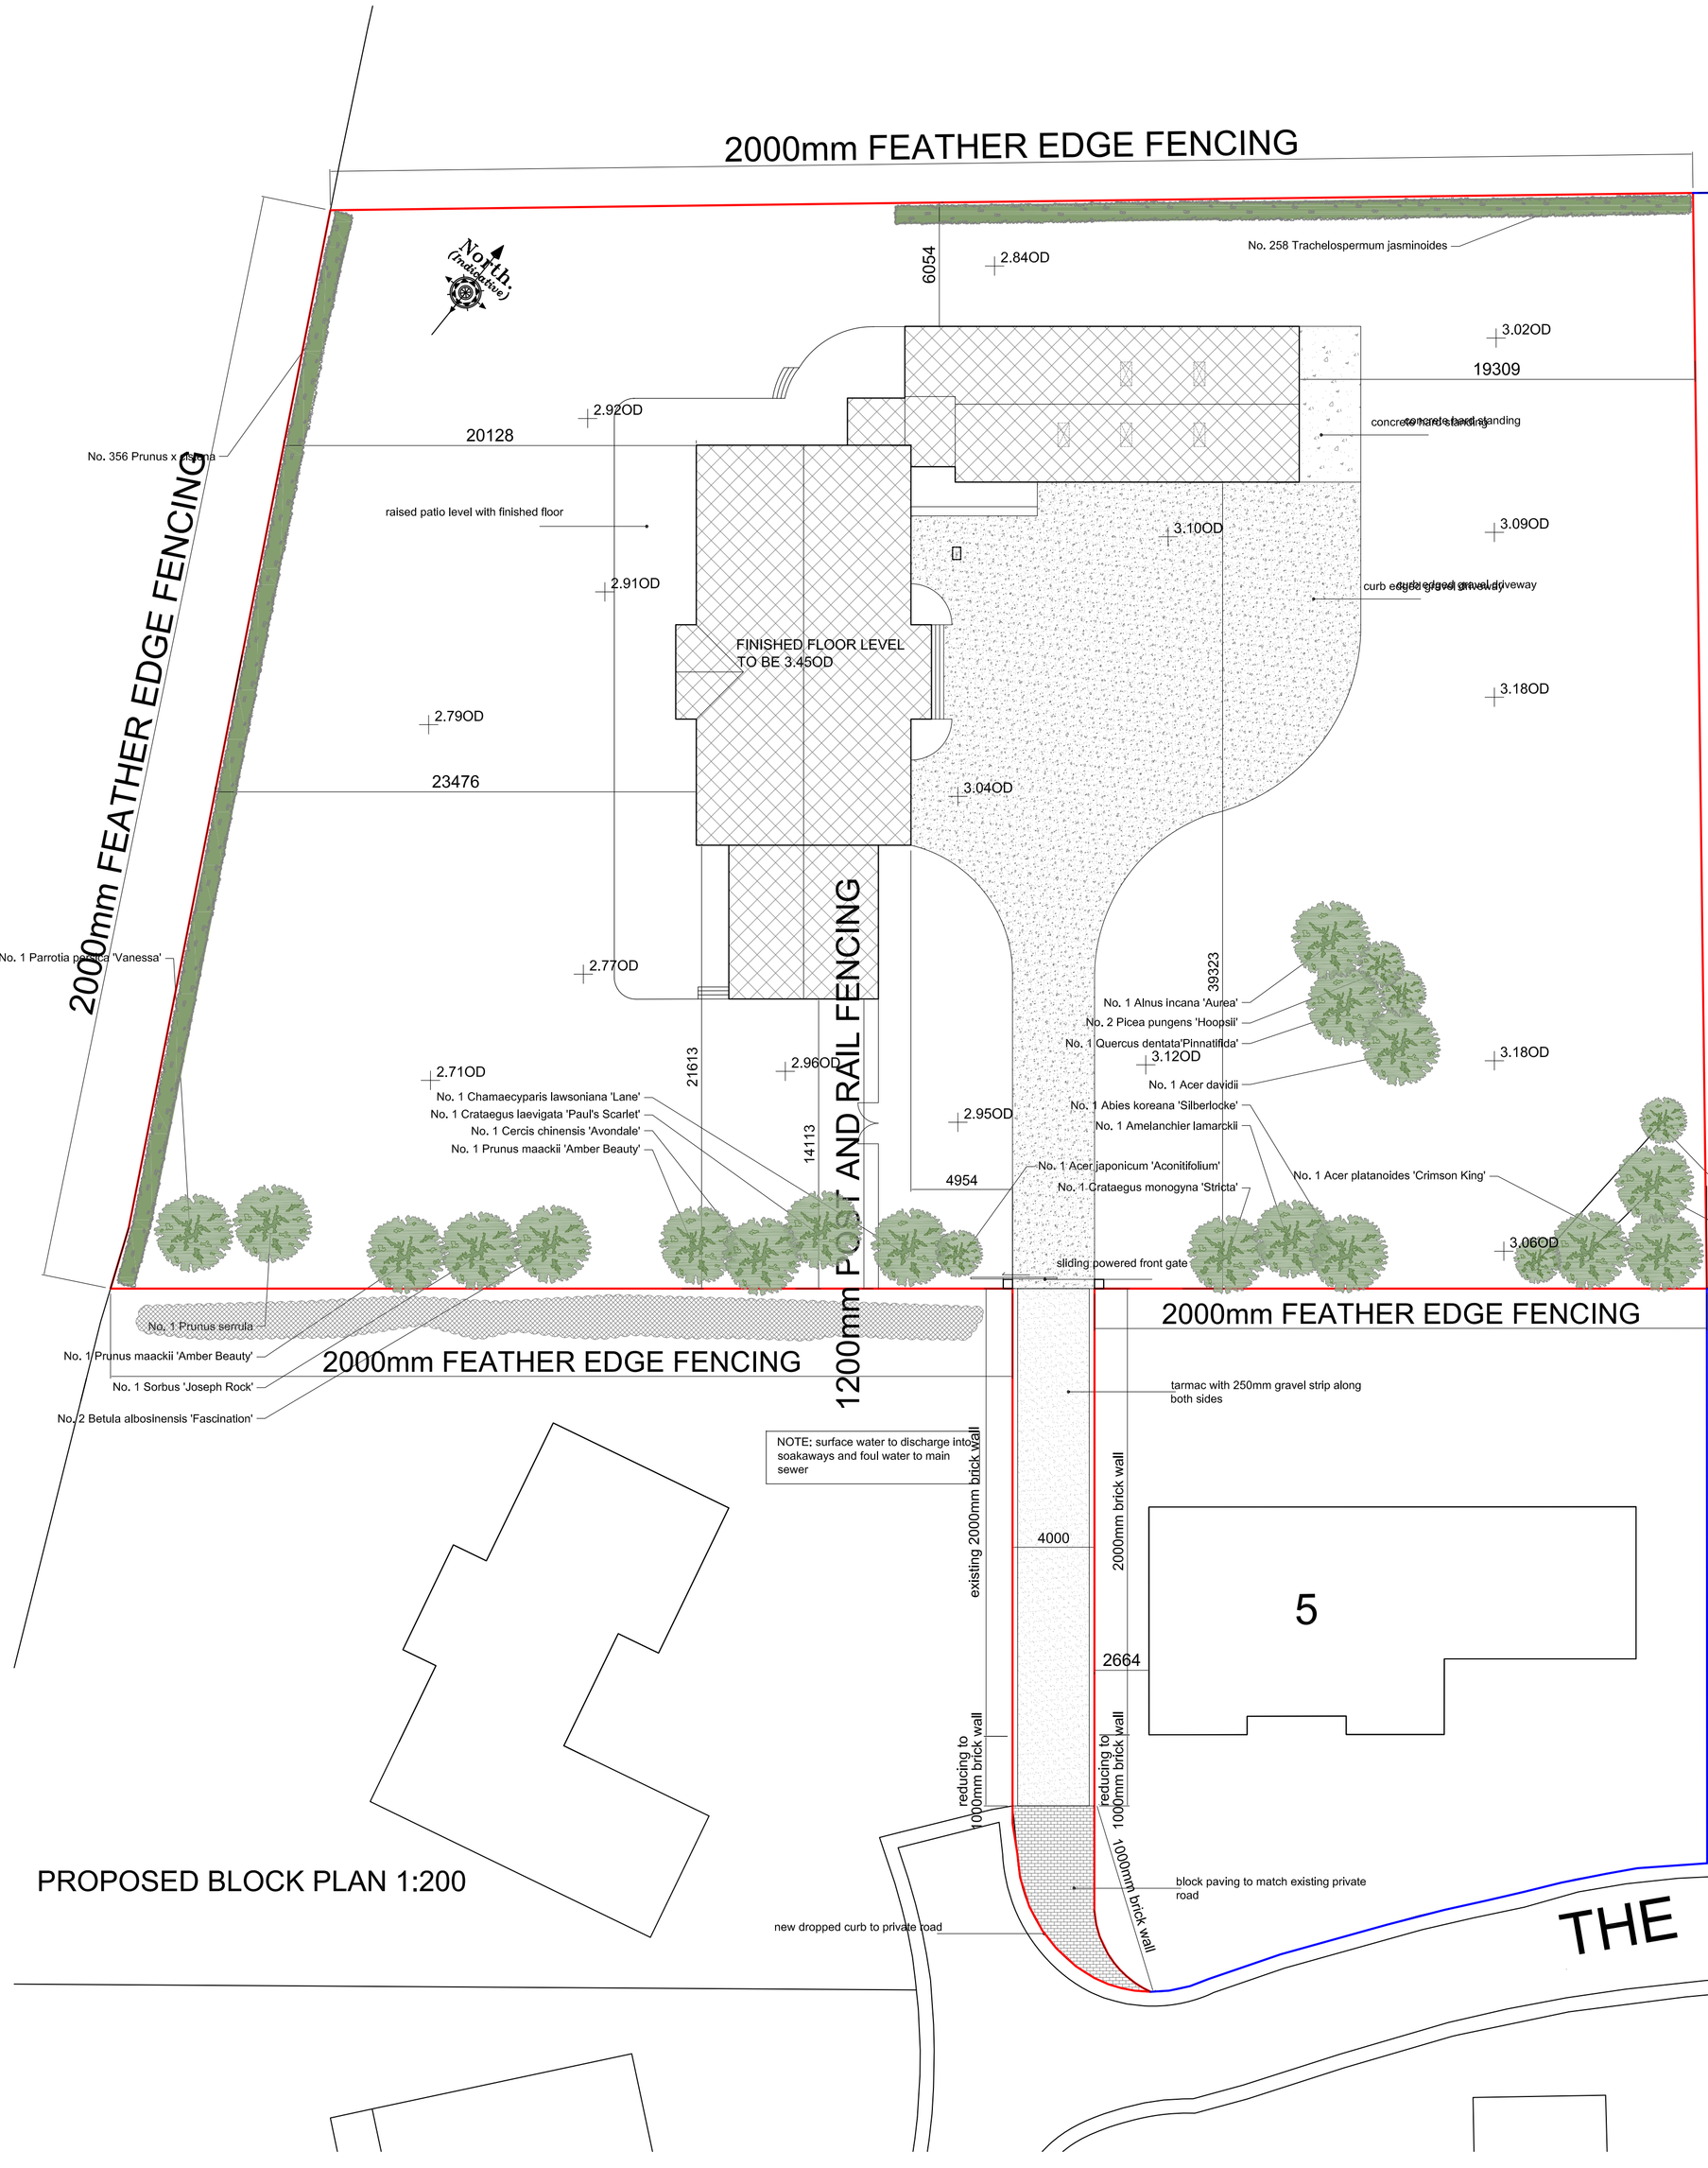



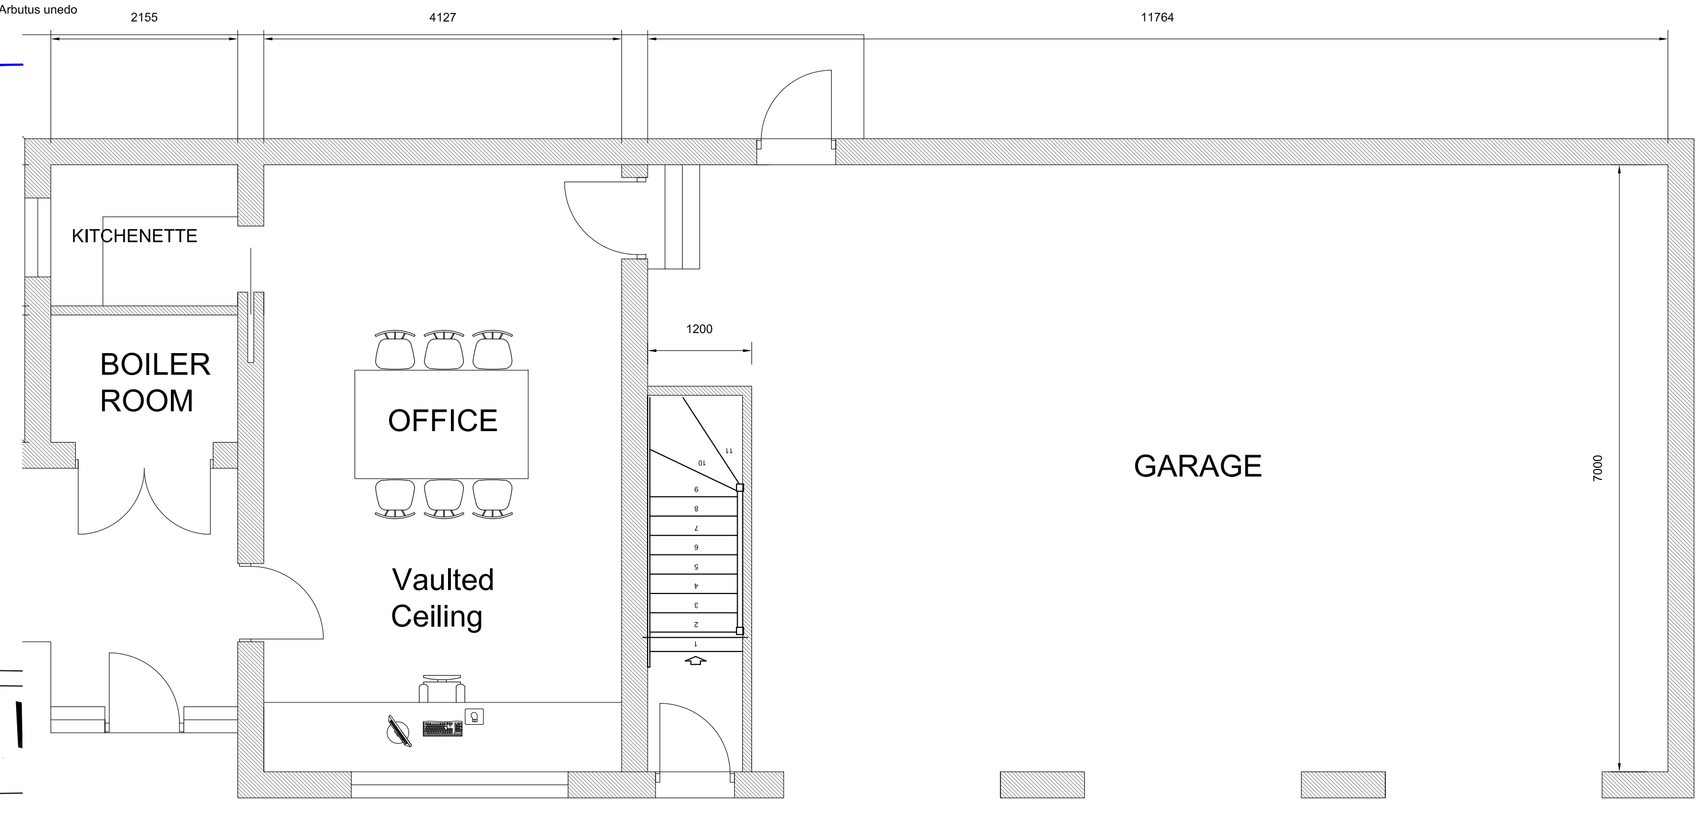

Revision	Date	Drawn	Description
A	31/07/19	AWM	Increase In size of snooker room and change of sw boundary to standard fencing

Client: Robert Spenceley

Project: New dwelling rear of No.5 The Wentworths, Long Sutton.

Drawing: Block and garage plans

Scale: 1:50, 1:200, @ A1 Drawn: AWM Checked: TAC Date: 29/01/2019

Drawing No.: 18/514/PA/008A

TaC ARCHITECTS

Trevor A Clay RIBA Ltd, 14 Old Fendike Road, Weston Hills, Spalding, Lincs. PE126DD
01406 380027 07778 597975 trevor@tacarchitects.co.uk www.tacarchitects.co.uk