
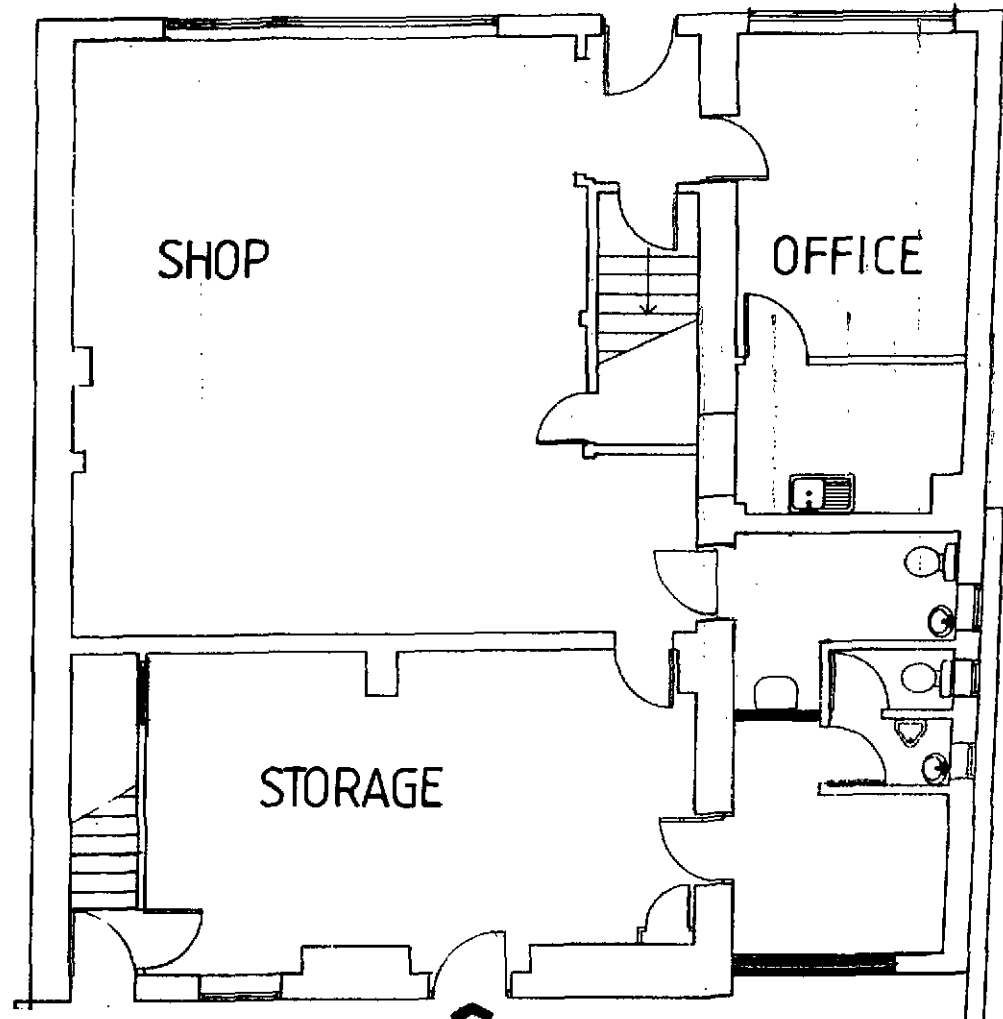


WEST STREET


NORTH

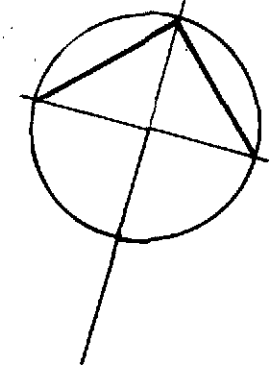

SHDC
Planning & Development
03 OCT 2011
Ref: 0752-11

BED 'A'
Skimmia Japonica Rubella @ 600 cs. 30%
Senecio 'Sunshine' @ 600 cs 30%
Cytisus Praecox-Warminster Broom @ 600 cs 20%
Lavendula Angustifolia @ 600cs 20%

BED 'B'
Euonymus Fortunei-emerald and gold @ 600 cs 20 %
Hebe Carl Teschner @ 600 cs 40%
Skimmia Japonica Rubella @ 600 cs 40%
Holly to remain Pyracantha 'Orange Glow' on wall @ 1M cs

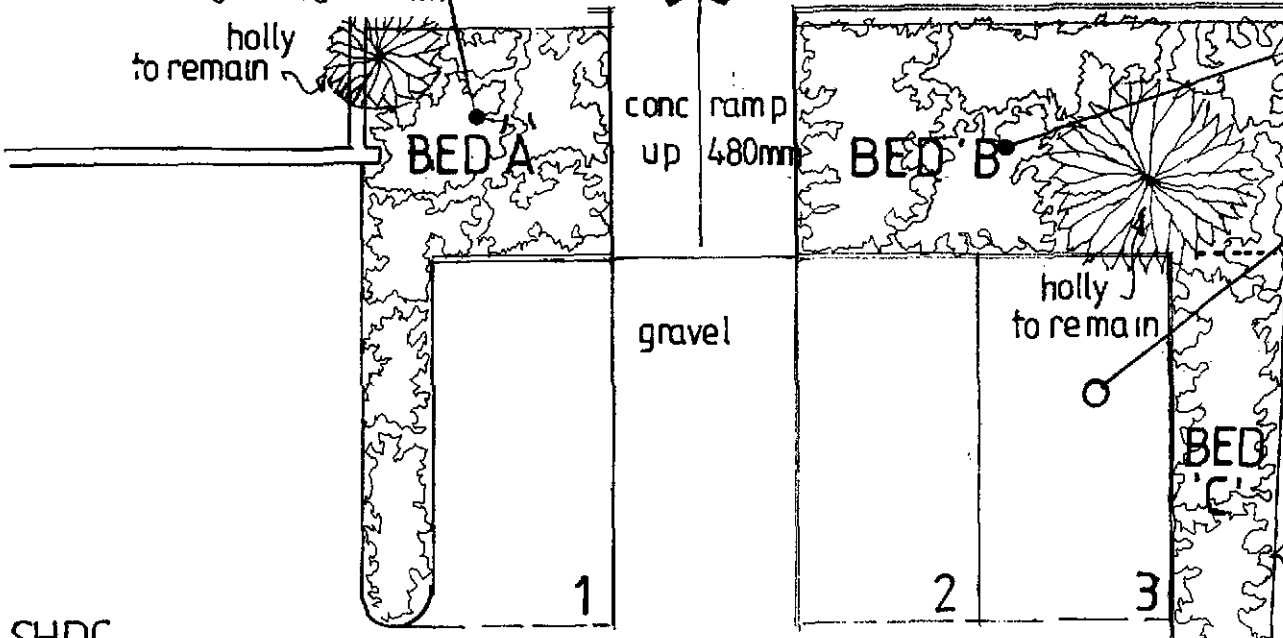

PARKING BAYS 2.4 x 4.8M WITH 6M. BETWEEN


for length of this wall plant plant at 1M c.s
PYRACANTHA "ORANGE GLOW"

SHDC
CAR PARK

CAR PARK
GRAVEL

BED 'C'
Roseaie De L'Hay @ 1M cs 30%
Buddleia Davidii. @ 1M cs 10%
Mahonia Japonica @ 1M cs 30%
Berberis Darwinii @ 1M cs 30%
Pyracantha 'Orange Glow' @ 1M cs for length of wall

sycamore
to remain

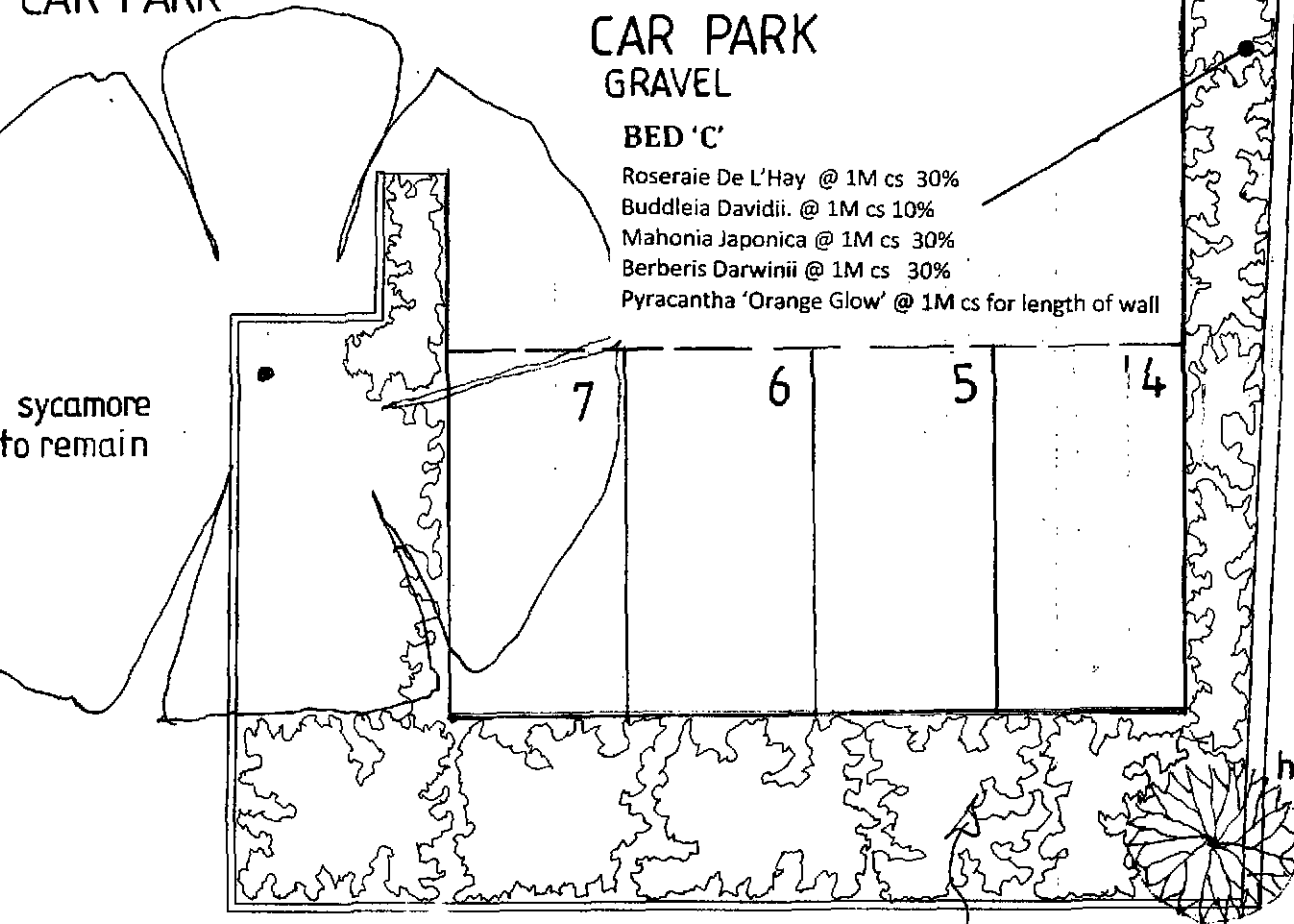

PROPOSALS

MR. B. McEWAN
THE OLD LIBRARY WEST ST.
LONG SUTTON.

PHILIP MORLEY
chartered architectural technologist
UNIT 3, PLOT 7,
SAXILBY ENTERPRISE PARK,
SKELLINGTHORPE ROAD,
SAXILBY, LINCOLN LN1 2LR.
TEL: (01522) 704000
E-MAIL: philip.morley@btconnect.com

Date MARCH 2011 Scale 1: 100
Drawing No 2061/11/4 A

A. PLANTING ADDED 27.9.2011

forsythia, Hebe, holly and other mature shrubs in this bed to remain