

Do not scale from this drawing

This drawing is copyright and may not be altered, traced, copied, photographed or used for any purpose other than that for which it is issued without written permission from Meritis Stairs Design.

The General Contractor is to check all dimensions on site and report discrepancies to the Architect.

discrepancies to the Architect:

All details shown on this drawing are based upon typical site conditions relevant to the area. No responsibility can be accepted for abnormal conditions unless reported to the Architect so that design amendments may be considered. Since soil surveys are recommended in respect of foundations to establish specific site conditions, the type foundation work is indicated as:

Please name this drawing as well as conveyance drawing.

Proposed on-site substitutes to be submitted by the owner for the life duration of the property.

The drawing is limited by the nature of information contained and does not purport to contain a full specification of the works. It is solely for the purpose of obtaining Planning and Building Regulations approval. This drawing must not be used as a contract document alone. The works will not be supervised or inspected by Site Design unless specifically contracted to do so. It is the client or their agent's responsibility to satisfy workmanship, substitution of materials, adherence to specifications, notices to contract, etc.

... variations to contract, etc.

All material to be new unless stated otherwise and all components, and materials, etc. to be used fitted and installed, etc. in strict accordance with manufacturers' instructions and relevant Code of Practice. Materials should conform to appropriate British Standard specification or BHA Certificate or European Code equivalent.


the EMPLOYER must ensure that the selected contractor is conversant with and adopts all measures necessary, to achieve compliance with Health and Safety Legislation for Building Sites and Work Places. The Employer/Client is not held that should the works need to comply with the Construction Design and Management Regulations 2015 (CDM) and Health and Safety at Work, etc., An

(C1984) and Health and Safety in Work, etc., Act (1974).¹

The works shall comprise of all that shown on the drawings and information, etc. Works that may not specifically be shown but may be reasonably inferred as necessary to carry out the works shall be deemed to be included.

cases still to be decided to be included.

It is the property of the owner's responsibility to be aware of the Party Wall, etc. Act 1996 when building or carrying out alterations in close proximity to adjoining neighbour's boundaries.

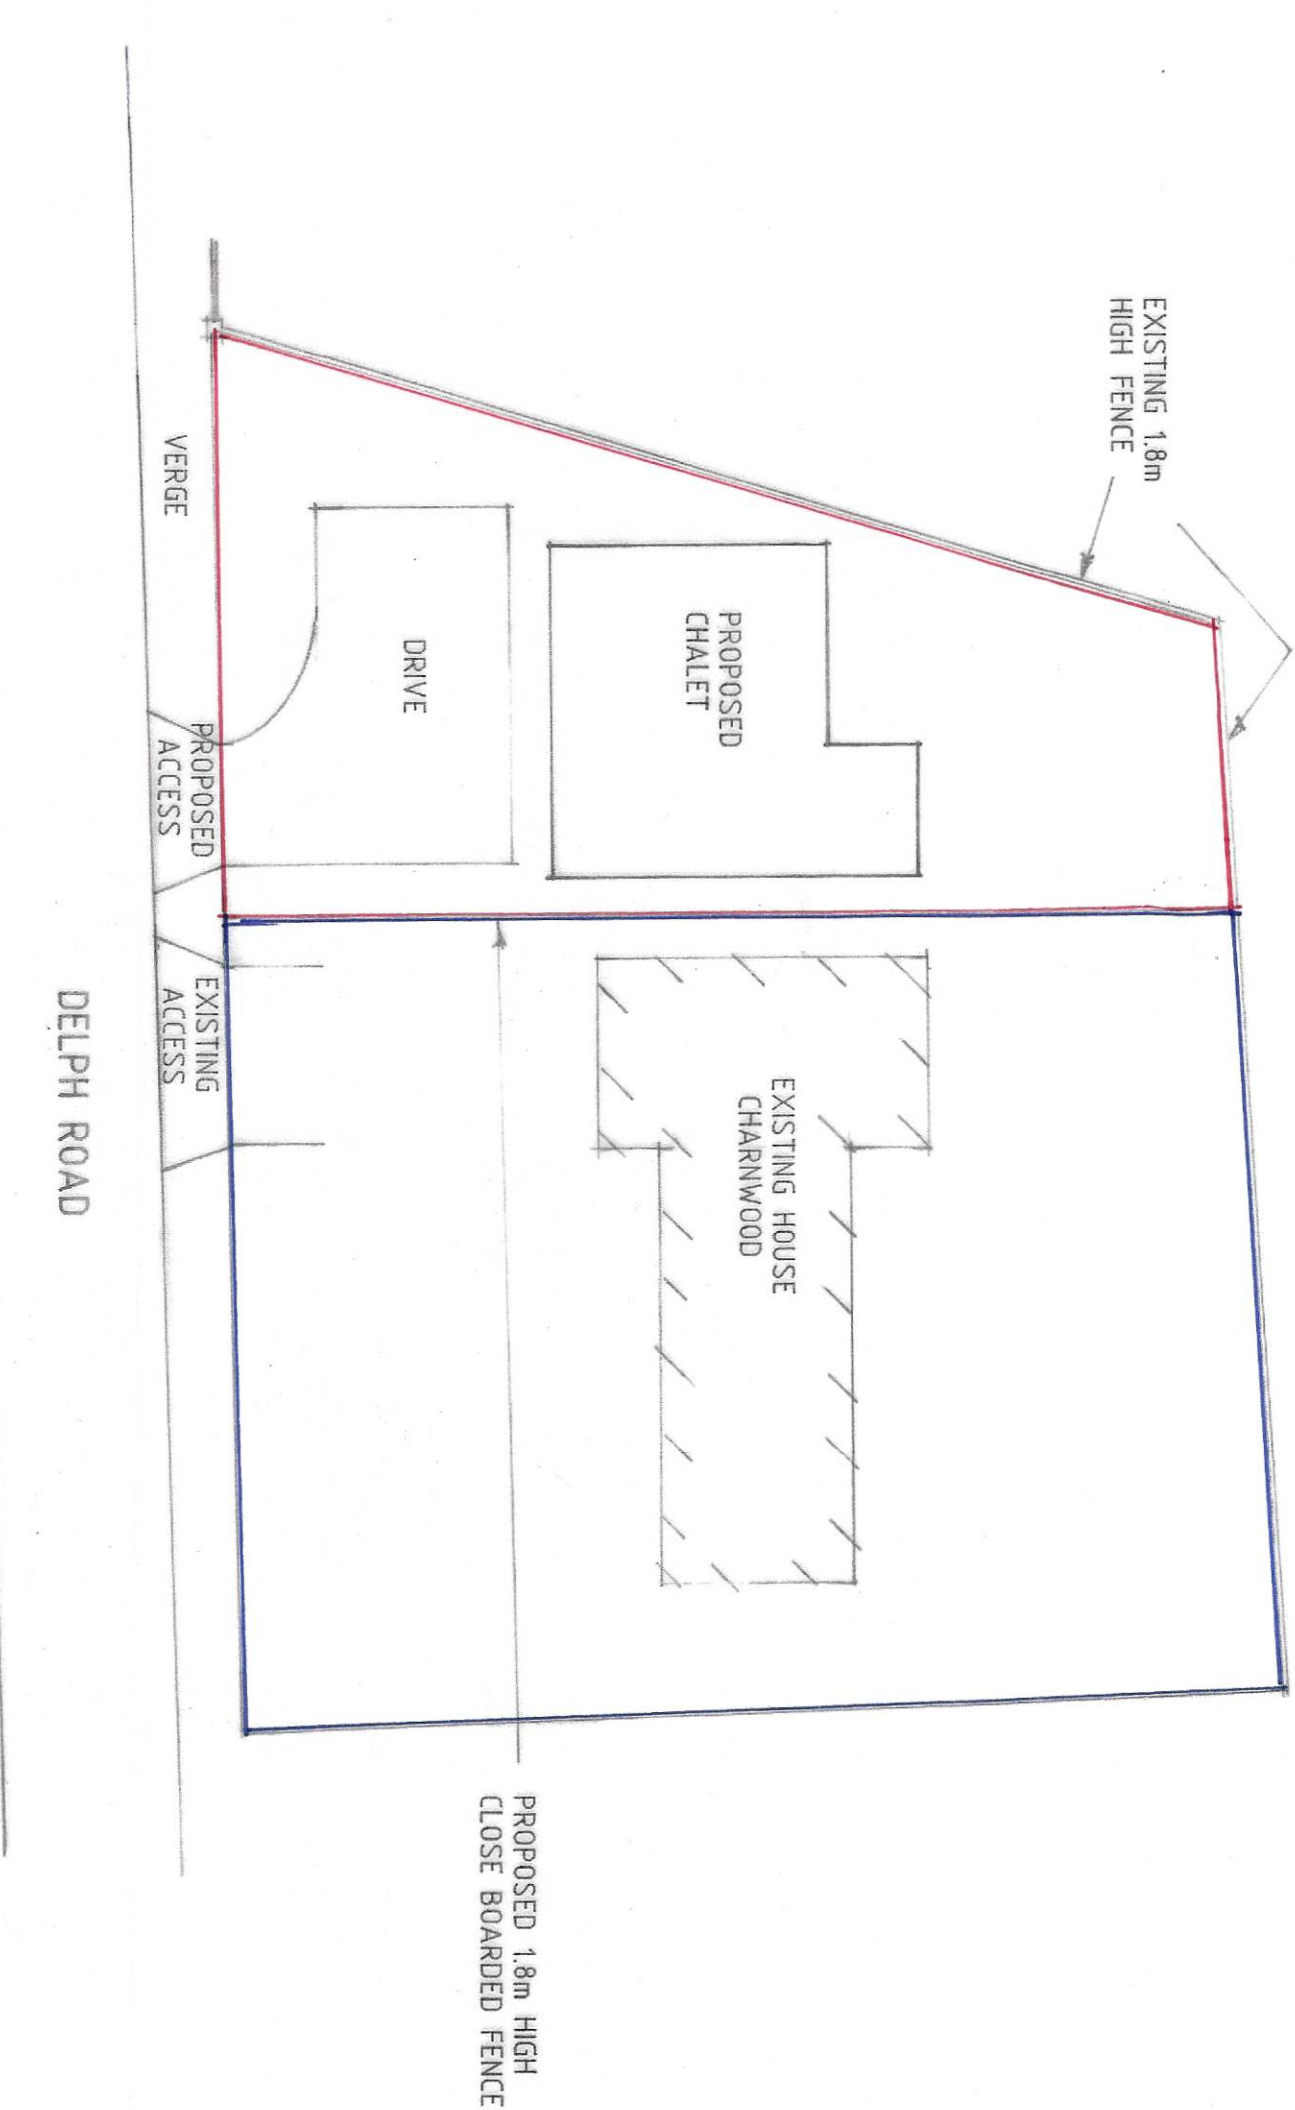

INDICATIVE SITE PLAN

Status

D	T	S	I	G	N
---	---	---	---	---	---

CONSULTANTS IN ARCHITECTURE & PLANNING

PROPOSED DWELLING ADJ.
CHARNWOOD, DELPH ROAD,
LONG SUTTON FOR

MR. & MRS. I. WATSON

SITE PLAN

1:200 SD22-024/1

JULY-22 B. GILHAM.

2 Edinburgh Walk, Holbeach,
Spalding, Lincs PE12 7AP
Tel: 01406 421343 Fax: 01406 49070

