
A2



LOCATION PLAN 1:1250

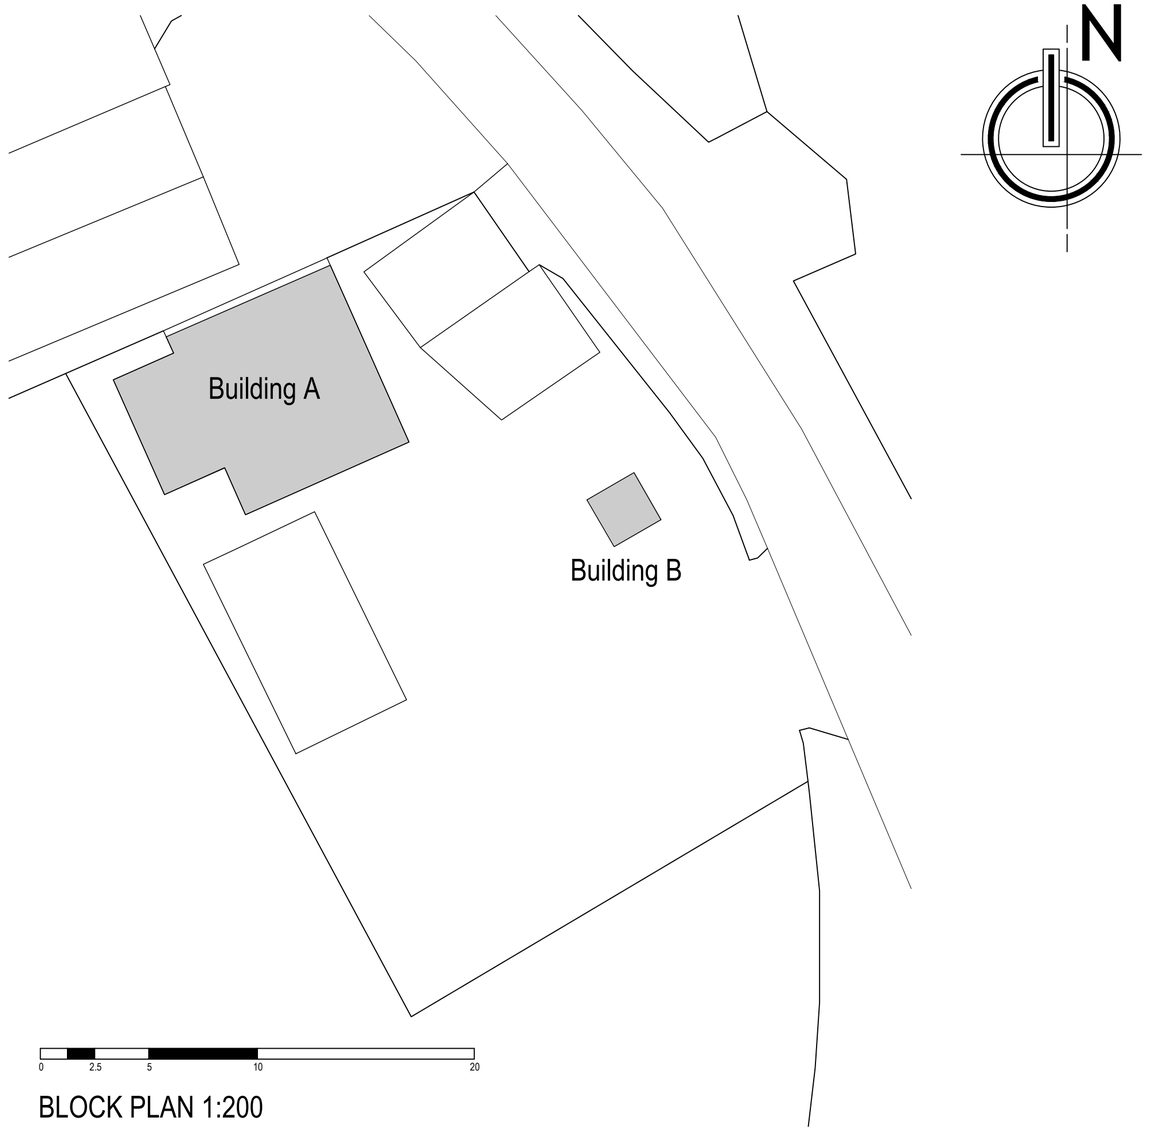

BLOCK PLAN 1:200

Ordnance Survey (c) Crown Copyright 2025. All rights reserved. Licence number 100022432

Revn.	Description.	Date.

HEAL
PLANNING APPEALS

Hooper Enterprise Associates Ltd
St. Mary's Place, Shrewsbury, Shropshire. SY1 1DZ.

Project:
4a Gimmels Gate Long Sutton Spalding

Title:
Location and block plan

Date: Aug 2025

Drawing No: HP-GG-01

Scale: 1:1250 & 1:200

Copyright © 2025 Heal Planning Appeals