
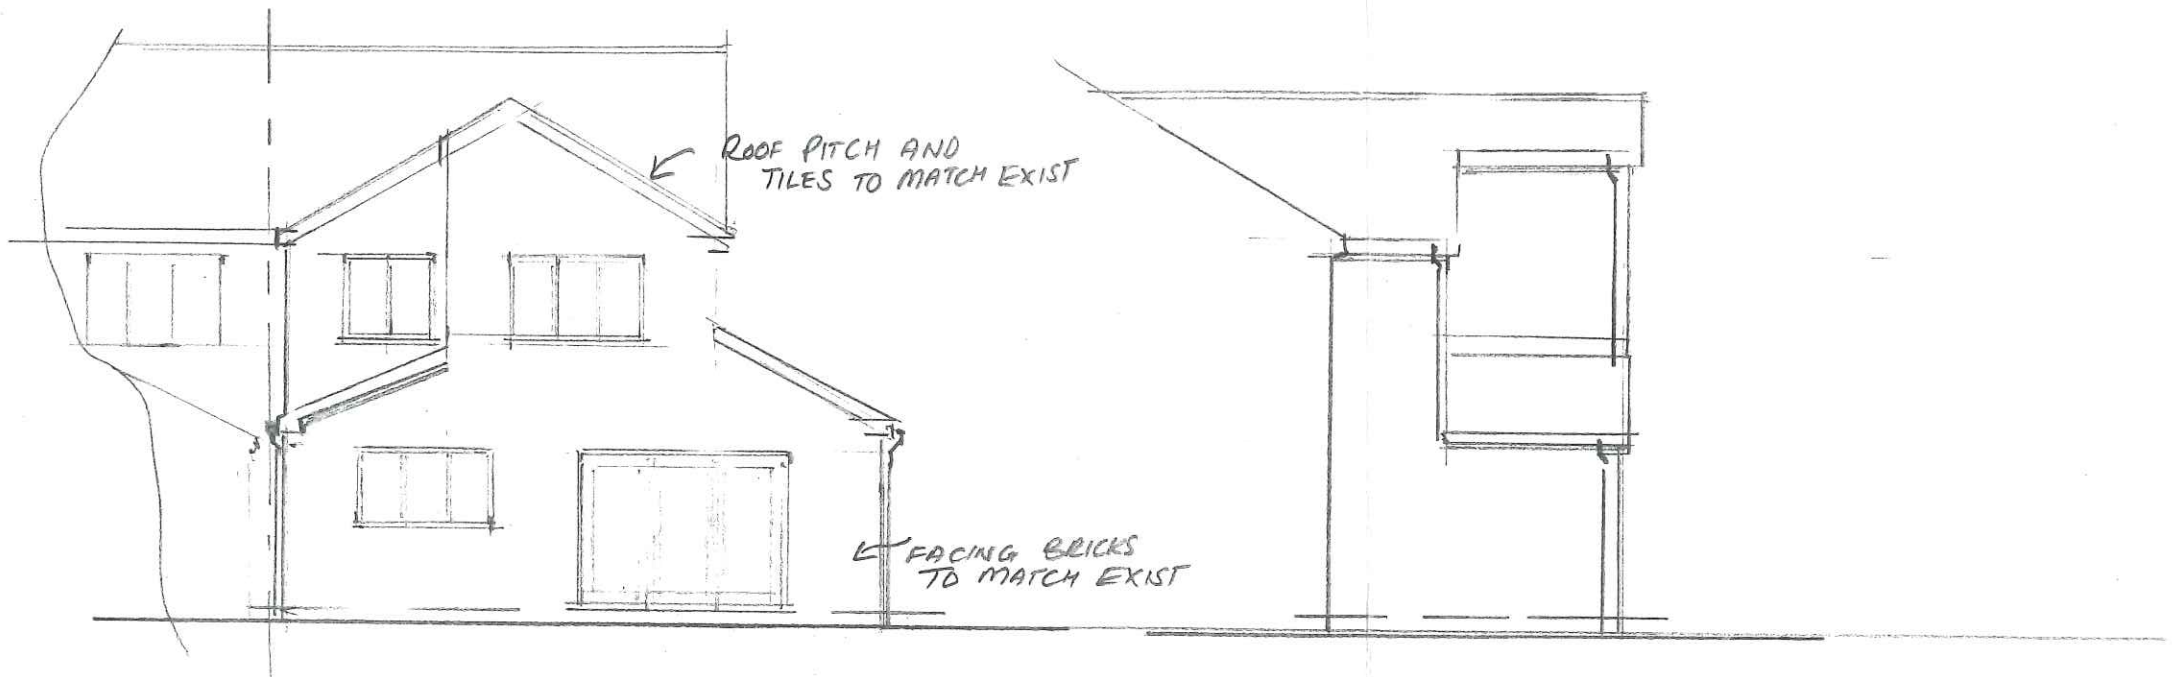


REAR ELEVATION

SIDE ELEVATION (ONTO BOUNDARY)

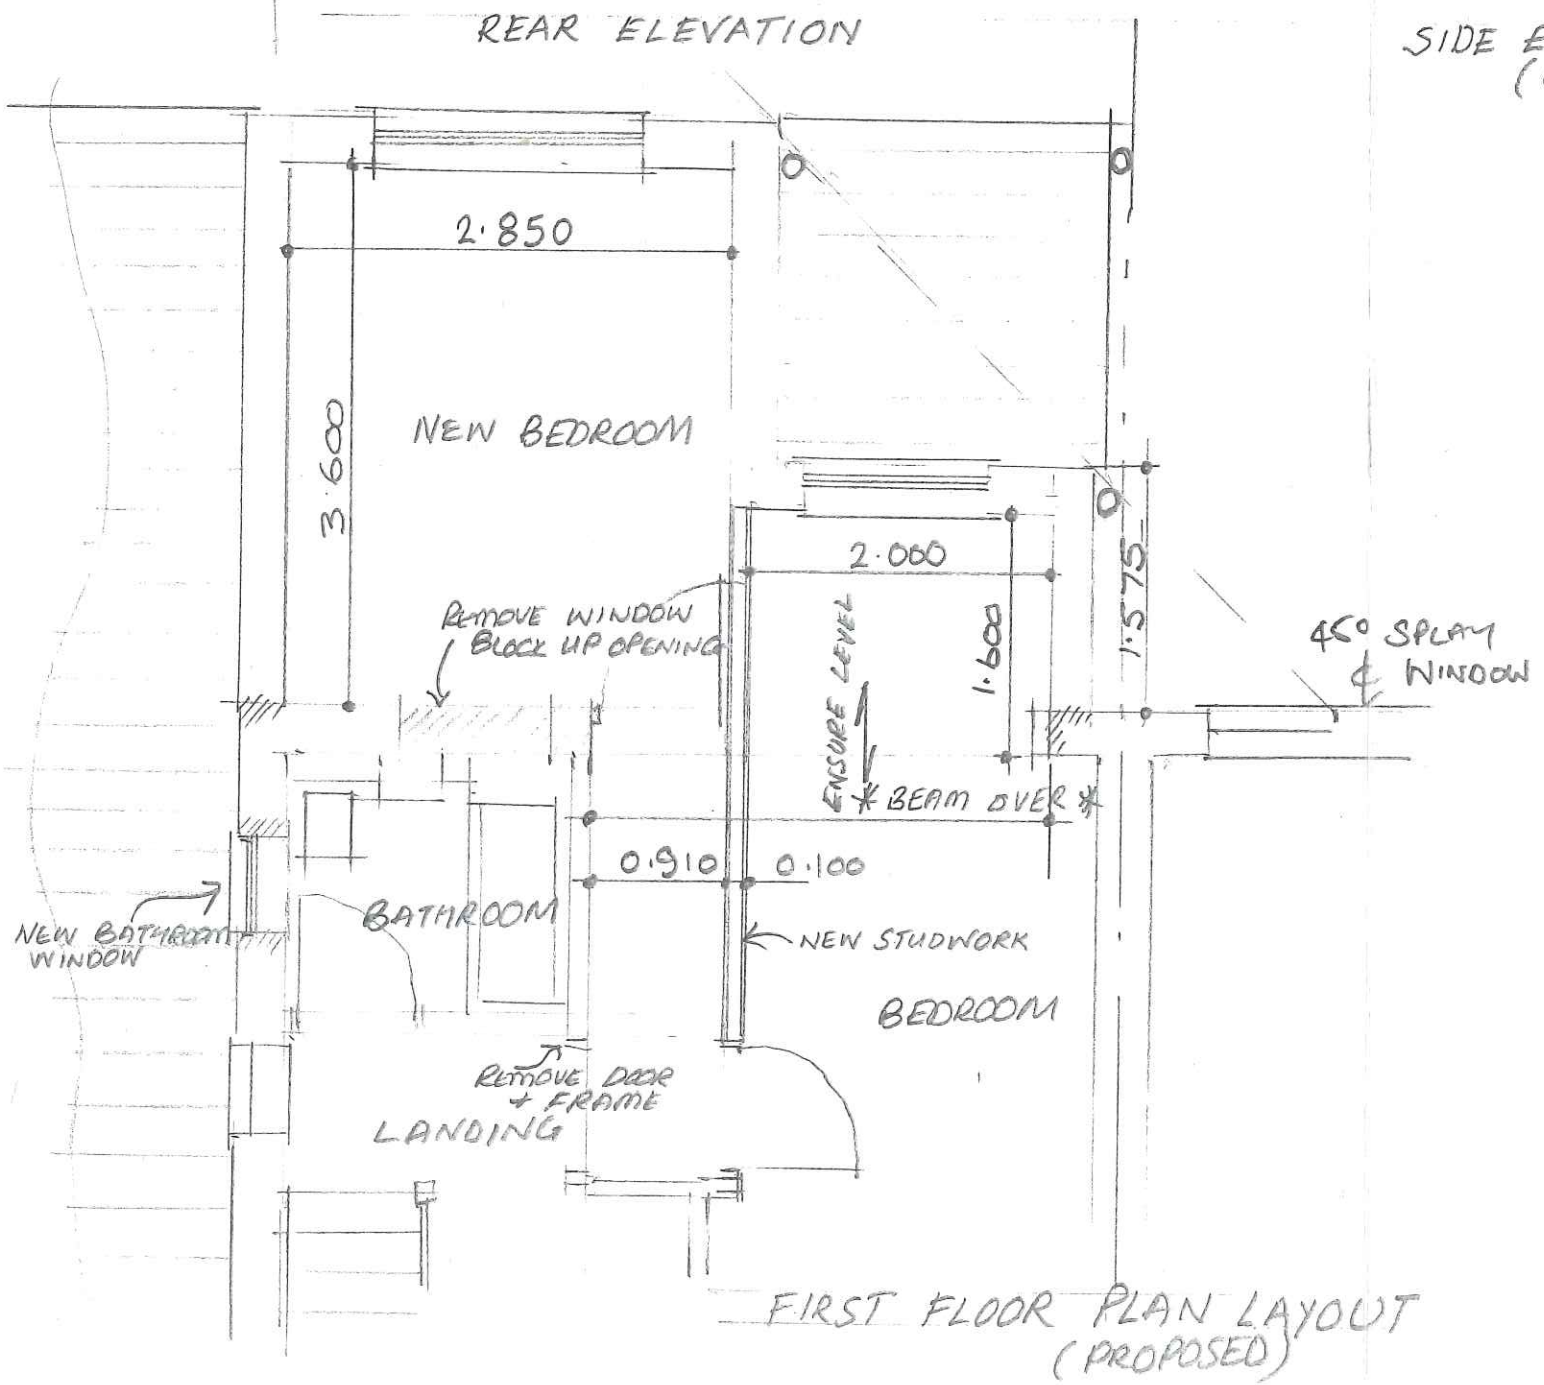

FIRST FLOOR PLAN LAYOUT (PROPOSED)

* DRAWING REVISED FOR PLANNING LIGHT SPLAY UPSTAIRS WINDOW.

PROJECT	PROPOSED TWO STOREY REAR EXTENSION
CLIENTS	MR + MRS BONE
DRAWN	L. W. BLISS
SCALE	1:50, 1:100
SITE:	8 ST. THOMAS COURT LONG SUTTON LINCOLNSHIRE
DRAW Nº	: 001-2020