




Section A-A

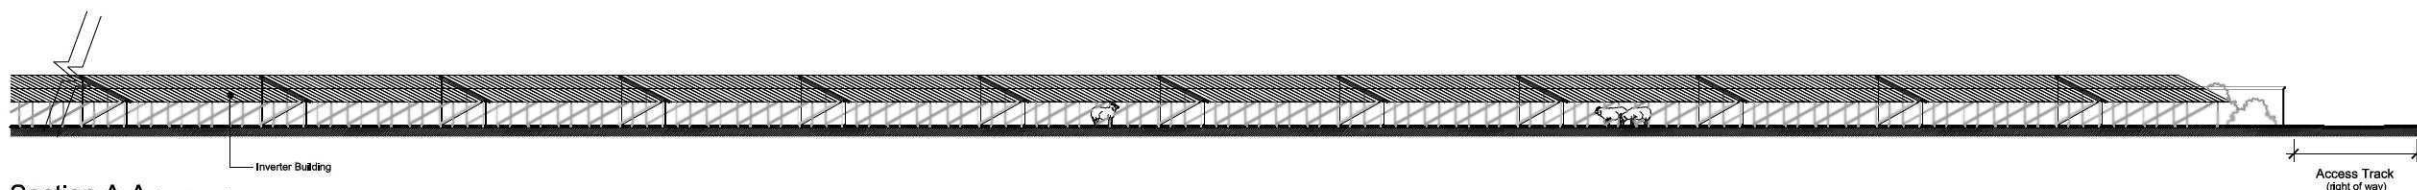

Section A-A (continued)

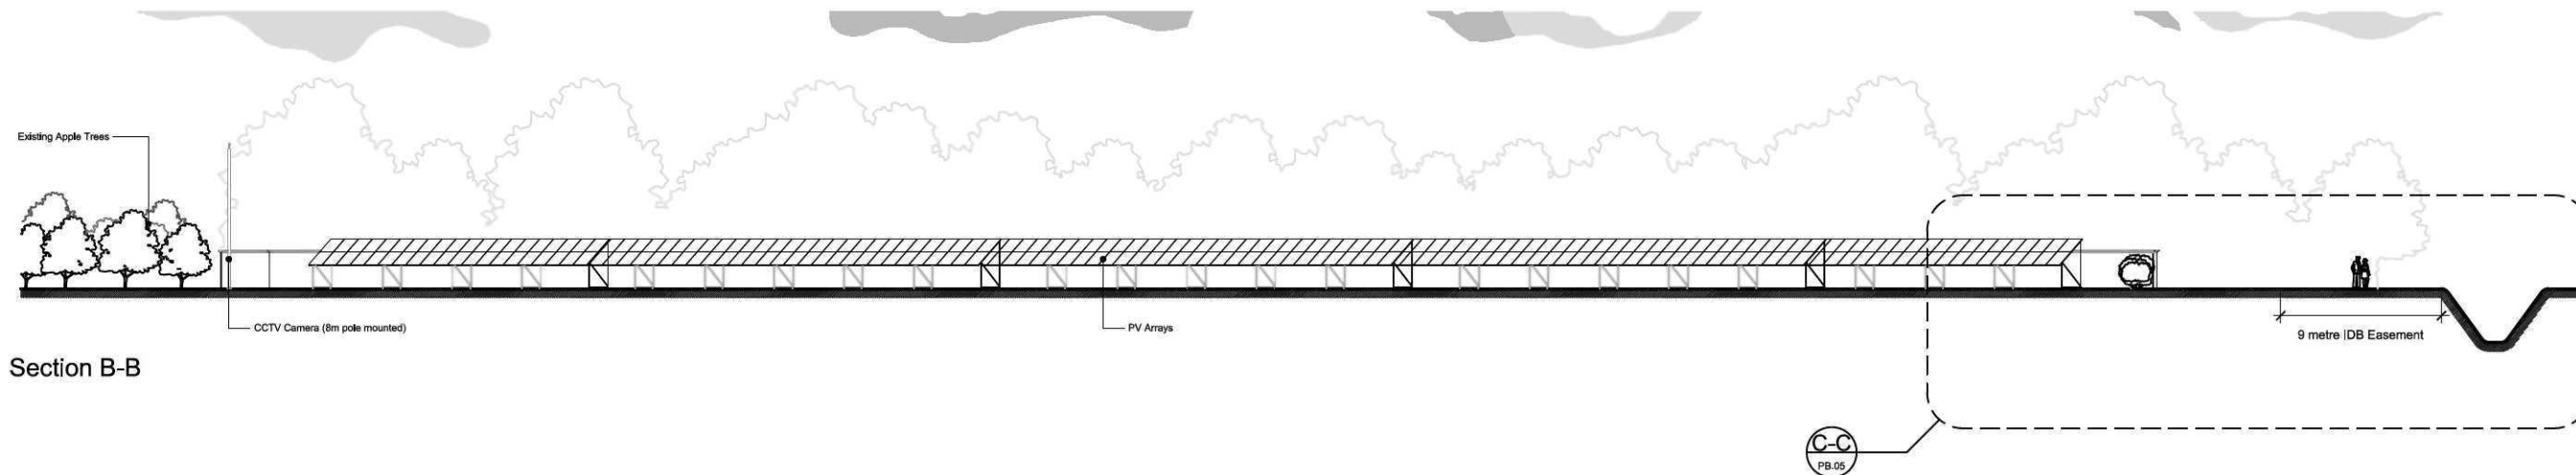

Section B-B

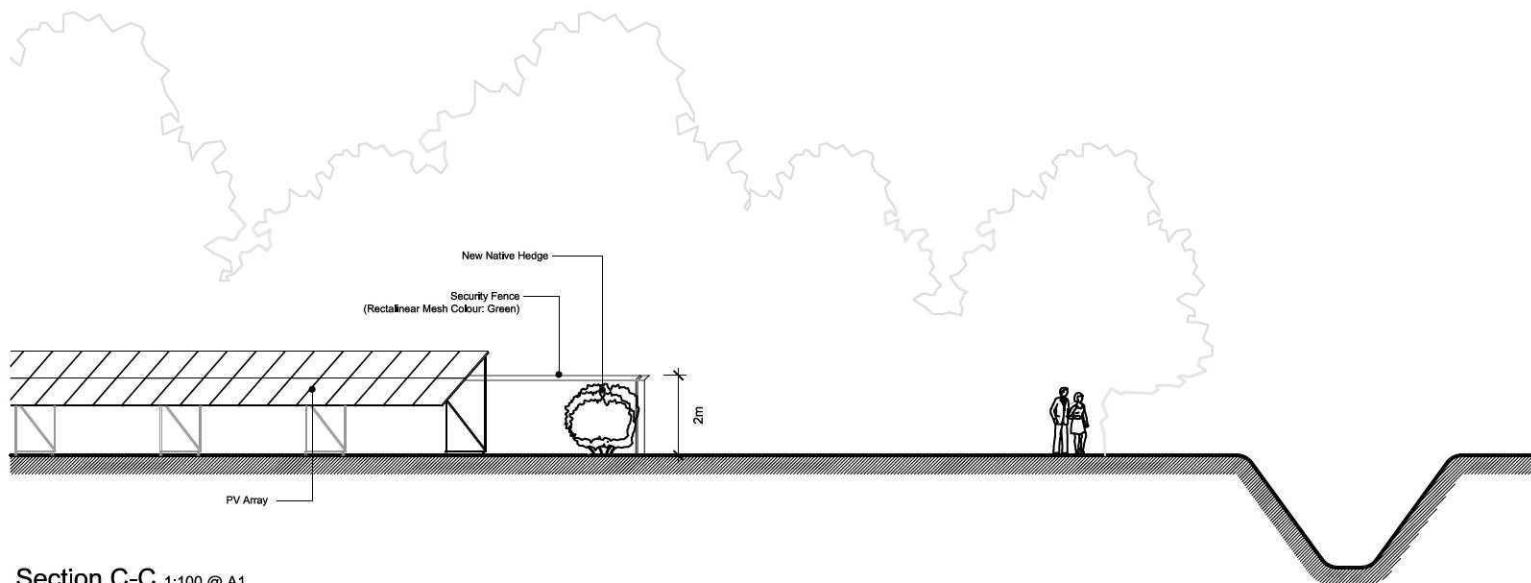

Section C-C 1:100 @ A1

9 Hoddins Way, Long Sutton,
Spalding, Lincs. PE12 9JB
Tel: (01406) 364 646
Fax: (01406) 364 471
molearch@searcharchitects.co.uk
www.searcharchitects.biz



PROJECT		LOCATION	
Proposed Solar Park Extension		The Butterfly & Wildlife Park, Long Sutton	
CLIENT		SCALE	
Moor Solar Ltd		1:200 @ A1	
THIS DRAWING IS THE COPYRIGHT OF THE ARCHITECT AND IS NOT TO BE REPRODUCED OR USED IN ANY MANNER WITHOUT THE WRITTEN PERMISSION OF THE ARCHITECT. ALL DIMENSIONS AND LEVELS ARE AS SHOWN UNLESS OTHERWISE SPECIFIED.			

REVISION		DRAWING	
NO.	DESCRIPTION	DATE	BY
1	Planning Amendment	16.09.11	RE
2			
3			
4			
5			
6			
7			
8			
9			
10			
DRAWING NO.		703.PB.04	
DRAWN		CHECKED	
JR		RE	
DATE		22.02.2011	