


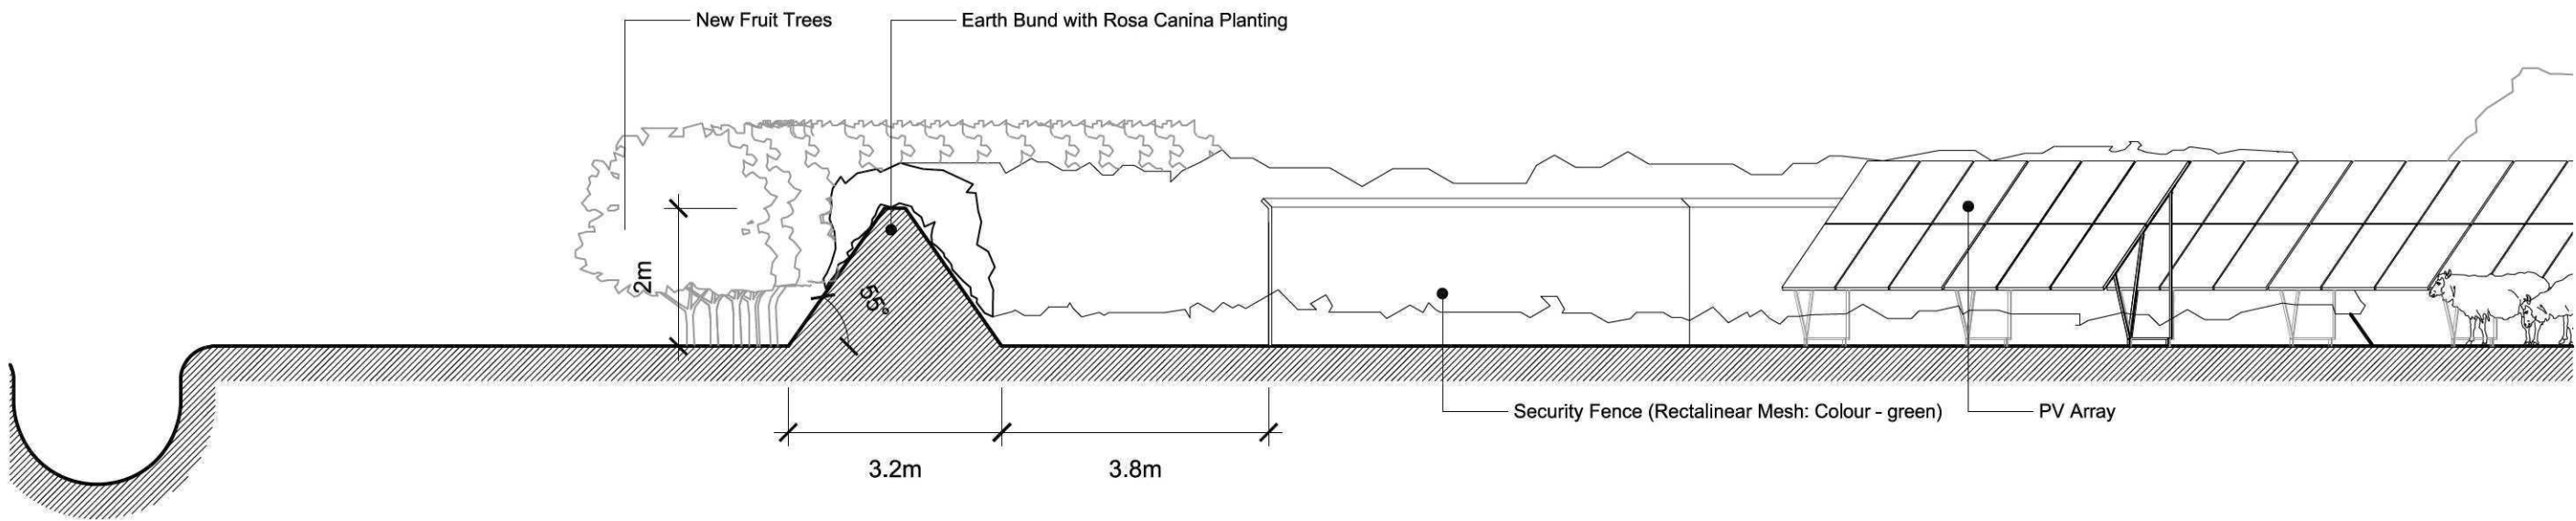

Section C-C

PROJECT

Proposed Solar Park

CLIENT

Moor Solar Ltd

LOCATION

The Butterfly & Wildlife Park, Long Sutton

SCALE

1:50 @ A3

REVISION

NO.	DESCRIPTION	DATE
1	16.09.11	
2		
3		
4		
5		
6		
7		
8		
9		
10		

DRAWING

Site Section C-C @ Boundary (SW Perimeter)

DRAWING NO.

692.PB.05

DRAWN

JG

CHECKED

RE

DATE

03.10.2010

9 Hoddins Way, Long Sutton, Spalding, Lincs. PE12 9JB

Tel: (01406) 364 646

msearch@searcharchitects.co.uk

www.searcharchitects.biz

SEARCH ARCHITECTS

SEARCH ARCHITECTS LIMITED