




Section A-A

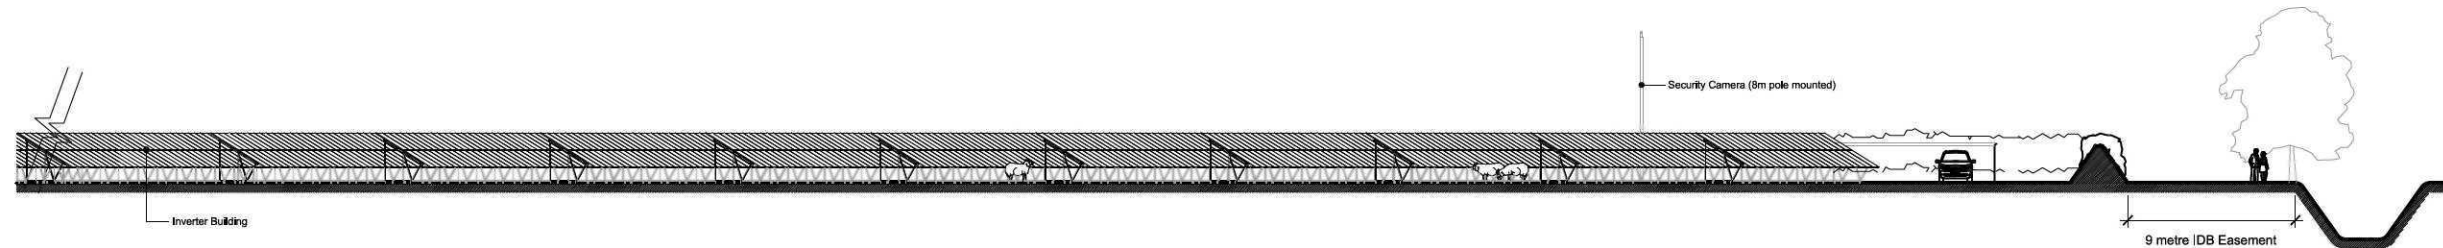

Section A-A (continued)

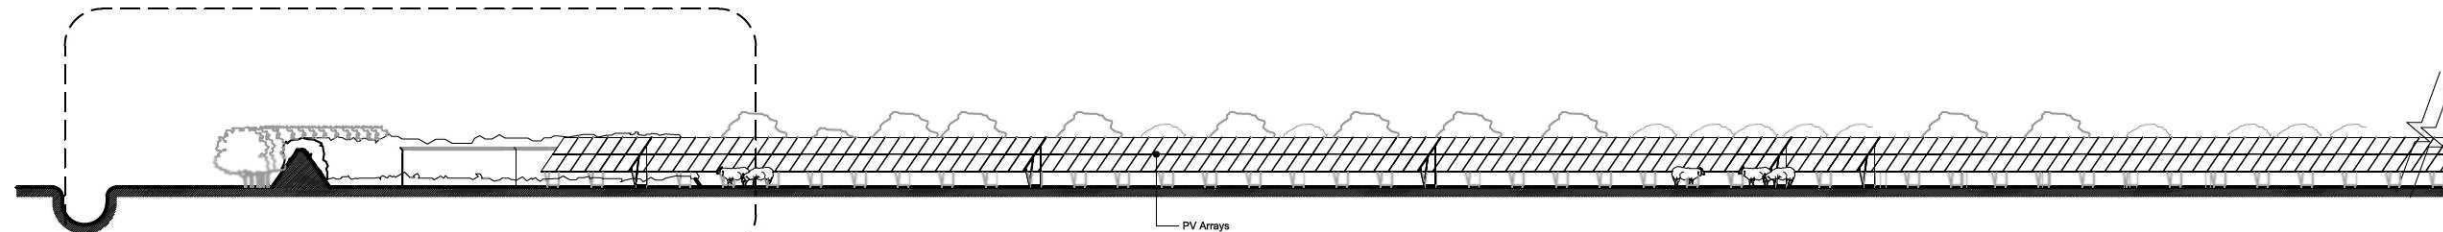

Section B-B

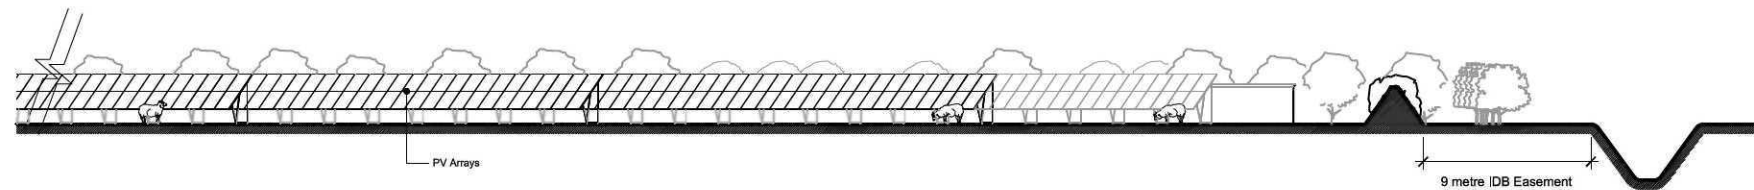

Section B-B (continued)

9 Hoddins Way, Long Sutton,
Spalding, Lincs. PE12 9JB
Tel: (01406) 364 646
Fax: (01406) 364 471
mlearch@searcharchitects.co.uk
www.searcharchitects.biz



LOCATION
The Butterfly & Wildlife Park, Long
Sutton

SCALE
1:200 @ A1

CLIENT
Moor Solar Ltd

REVISION	RE	DATE	BY	APP
1				
2				
3				
4				
5				
6				
7				
8				
9				
10				

DRAWING
Site Section
DRAWING NO.
692.PB.04
DRAWN
JG
CHECKED
RE
DATE
24.09.2010