


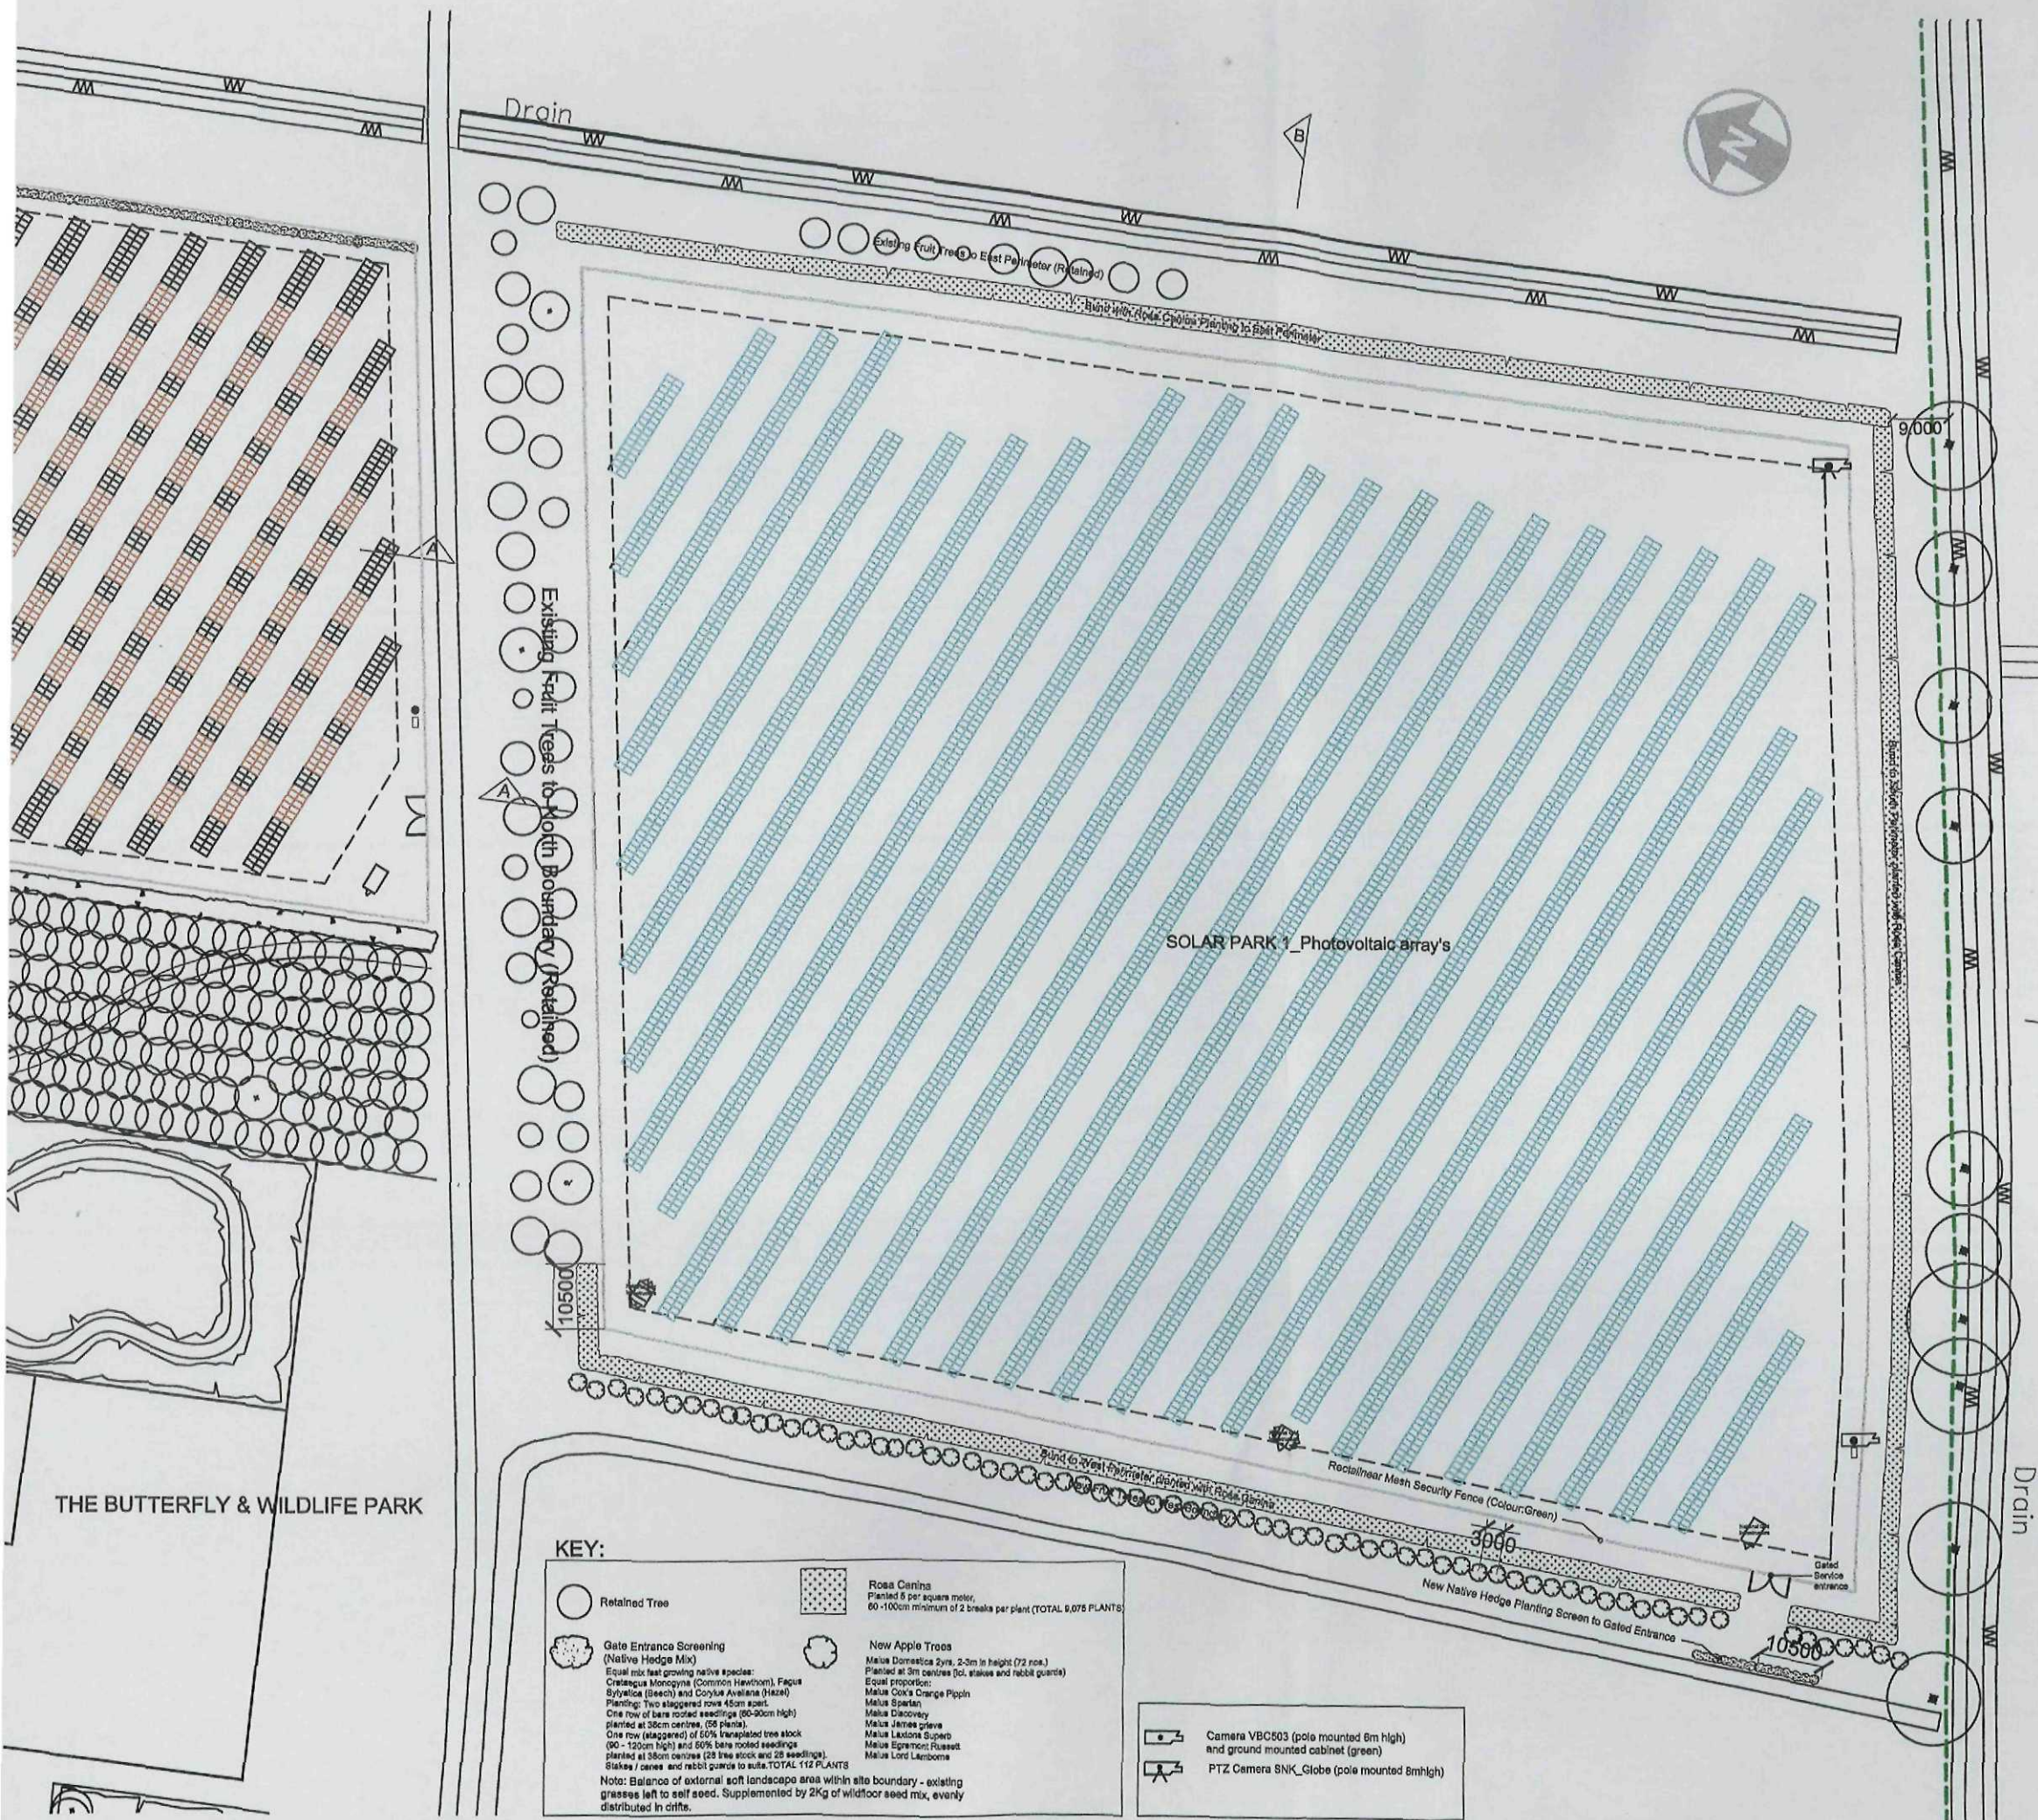

Proposed Solar Park

REVISION	DATE	BY	CHKD
1	24.09.2010	JG	RE

Site Layout (SP1)

692.PL.02

24.09.2010

9 Hoddins Way, Long Sutton,
Spalding, Lincs. PE12 8JB
Tel: (01406) 364 646
Fax: (01406) 364 471
moleenr@searchotheristics.co.uk
www.searchotheristics.biz

LOCATION
The Butterfly & Wildlife Park, Long
Sutton

SCALE
1:500 @ A1

CLIENT
Moor Solar Ltd

SHDC
Planning & Development
10 OCT 2011
Ref: 0771-11