
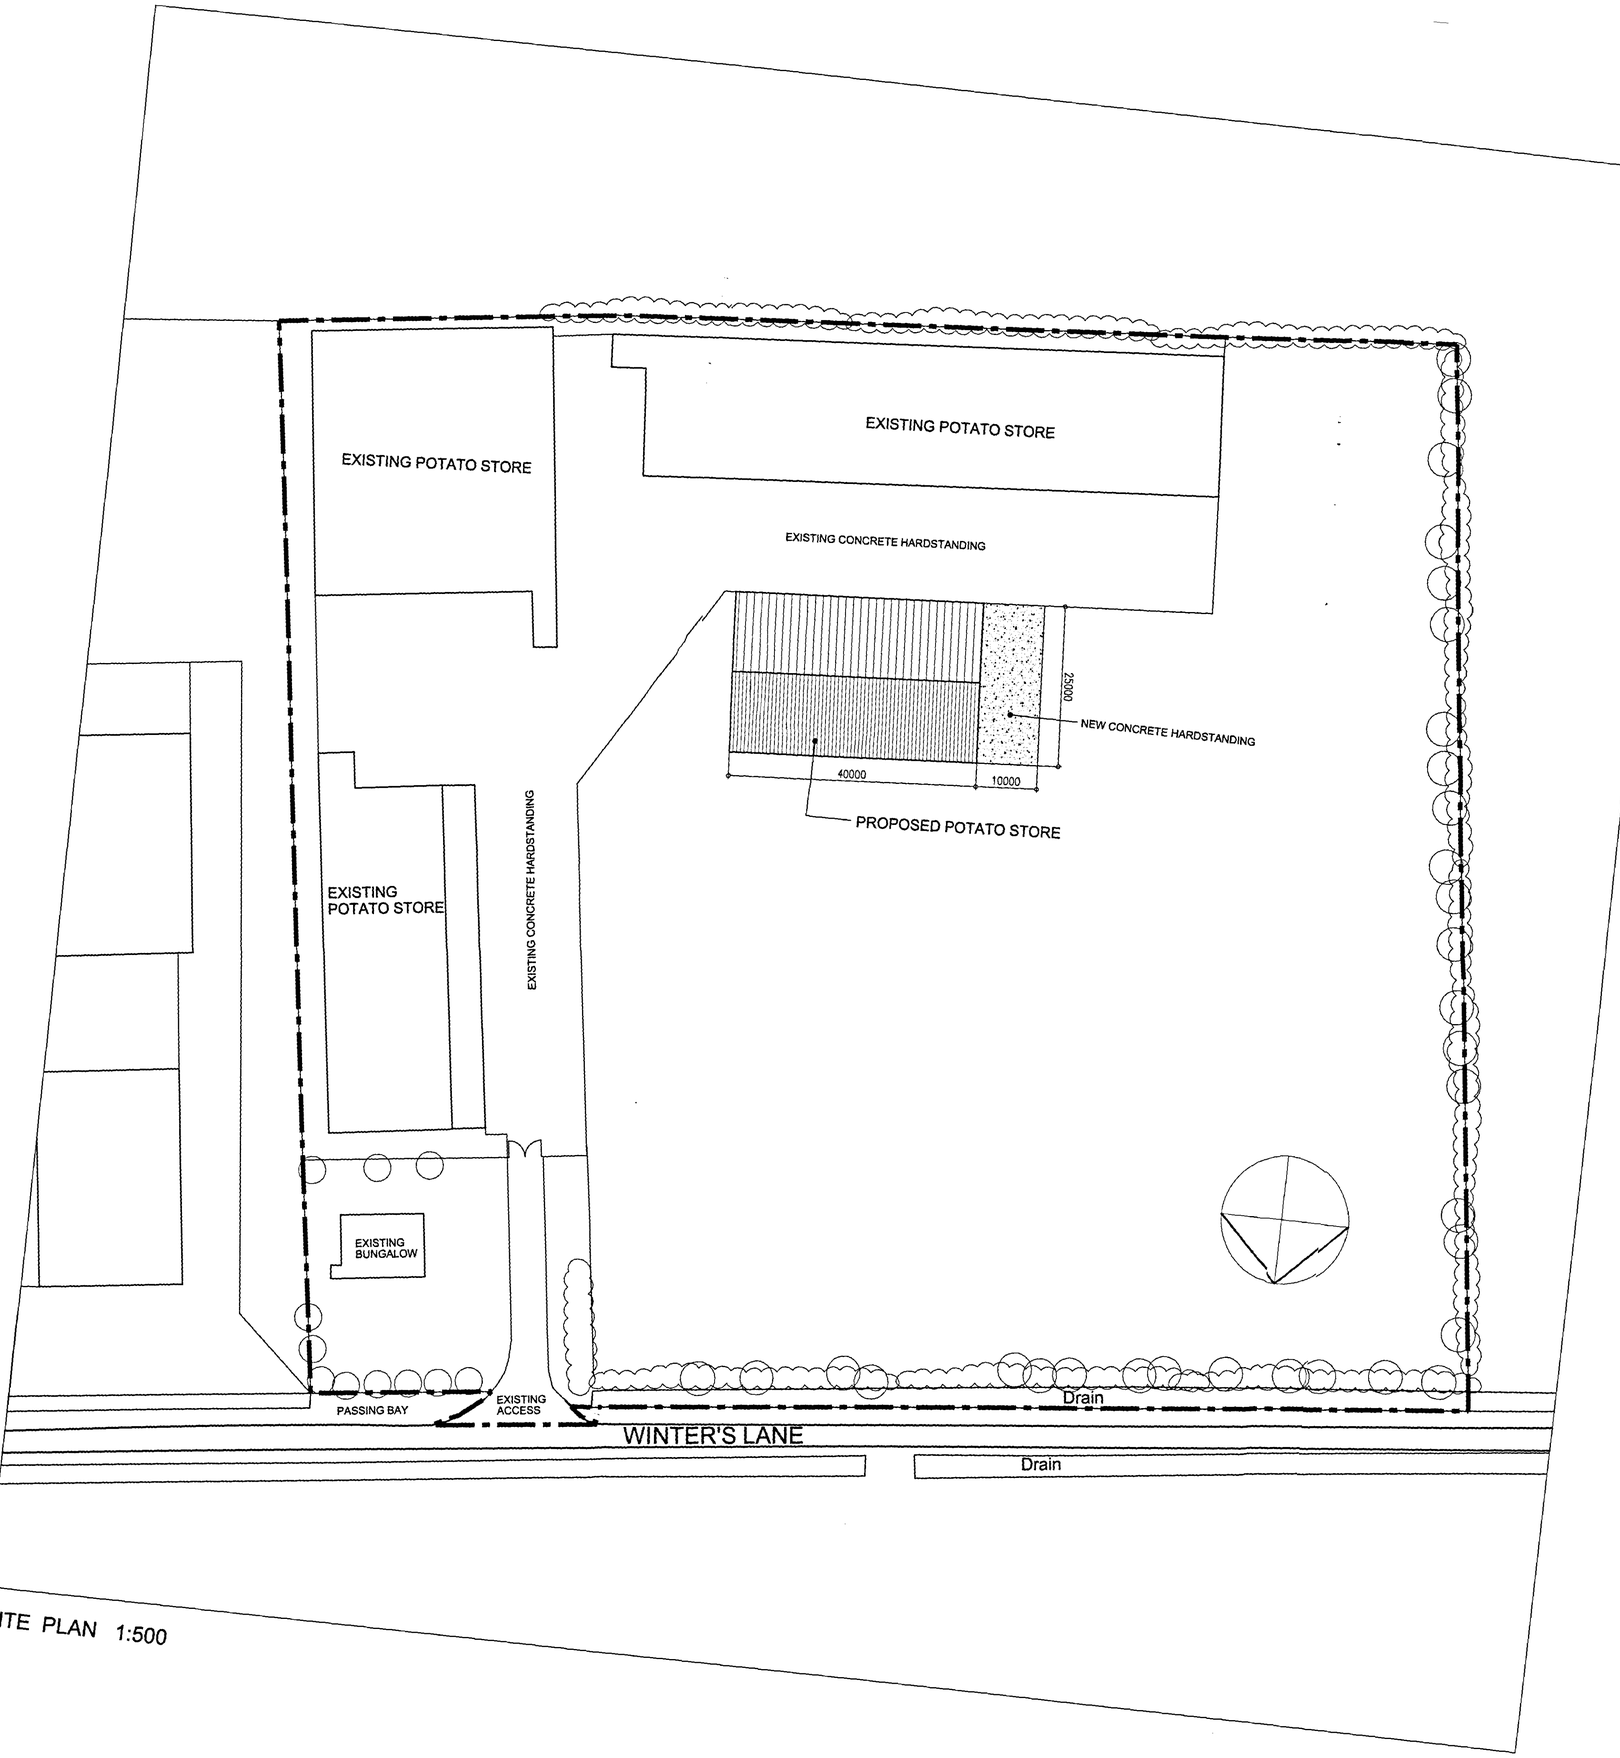


ITE PLAN 1:500

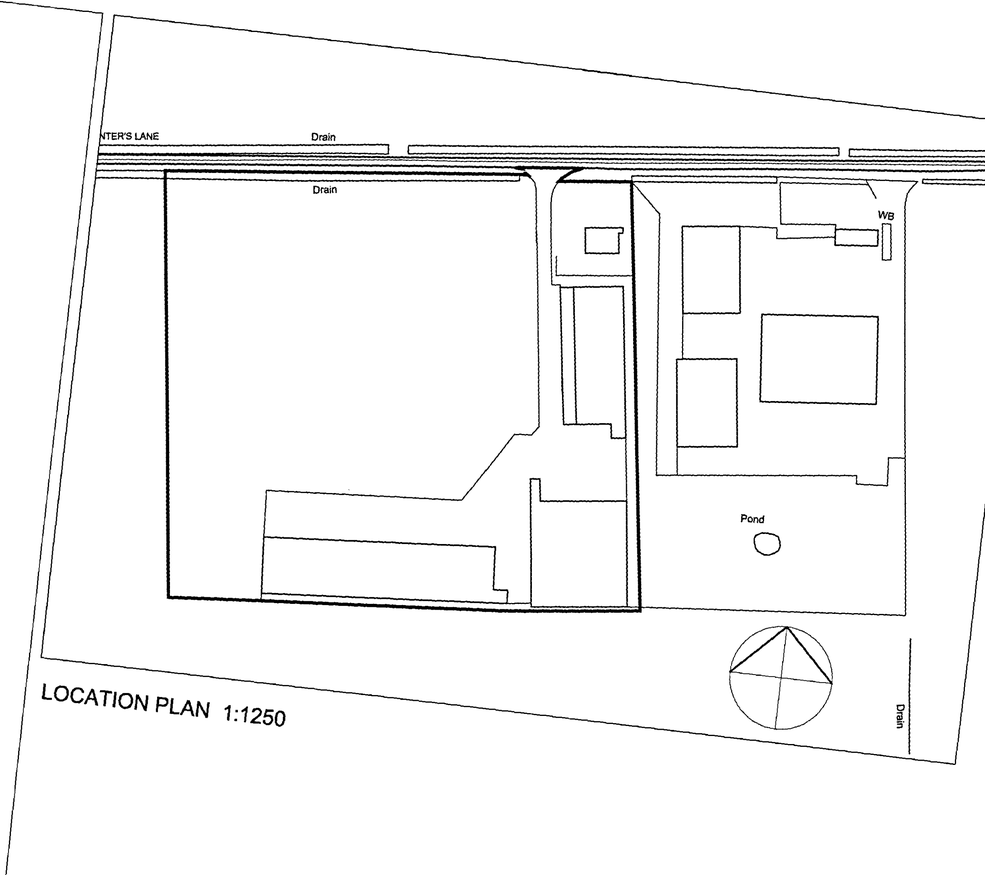

LOCATION PLAN 1:1250

DETERMINED PLAN

01 JUN 2006

773166

Peter Humphrey Associates Ltd.
ARCHITECTURAL DESIGN AND BUILDING

PROJECT

PROPOSED POTATO STORAGE
WINTERS LANE
LONG SUTTON
LINCS

CLIENT Proctor Bros. (Long Sutton) Ltd

DATE May 2006 SCALE AS SHOWN JOB No. 3832/P01

DO NOT SCALE FROM THIS DRAWING

COPYRIGHT: THIS DRAWING MUST NOT BE ISSUED, LOANED OR COPIED WITHOUT THE CONSENT OF PETER HUMPHREY ASSOCIATES

Peter Humphrey Associates
ARCHITECTURAL DESIGN AND BUILDING
TELEPHONE 01945 466 966
FAX 01945 466 433
E-MAIL: pha_ltd@btconnect.com
30 OLD MARKET WISBECH CAMBS PE13 1NB