
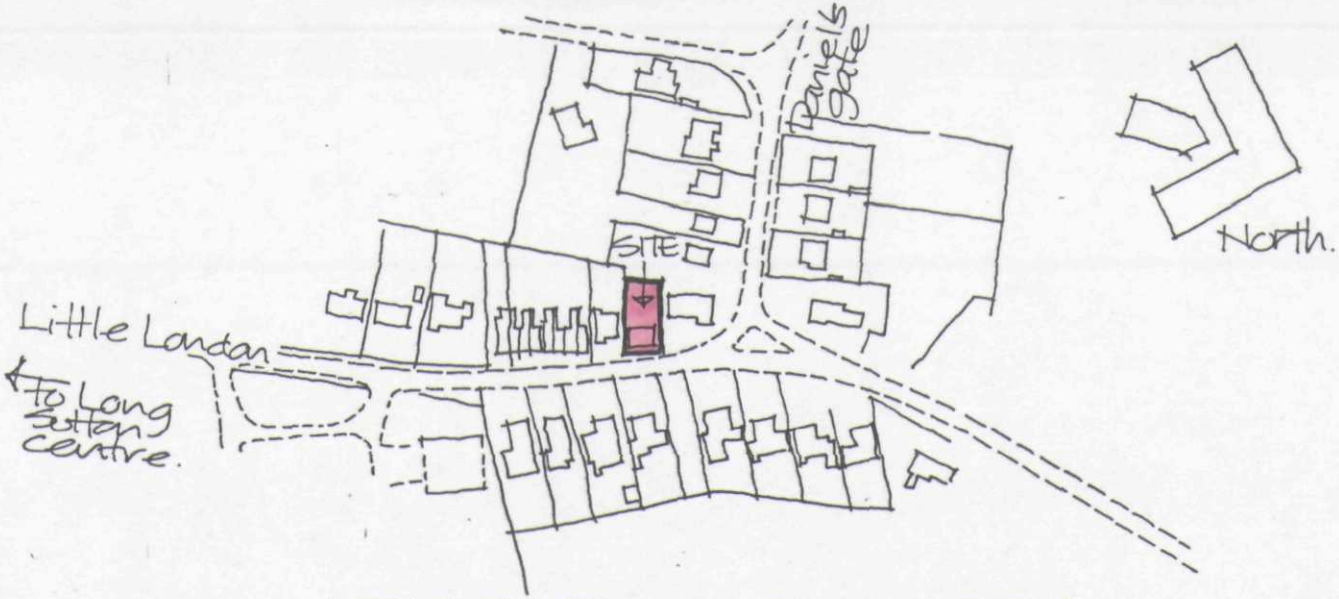


LOCATION PLAN Scale 1:2500

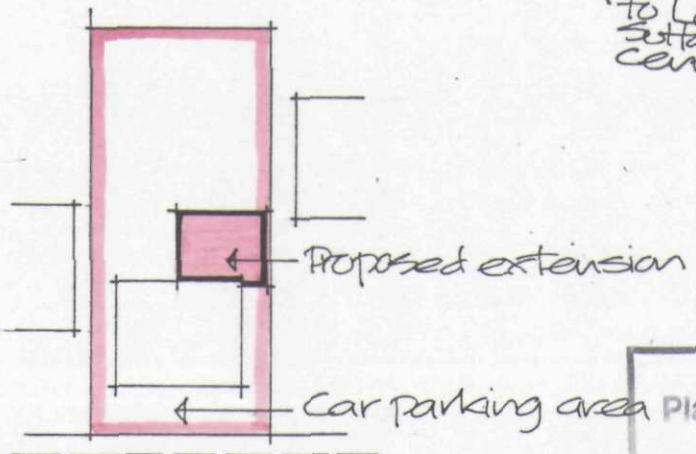

BLOCK PLAN Scale 1:500

SHDC
Planning & Development
18 JUN 2003
Ref 0778/03

PROPOSED EXTENSION
TO HOUSE
131 LITTLE LONDON,
LONG SUTTON.
MR & MRS N.T. RATCLIFFE

Alan Hornsby
Architectural Services
Little Acre, Peak Hill, Cowbit,
Spalding, Lincs. PE12 6AW
Tel: Holbeach (01406) 380591

Drg. no. 03/31/02
June 03