


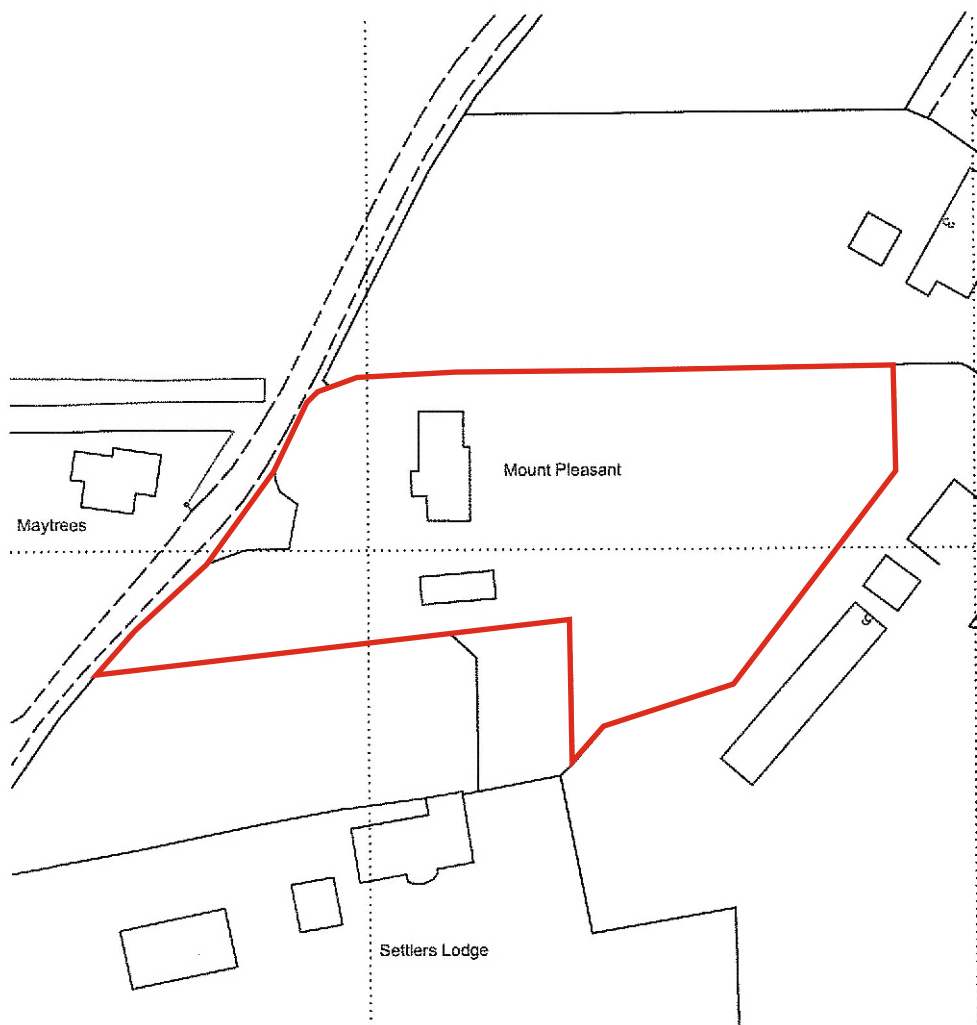

rdc
Robert Doughty
Consultancy

32 High Street, Helpingham
Sleaford, Lincolnshire NG34 0RA
Tel: 01529 421646
Fax: 01529 421358
Email: admin@rdc-landplan.co.uk
Web: www.rdc-landplan.co.uk

Client: Mrs J Bliss

Project: Mount Pleasant, Roman Bank,
Sutton Crosses, Long Sutton

Drawing title: Location Plan

Job No. 1165 1	Drawing No. LP01	Rev.	Drawn JR
Scale 1:1250	Date 03/08/2015	Checked	

Based upon the Ordnance Survey 1:1250 Map with the permission
of the controller of HM Stationery Office. © Crown Copyright Reserved.
Robert Doughty Consultancy Licence No. 100010613

DO NOT SCALE from this drawing. All measurements should be checked against on site conditions and any discrepancies should be brought to the attention of the Robert Doughty Consultancy.