


Date Produced: 19-Oct-2023

Scale: 1:1250 @A4

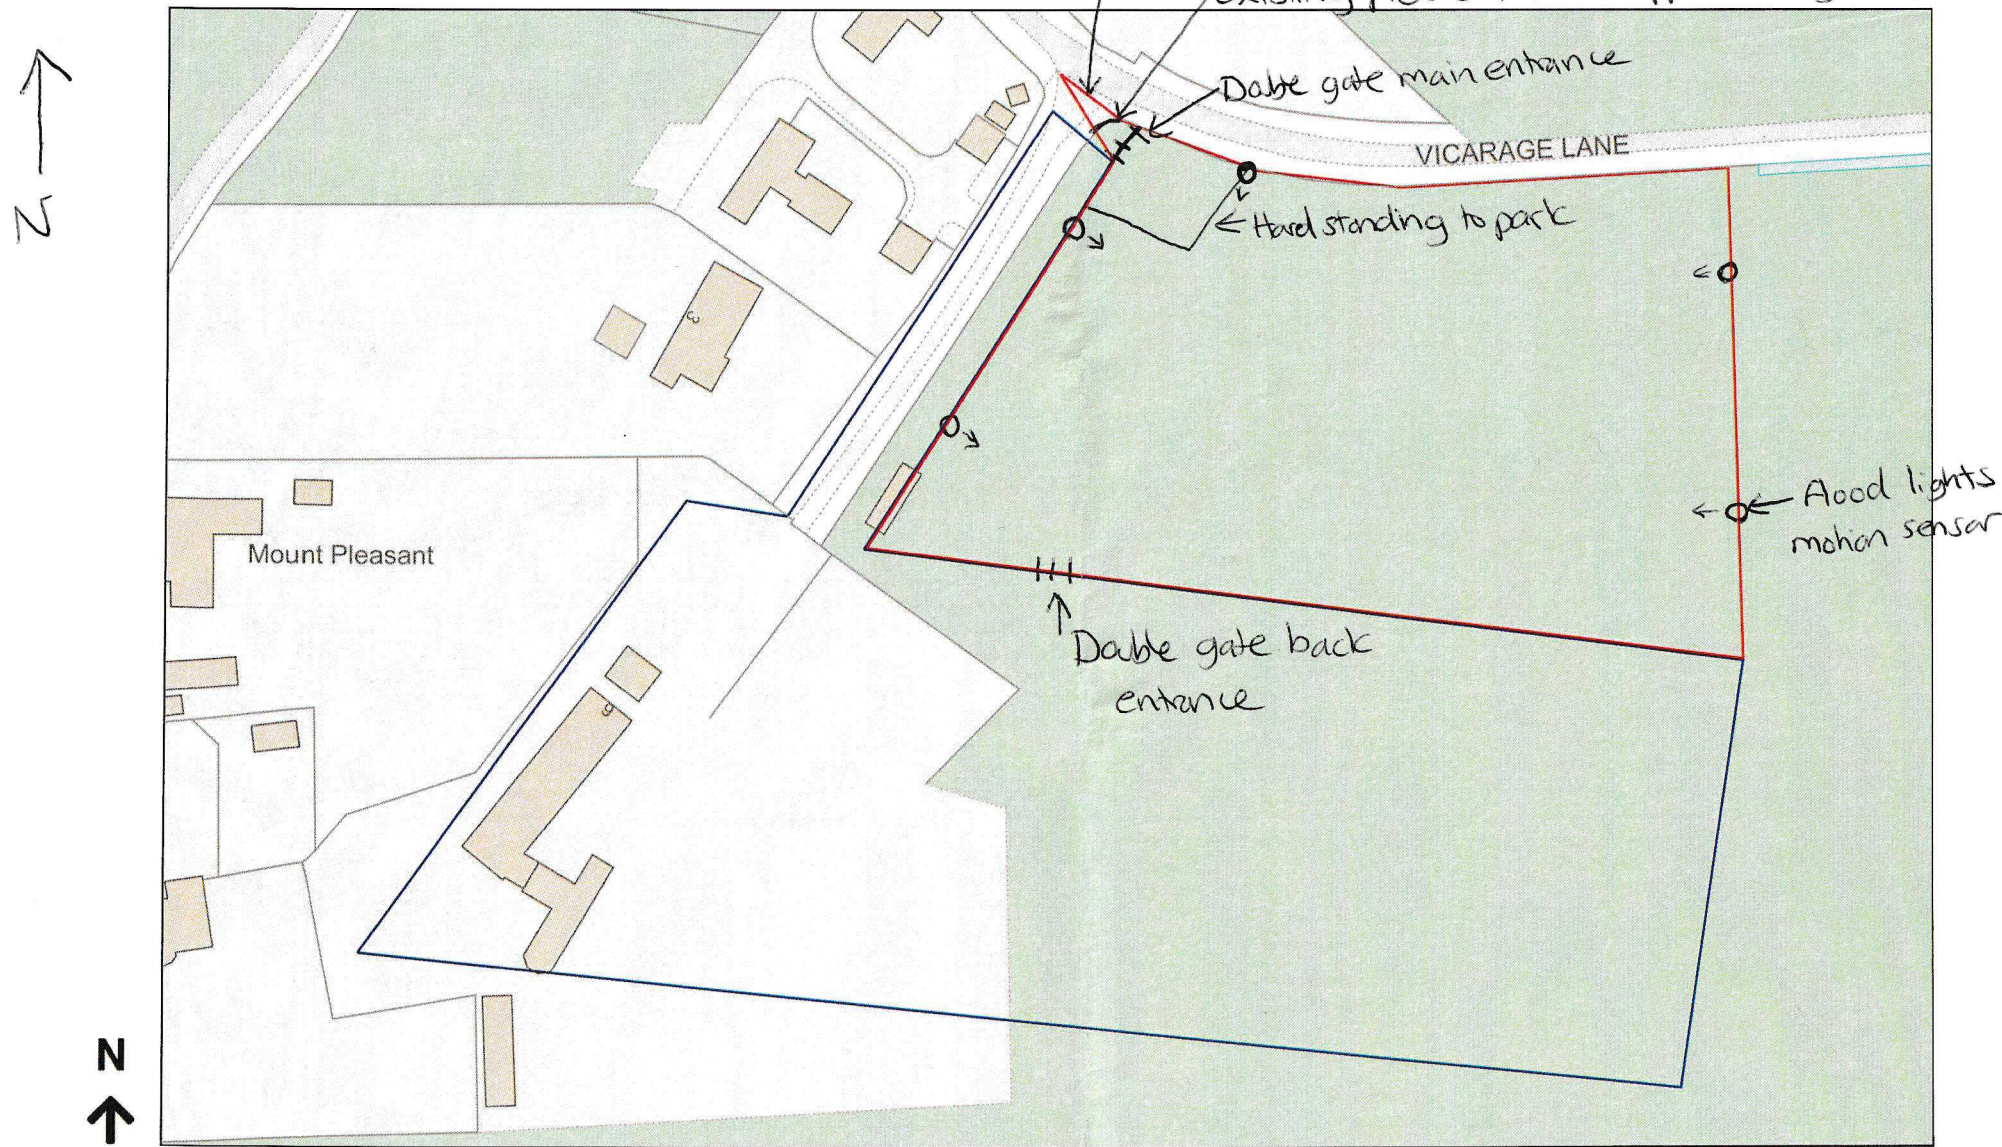

Planning Portal Reference: PP-11348473v3

