


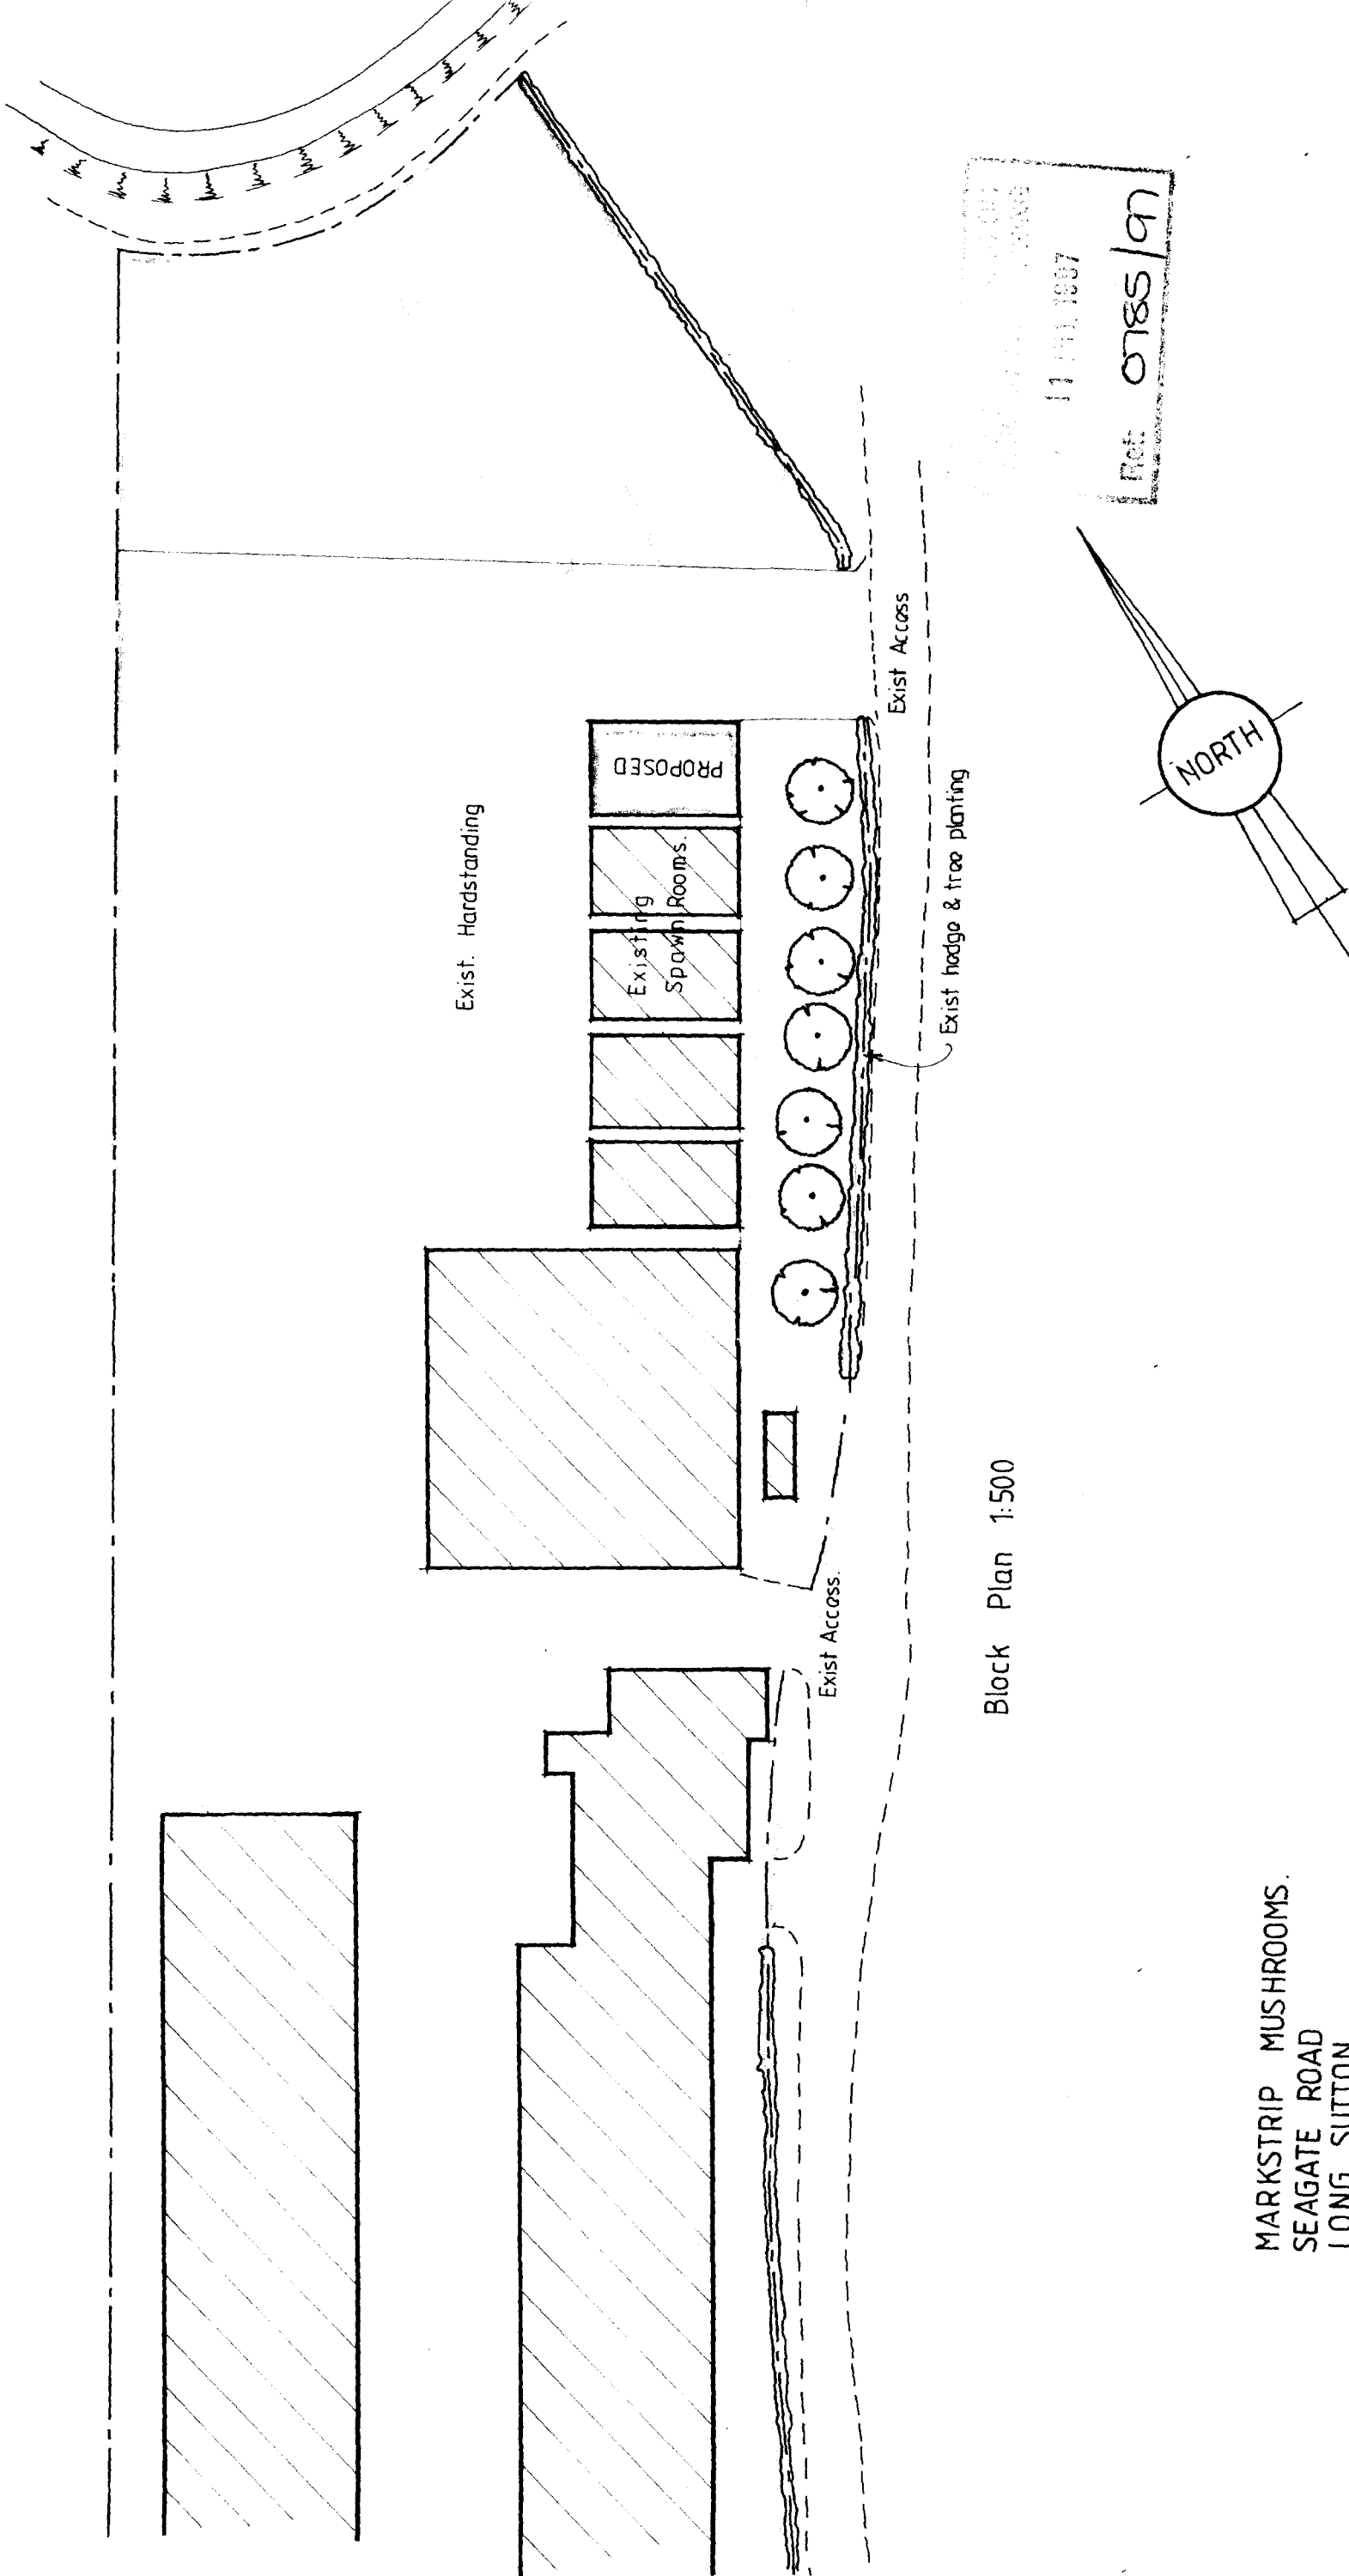

Block Plan 1:500

MARKSTRIP MUSHROOMS.
SEAGATE ROAD
LONG SUTTON
Lincs.

11/11/1997

Ref: 0785/97