


SOUTH HOLLAND DISTRICT COUNCIL

FIRST SCHEDULE

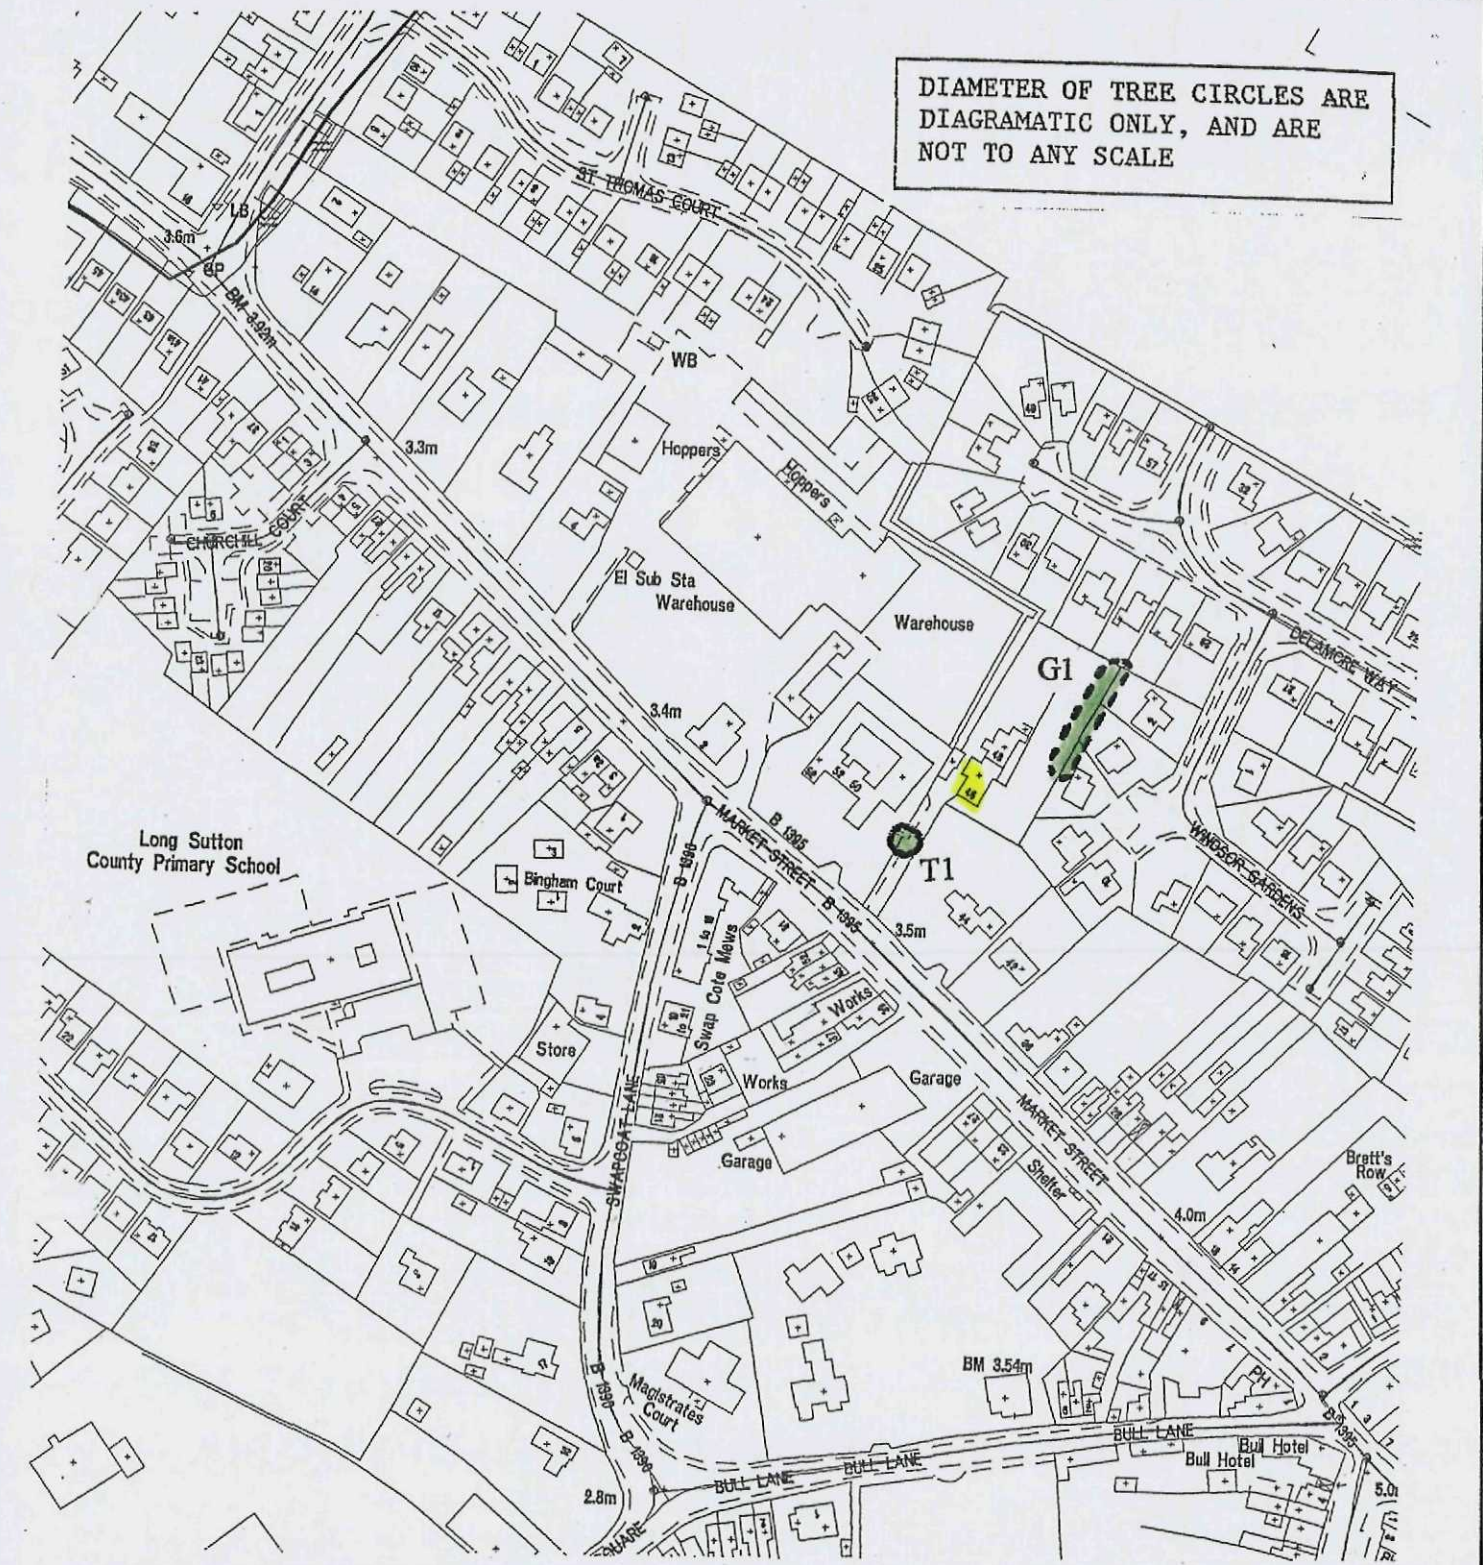

LONG SUTTON TREE PRESERVATION ORDER No.26 1998

PLAN: TF 543062 323208	MRS SALLY WALTHAM BA(Hons) FCIH Director of Housing & Planning Services Housing & planning Services Department Council Offices, Priory Road. Spalding. Lincs. PE11 2XE.	↑ N
SCALE: 1:2500		
DATE: 20 November 1998		

Trees Specified Individually
(encircled in black on the map)

No. on Map	Description	Situation
T1	Sycamore (Acer pseudoplatanus)	On the north western boundary of the entrance driveway to the property known as 46 Market Street, Long Sutton.

Trees Specified by Reference to an Area
(within a dotted black line on the map)

No. on Map	Description	Situation
	None	

Groups of Trees
(within a broken line on the map)

No. on Map	Description	Situation
G1	1 Ash (Fraxinus excelsior) 3 Sycamores	In the rear garden of the property known as 46 Market Street, Long Sutton running from the north eastern corner along the south eastern boundary for a distance of approximately 43 metres.

Woodlands
(within a continuous black line on the map)

No. on Map	Description	Situation
	None	