


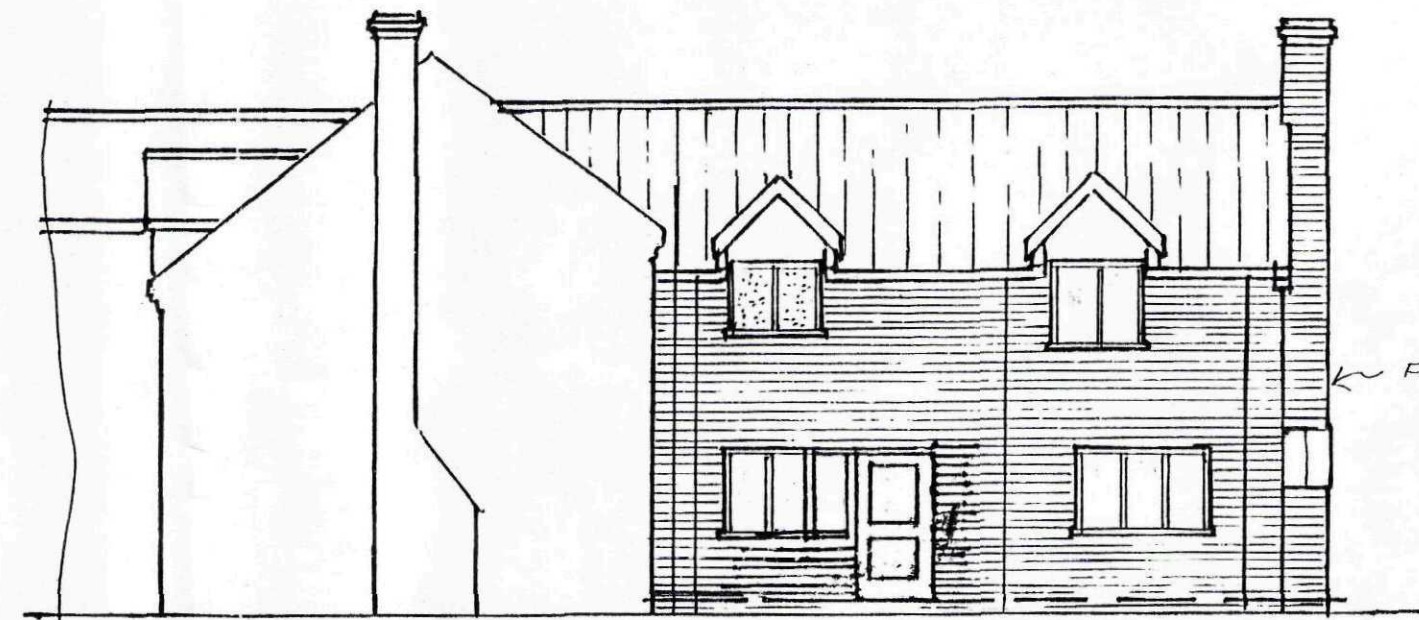

REAR




SIDE




SIDE



FRONT

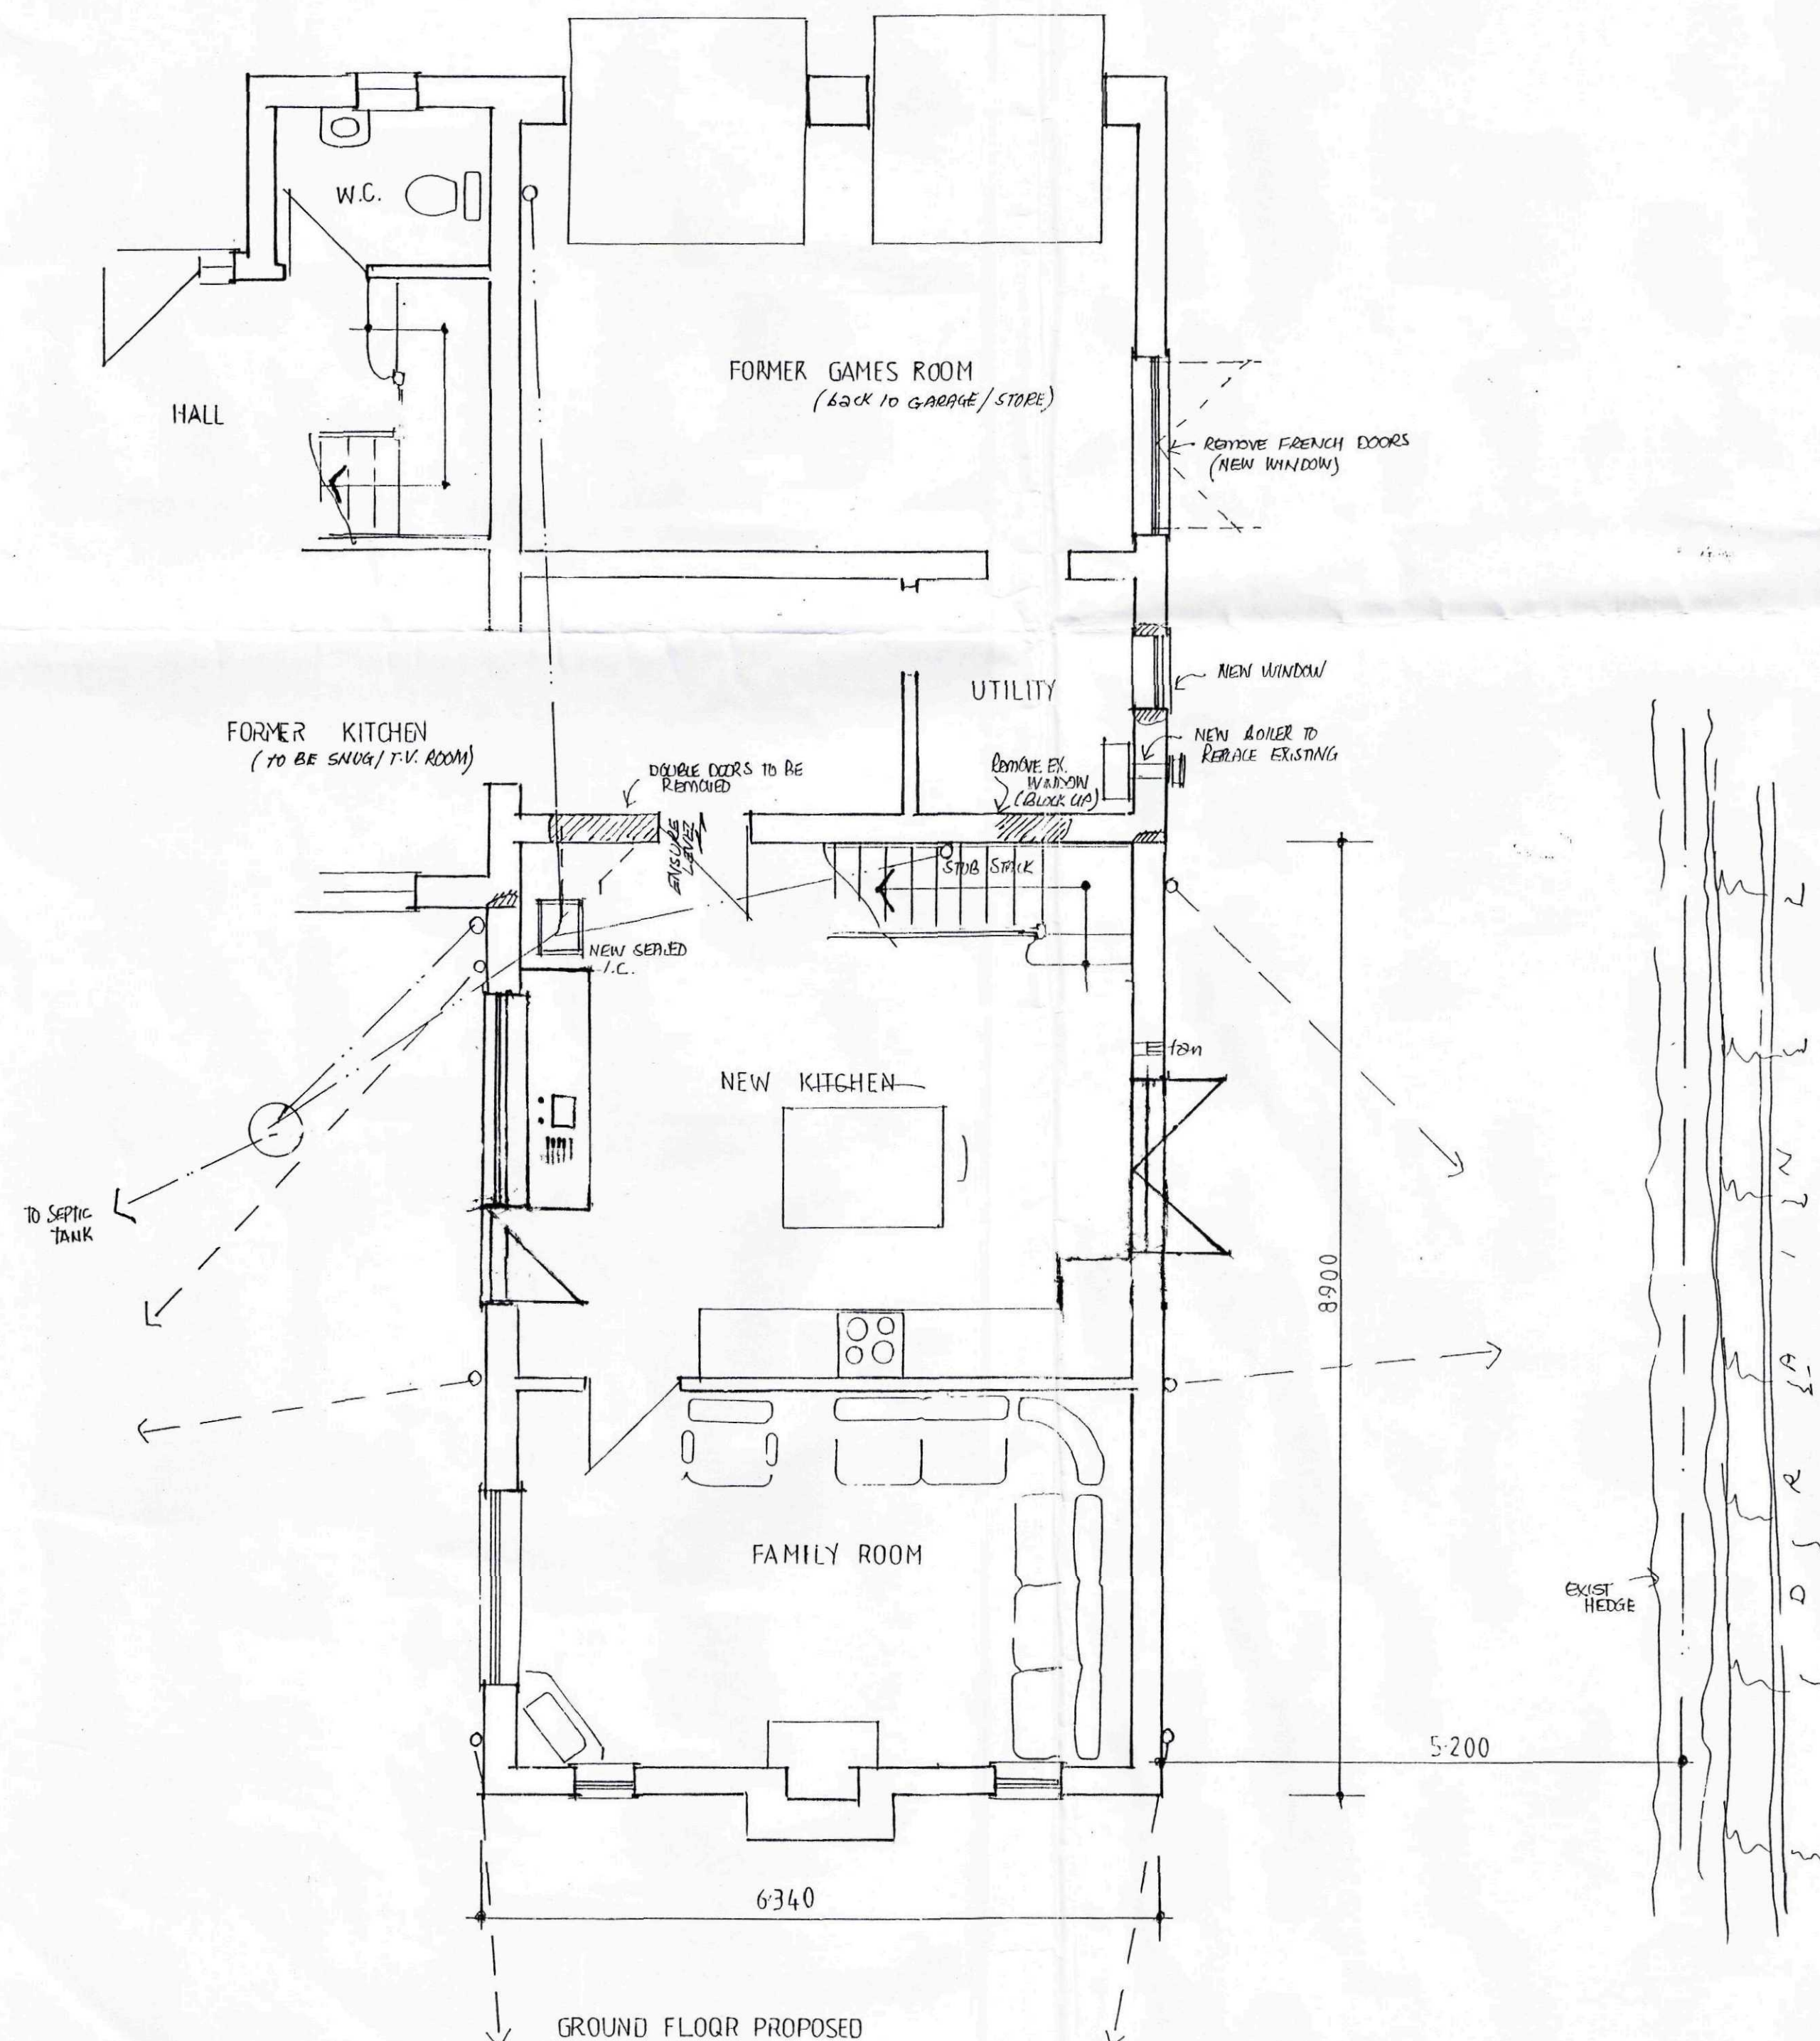

GROUND FLOOR PROPOSED

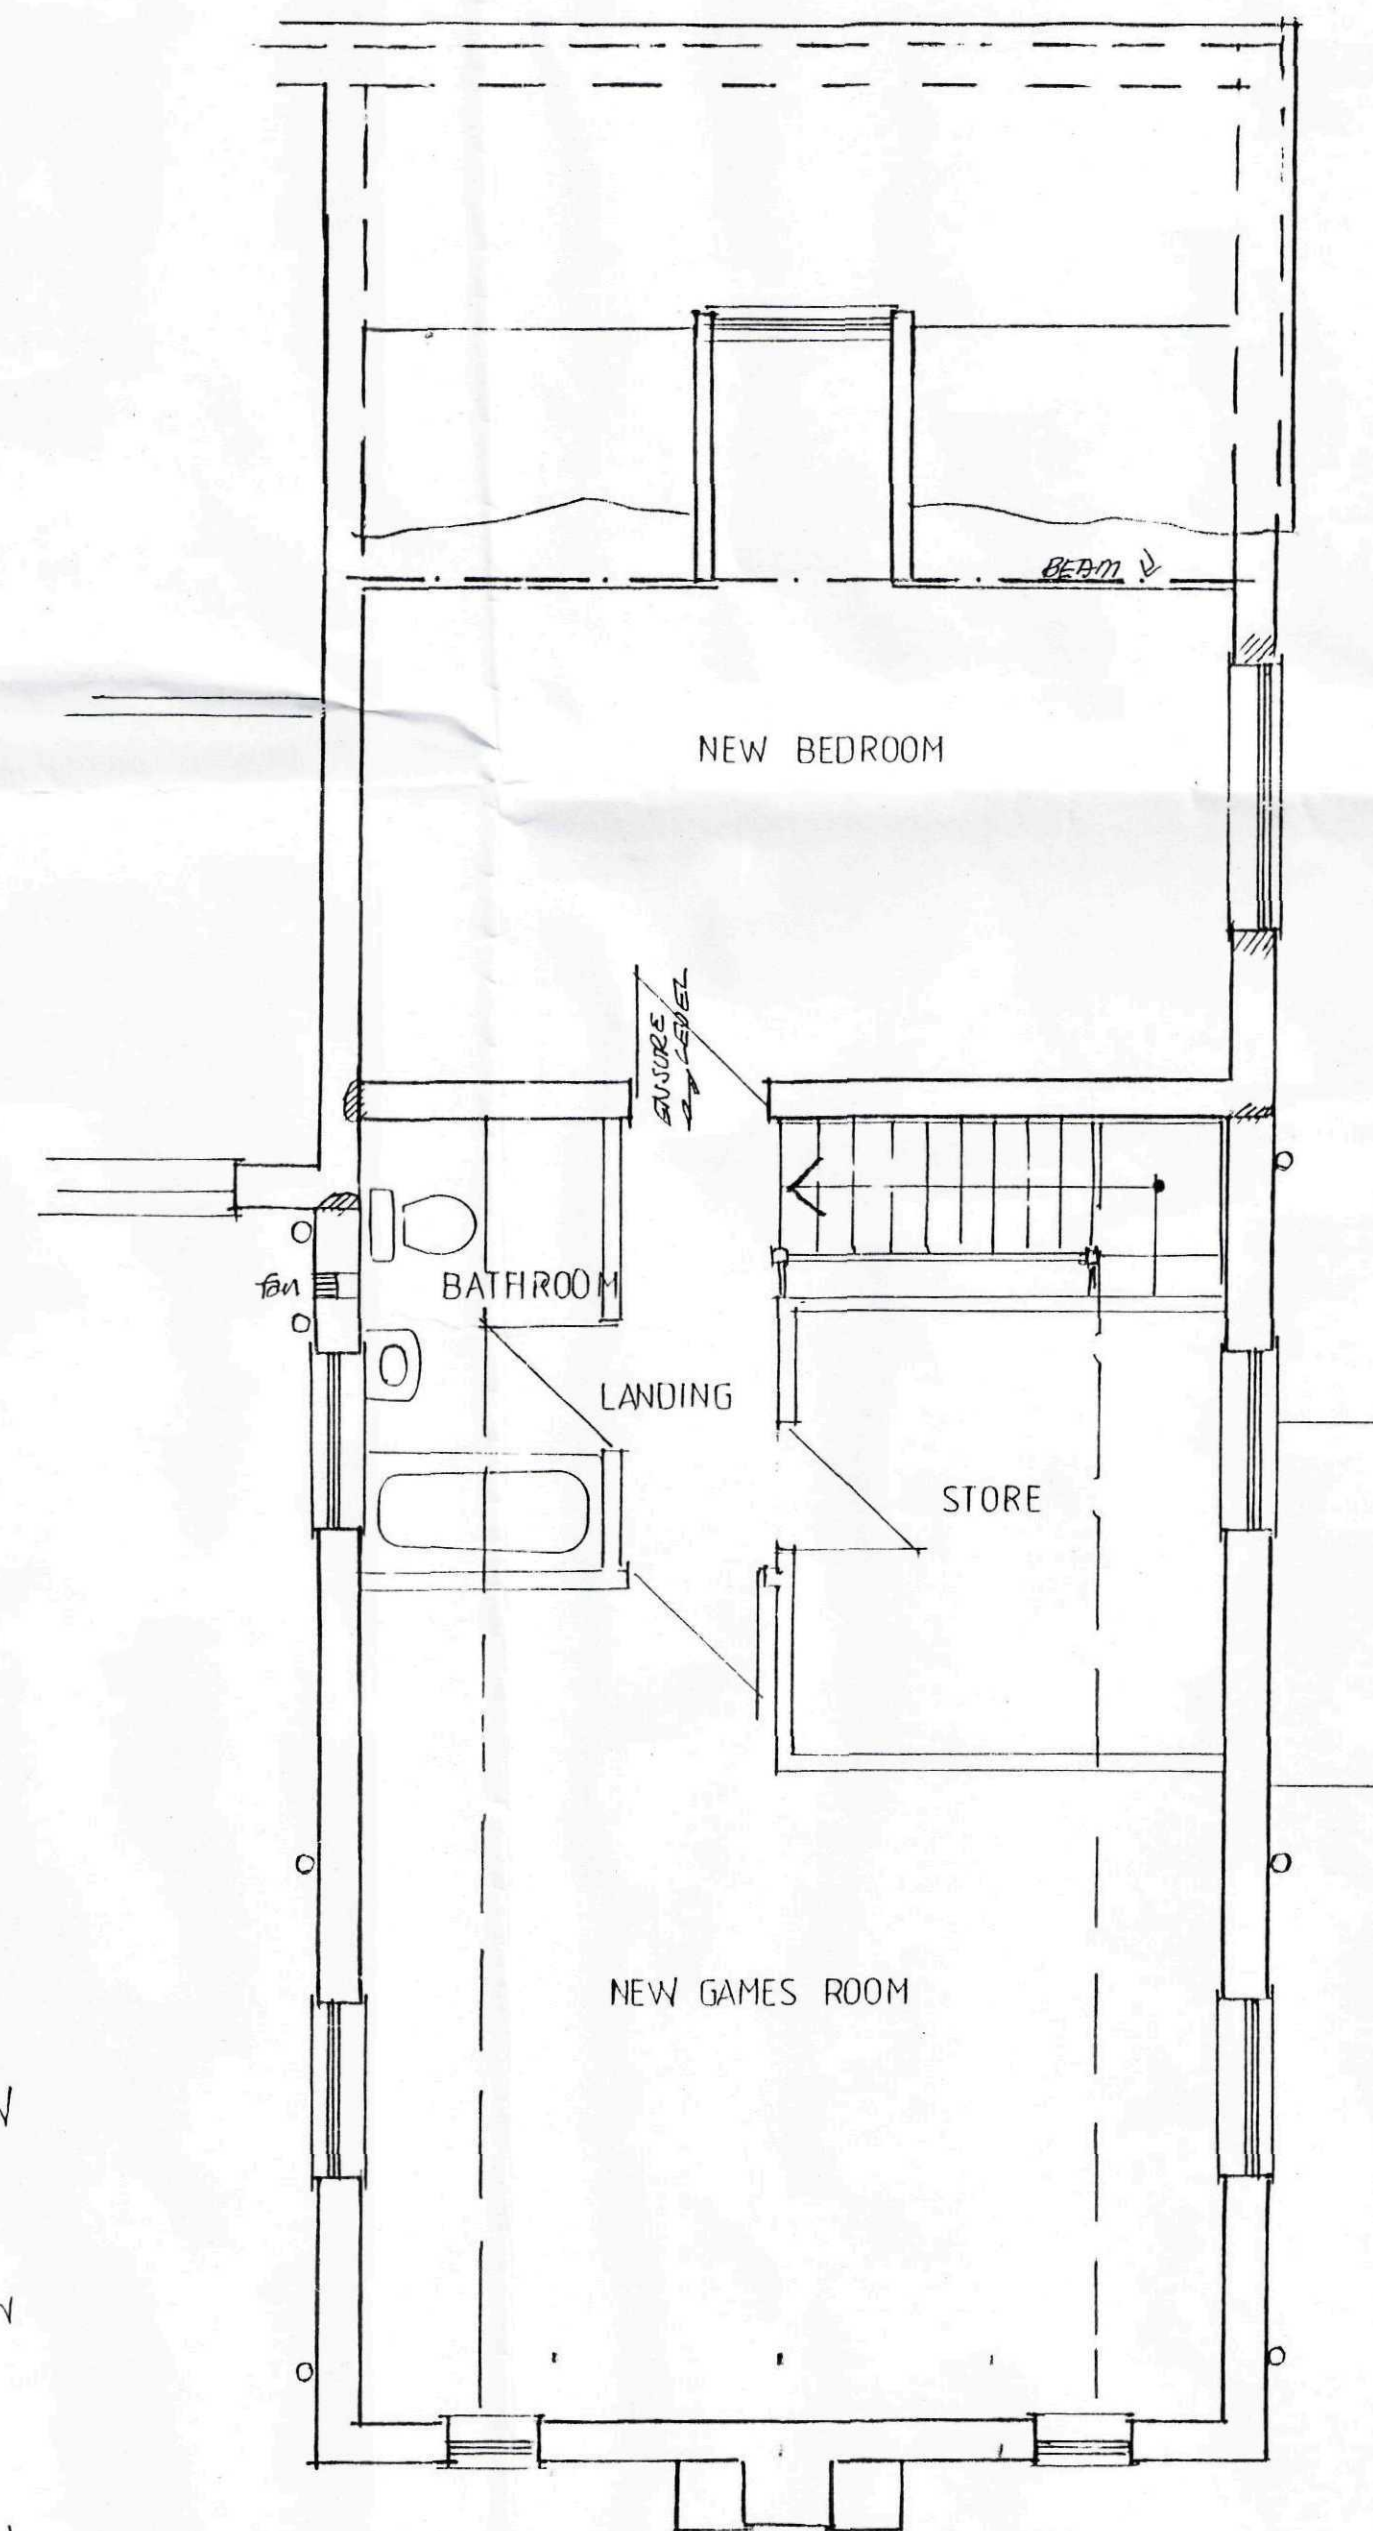

FIRST FLOOR PROPOSED



project: PROPOSED TWO STOREY EXTENSION

clients: Mr & Mrs C.J. Bliss.

scales: 1:50, 1:100.

date: Mar, 2009.

