




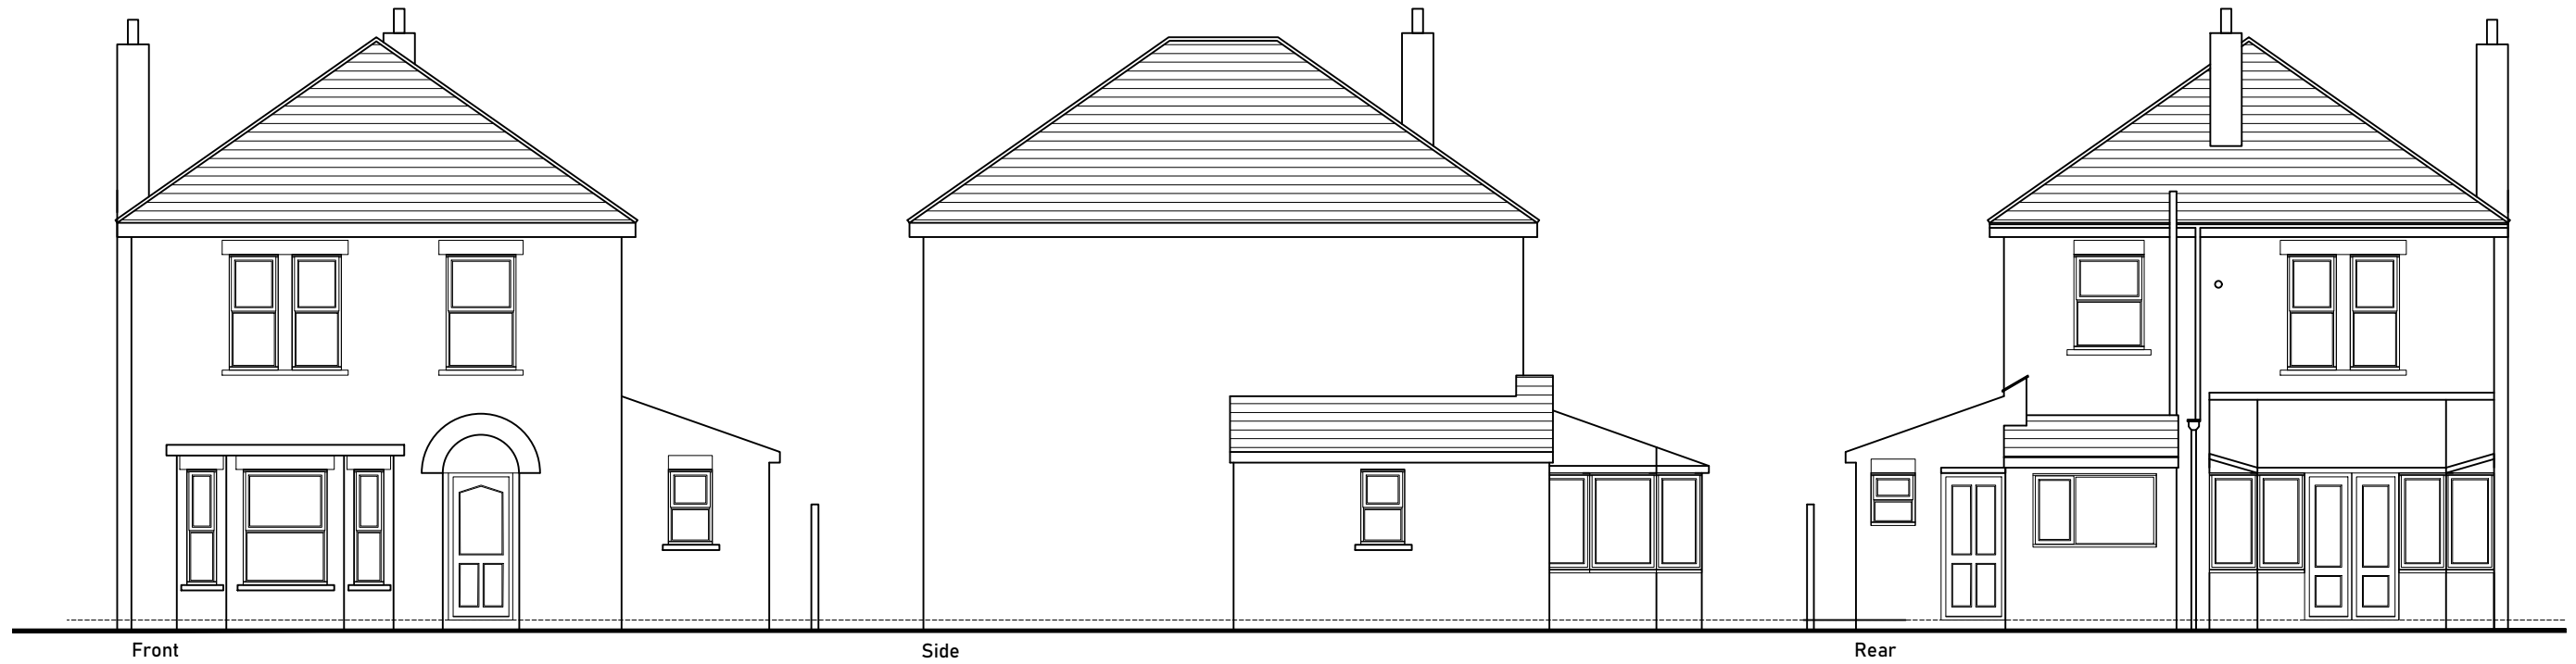

Existing Elevations

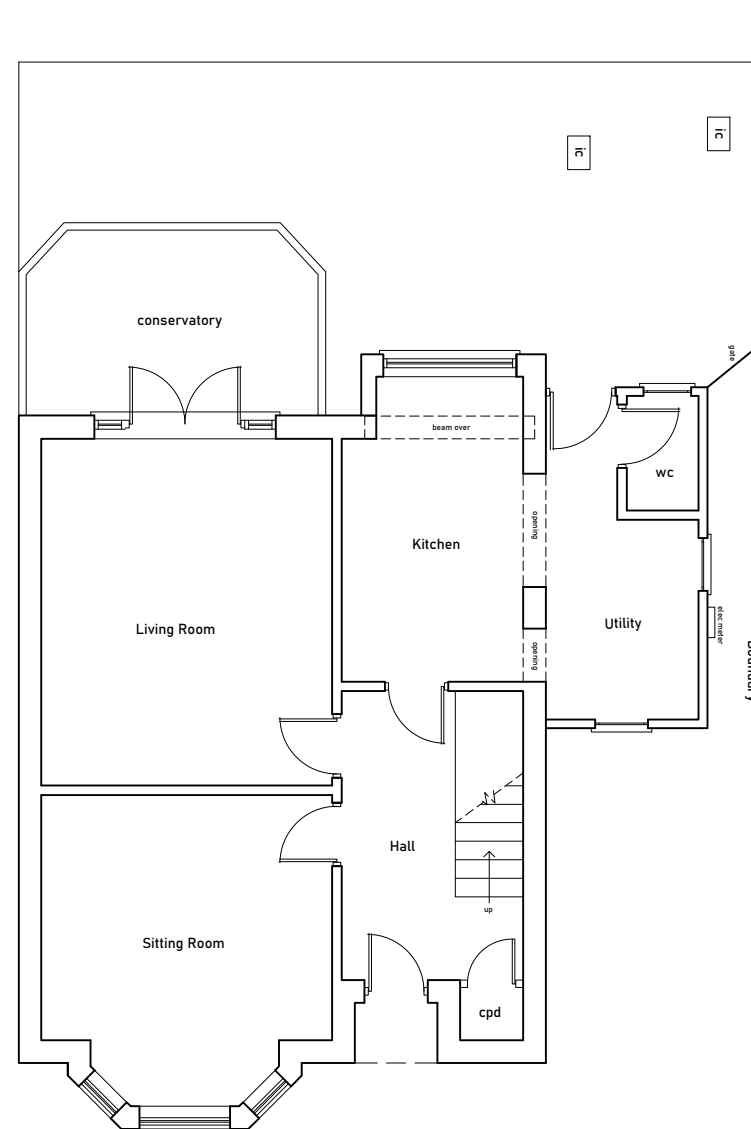

Existing Ground Floor Plan

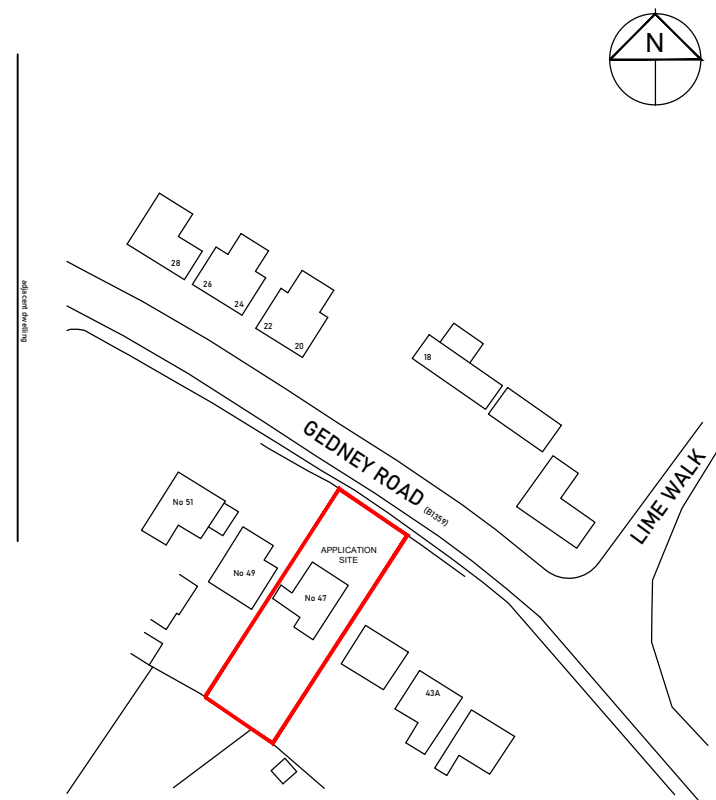

Location Plan



A - Location plan updated 6.9.23

Proposed Single Storey Extensions
47 Gedney Road, Long Sutton, Lincs.

For: Mr J Roffe & Miss M Thomas

Existing Plan & Elevations

July 2023 1:100 @A3

Planning Drawing

JR-PD-01 A