


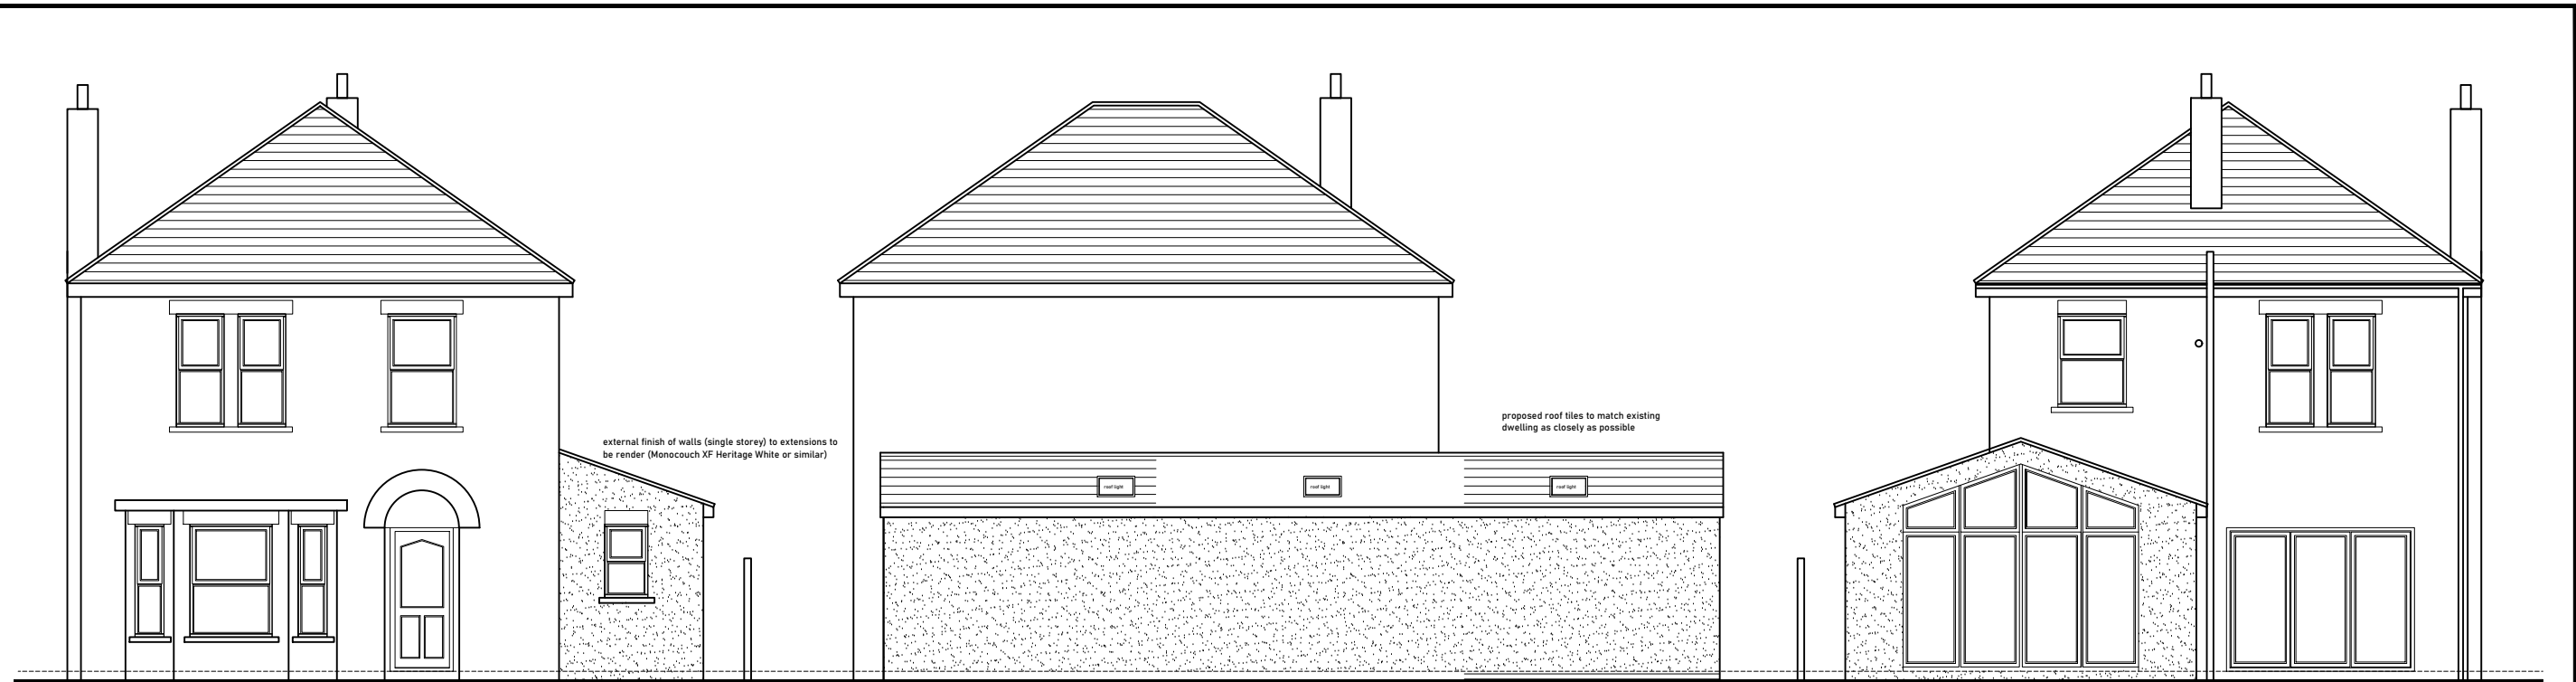


Front


Side

Rear

Proposed Elevations

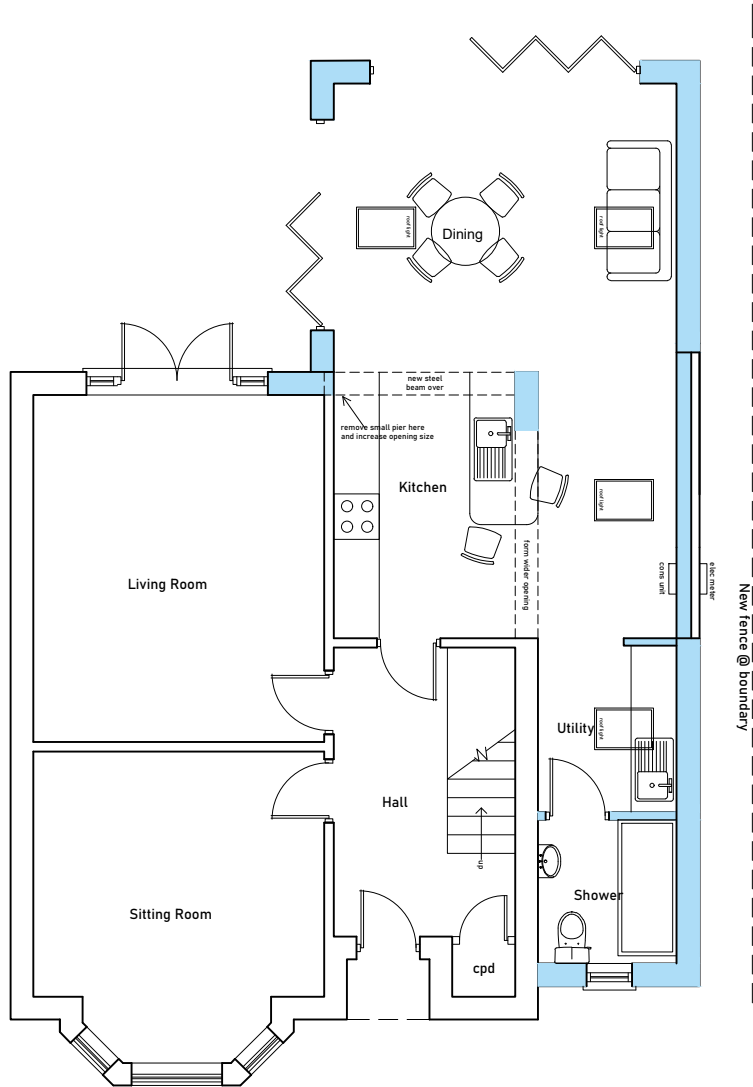

Proposed Ground Floor Plan

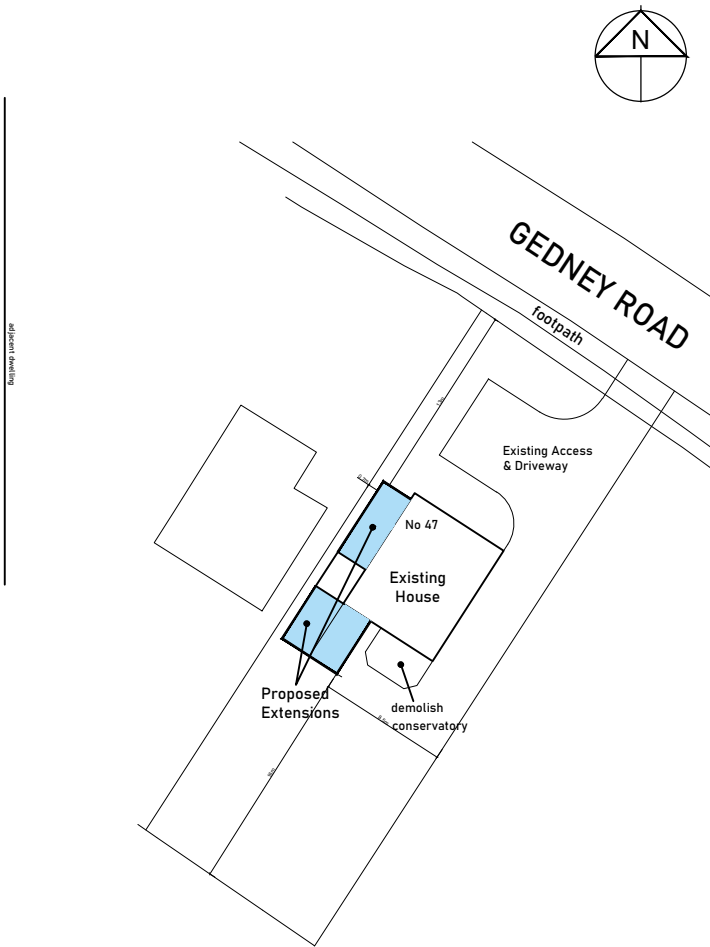

Block Plan



Side

A - Block plan updated 6.9.23

Proposed Single Storey Extensions
47 Gedney Road, Long Sutton, Lincs.

For: Mr J Roffe & Miss M Thomas

Proposed Plan & Elevations

Sep 2023

1:100 & 1:500 @A3

Planning Drawing

JR-PD-02 A