
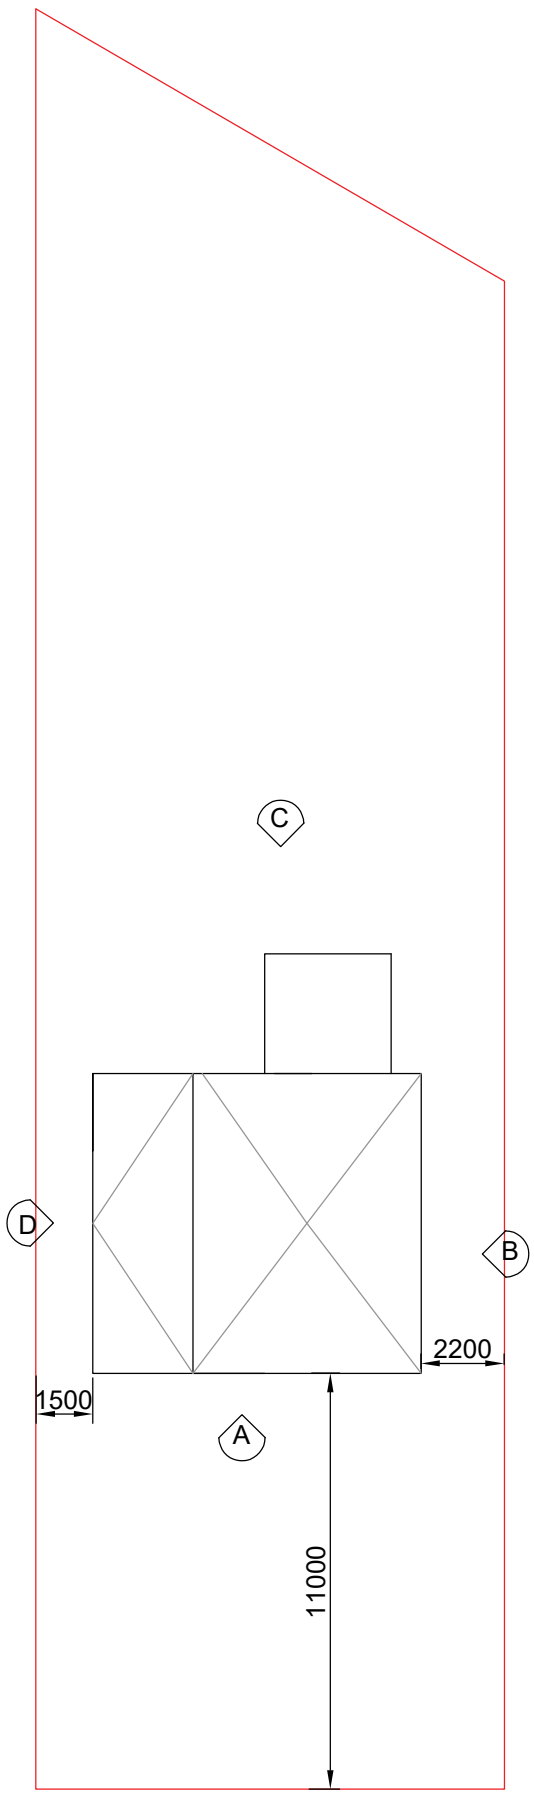


EXISTING GROUND FLOOR

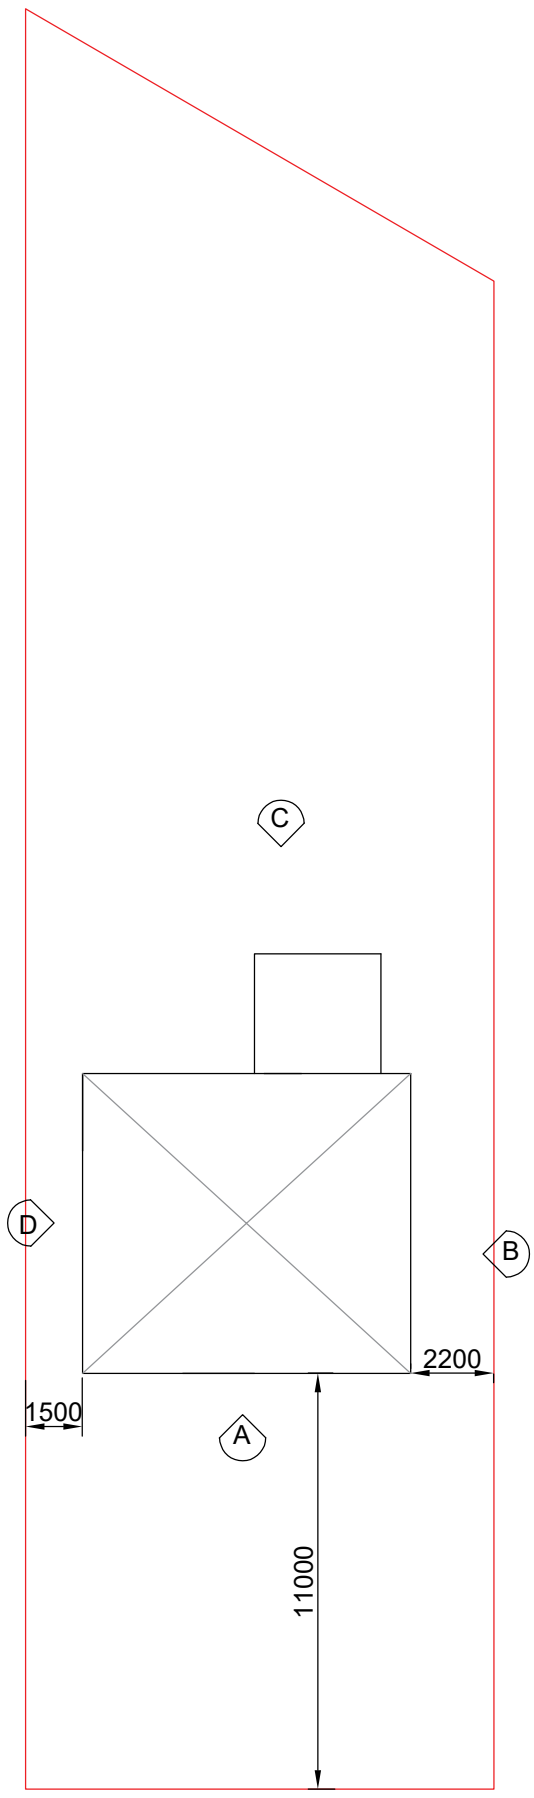

PROPOSED FIRST FLOOR

ORIGINAL	06/11/23	AK	PLANNING	
issue	date	drawn	notes	check

PROJECT

65 ROMAN BANK
LONG SUTTON
PE12 9LB

DRAWING

EXISTING/PROPOSED
BOUNDARY DRAWING

SCALE	JOB
1:200 &A3	SCOU

NUMBER	
AK- 000	A