
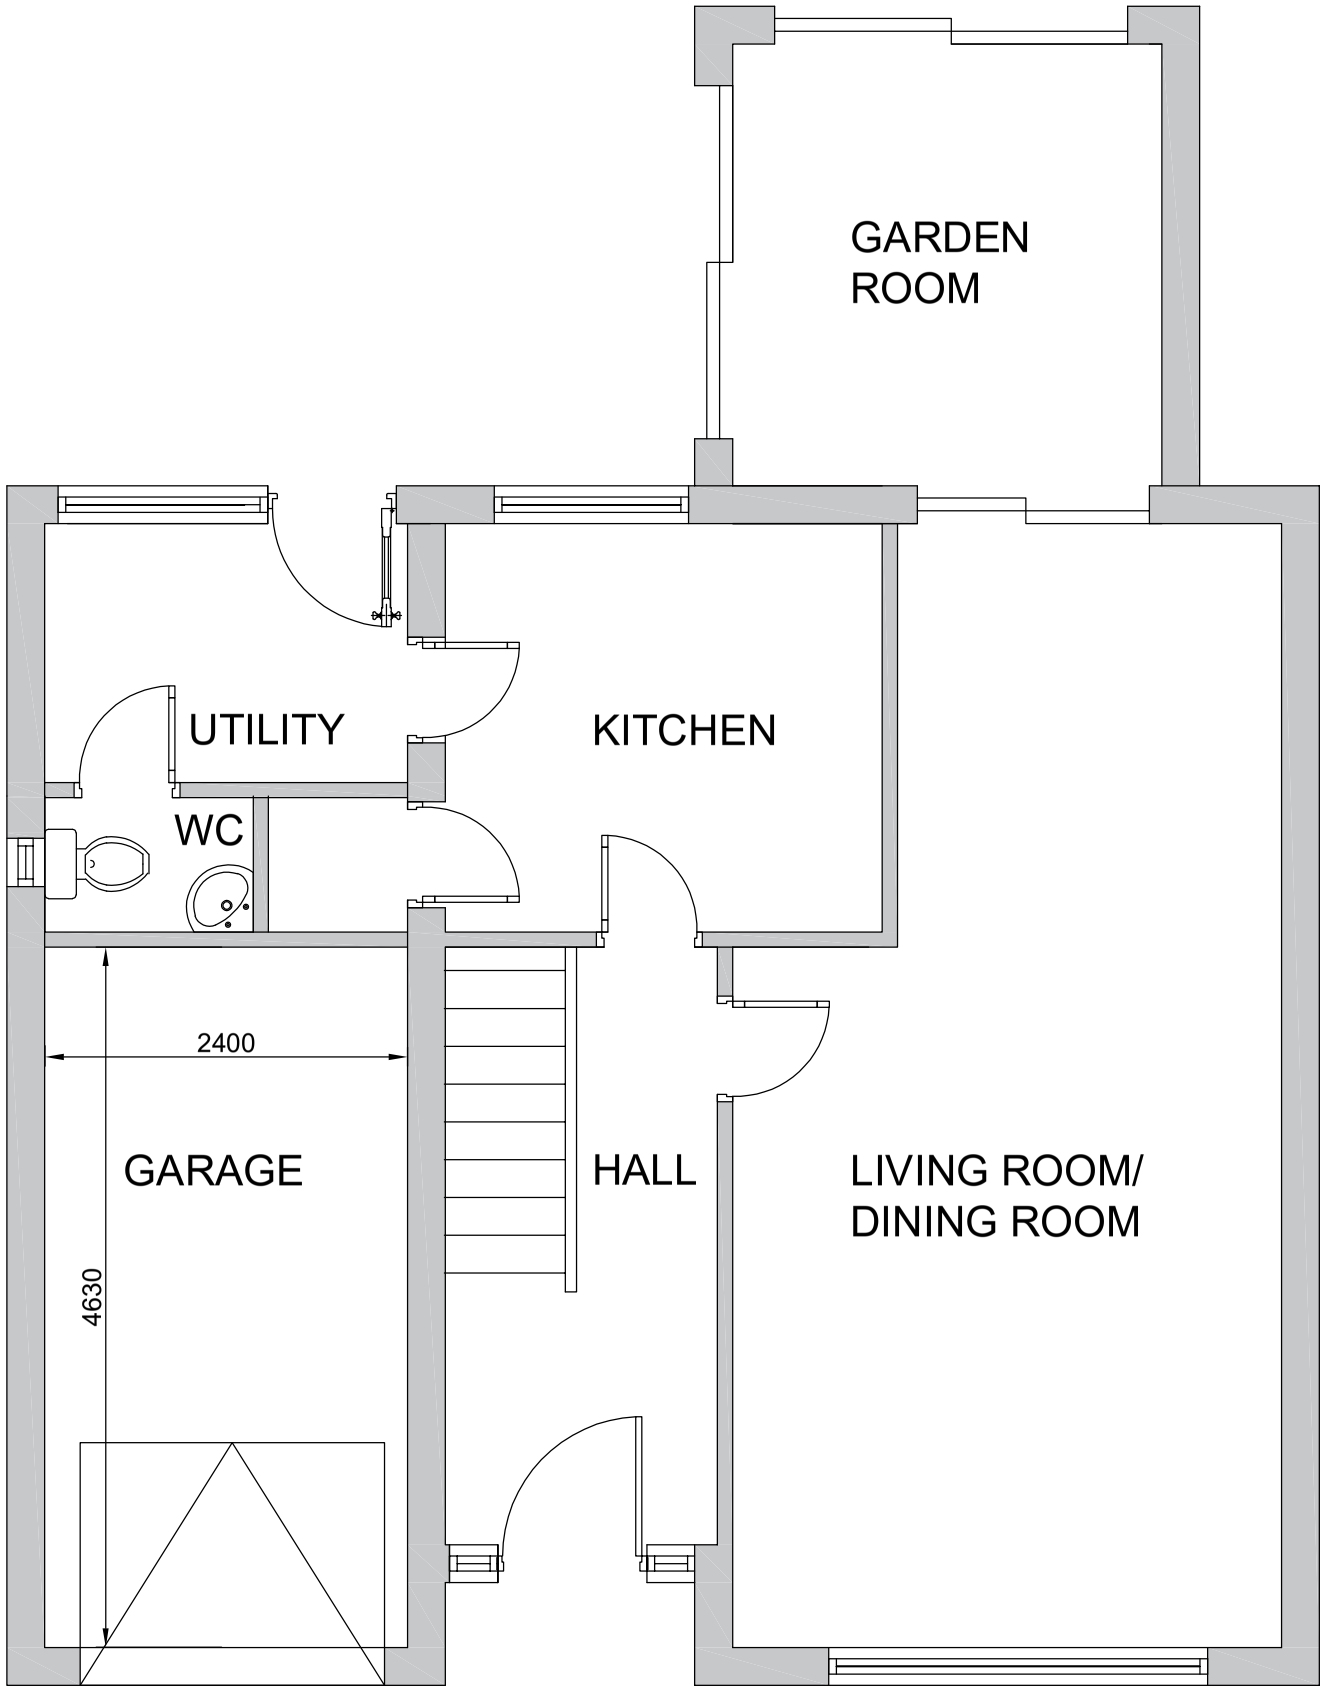


EXISTING GROUND FLOOR

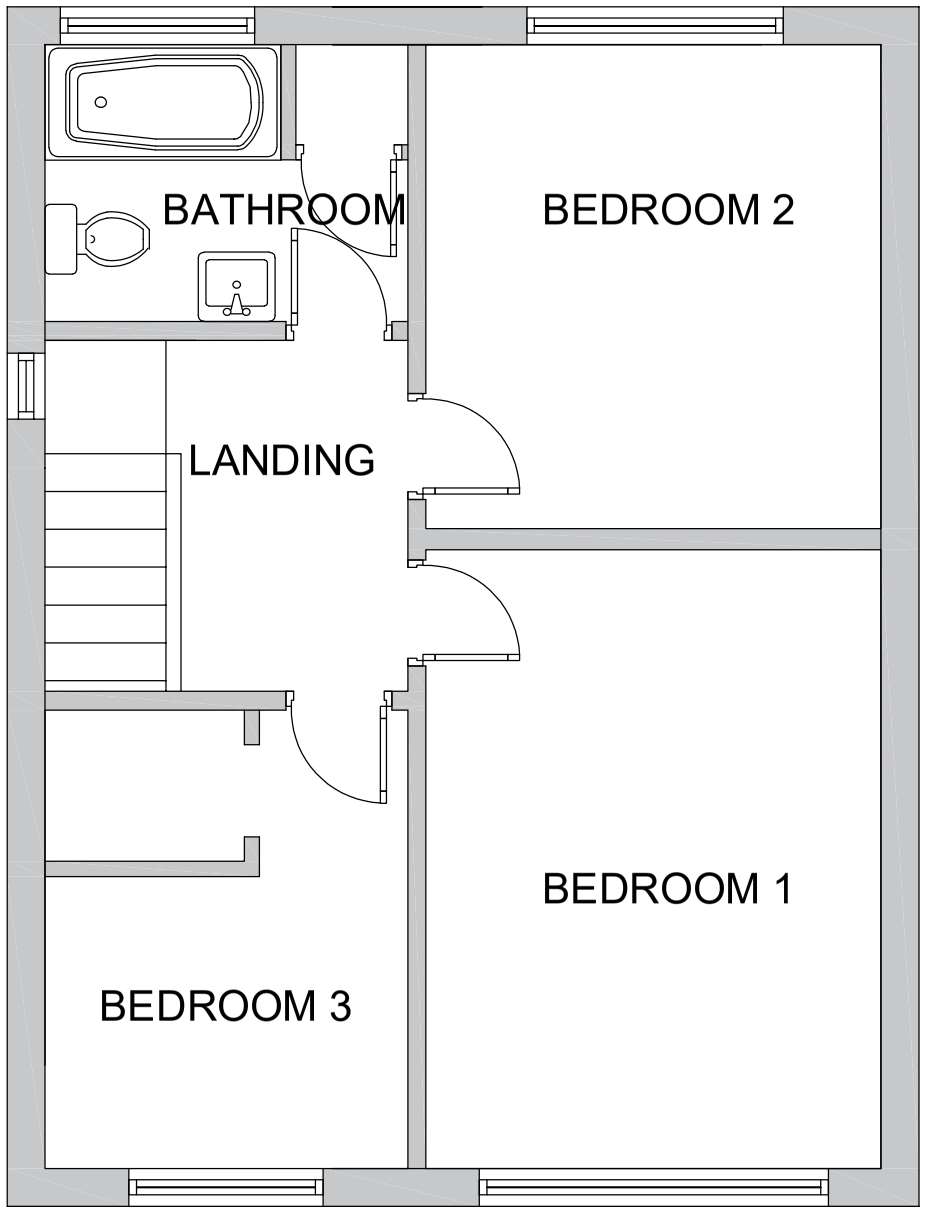

EXISTING FIRST FLOOR

ORIGINAL	06/11/22	AK	PLANNING	
issue	date	drawn	notes	check

PROJECT

65 ROMAN BANK
LONG SUTTON
PE12 9LB

DRAWING

EXISTING FLOOR PLAN
GROUND & FIRST

SCALE

1:50 &A3

JOB

SCOU

NUMBER

AK- 01

A