



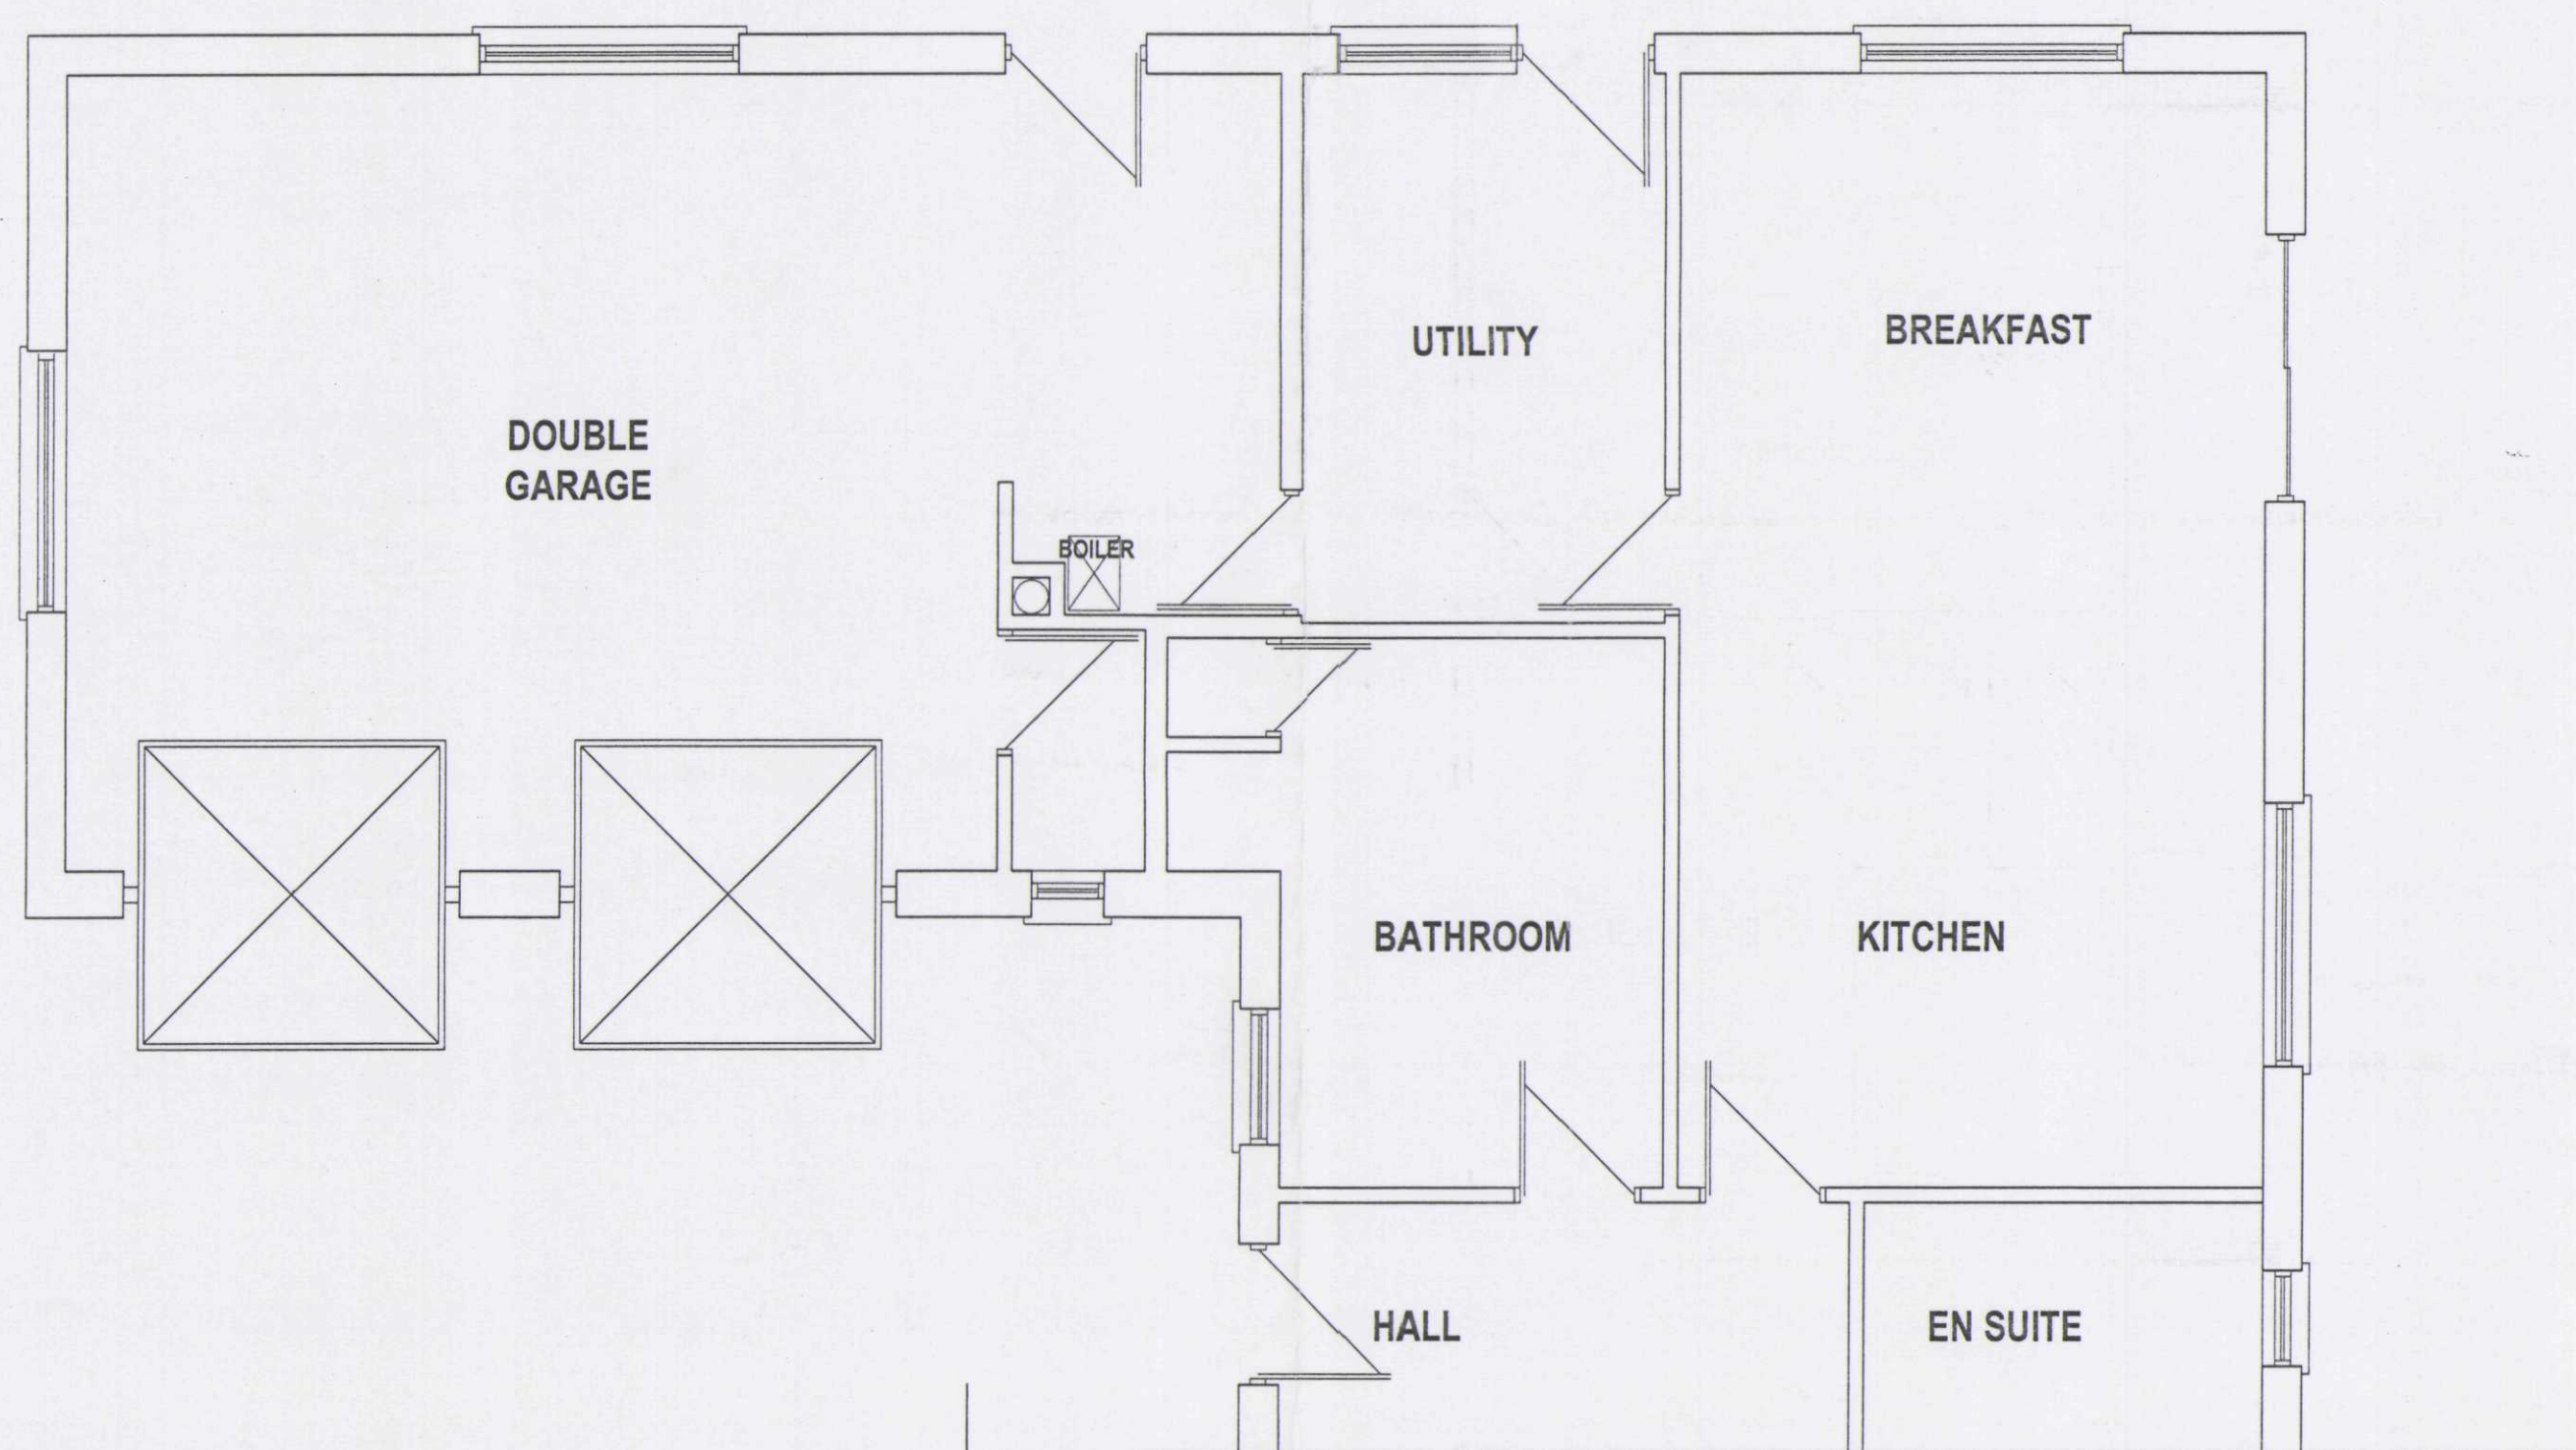


FLOOR LAYOUT - EXISTING


HIGH LEVEL OBSCURE GLAZED WINDOWS TO THIS ELEVATION

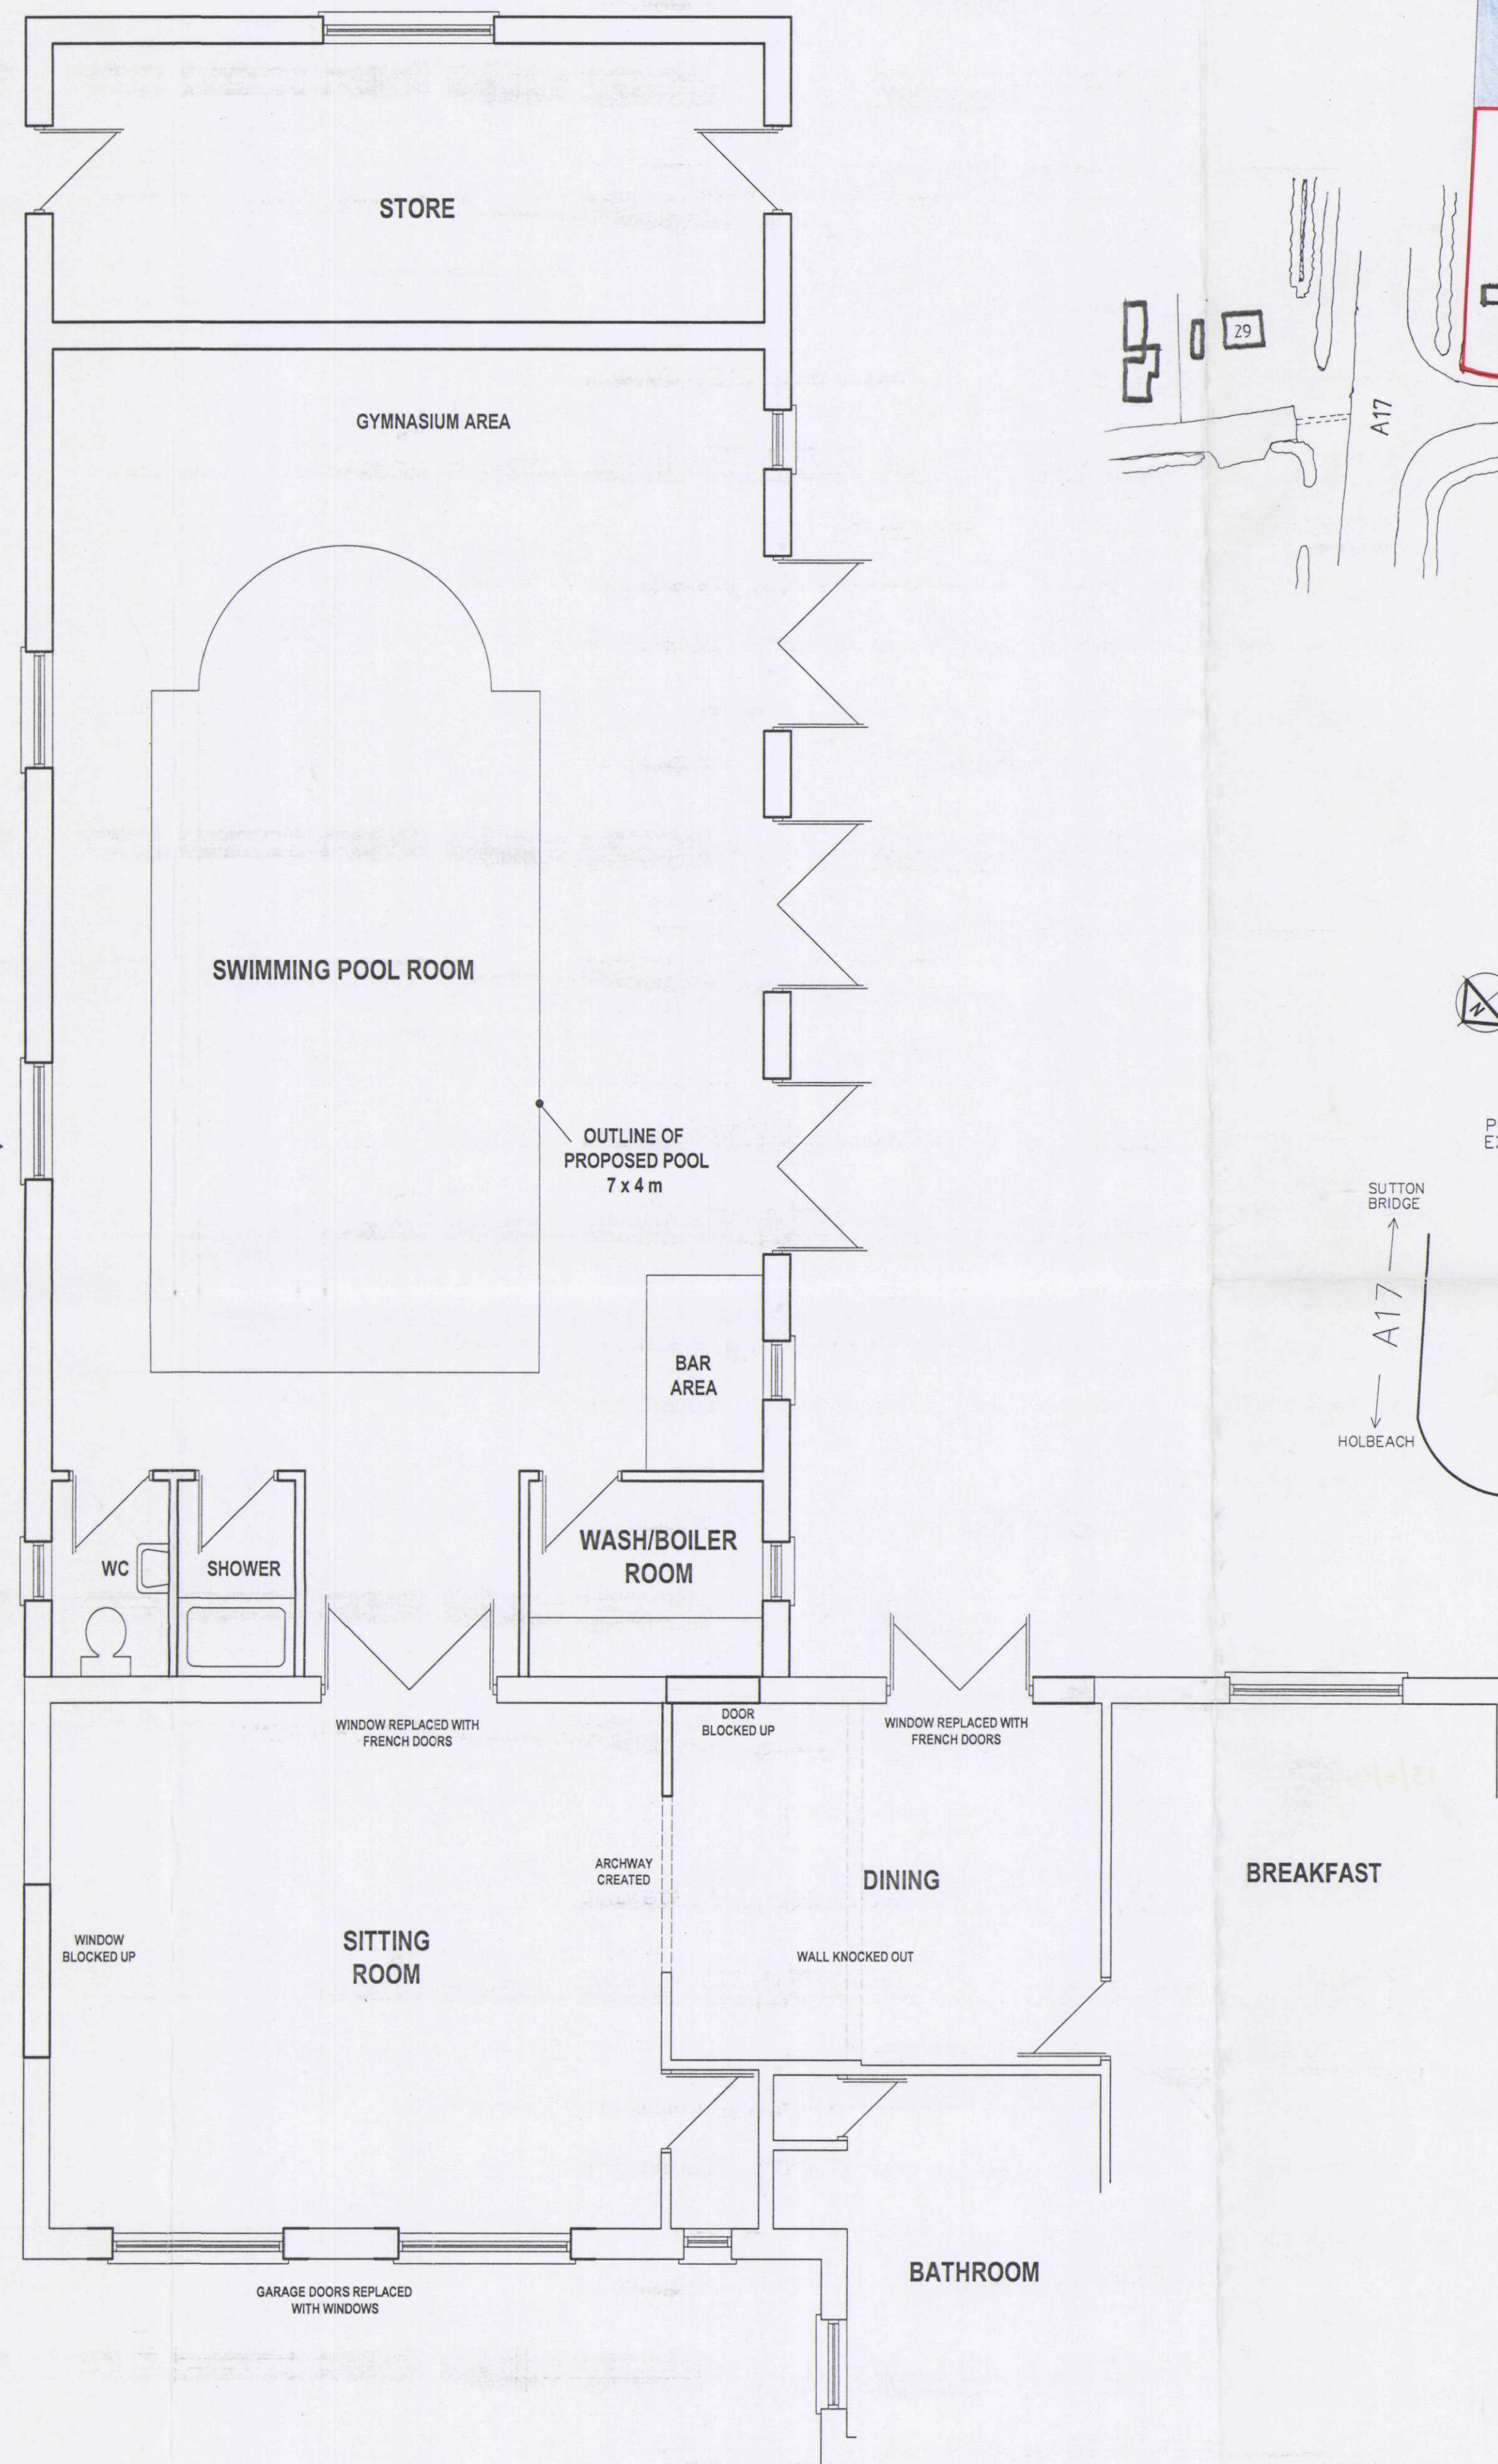

FLOOR LAYOUT - PROPOSED

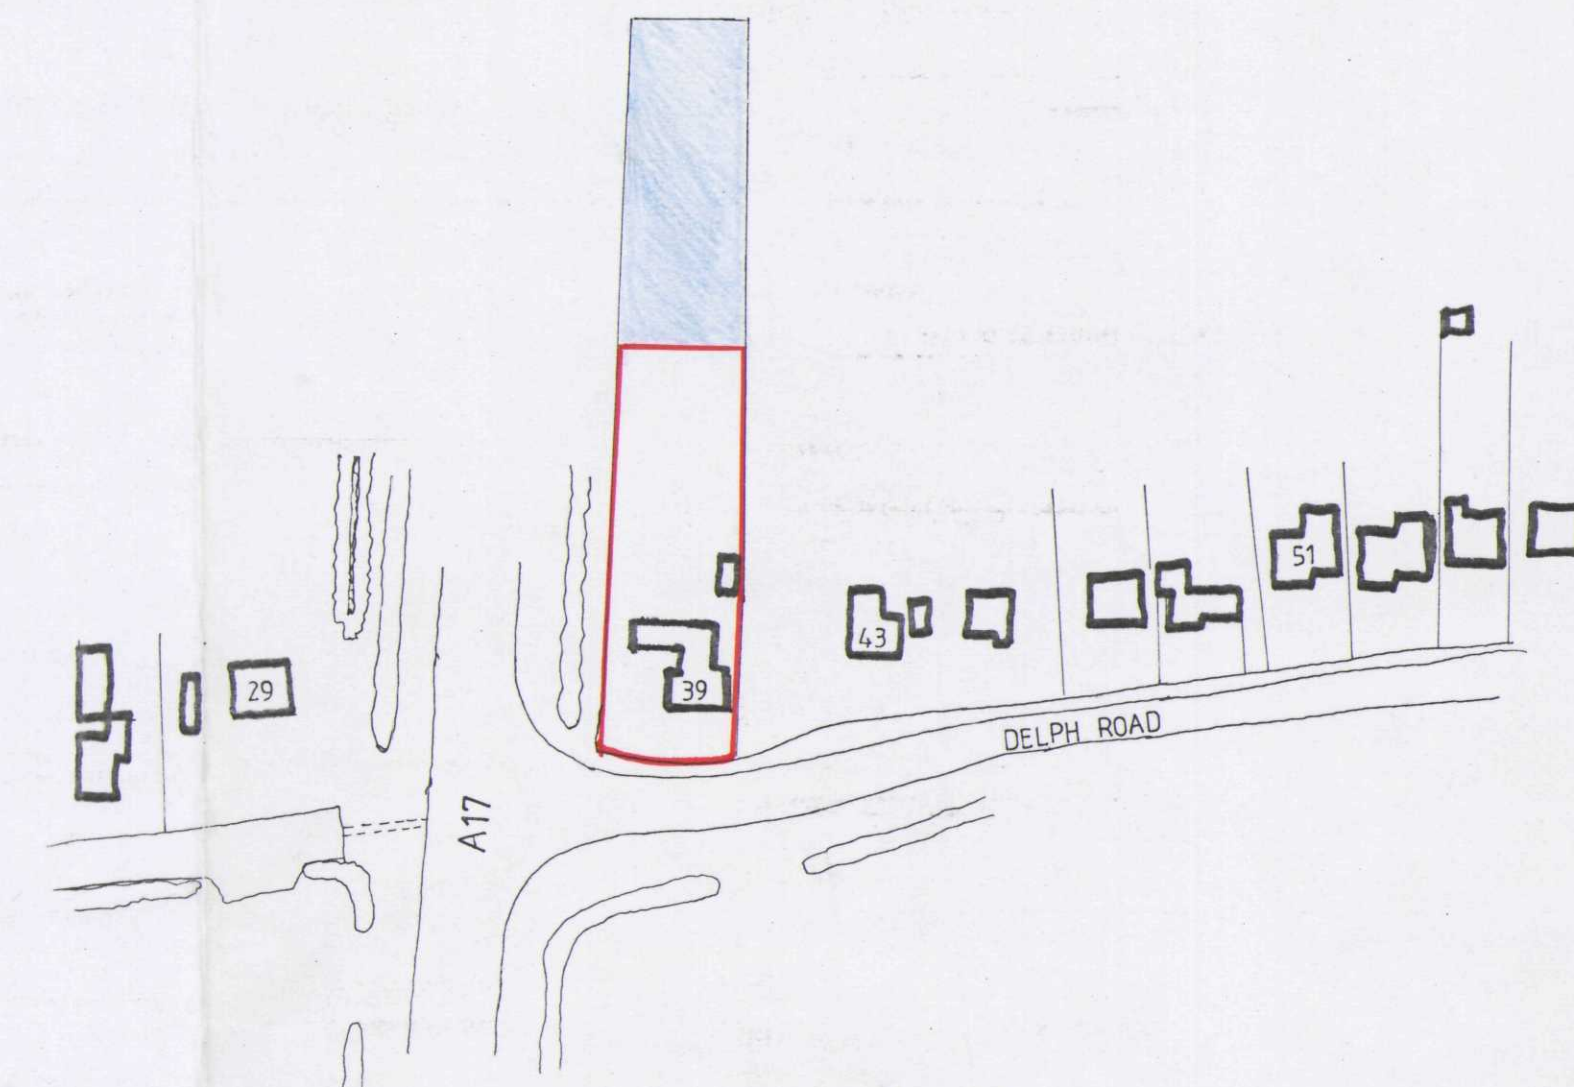

LOCATION PLAN
1:1250 approx.

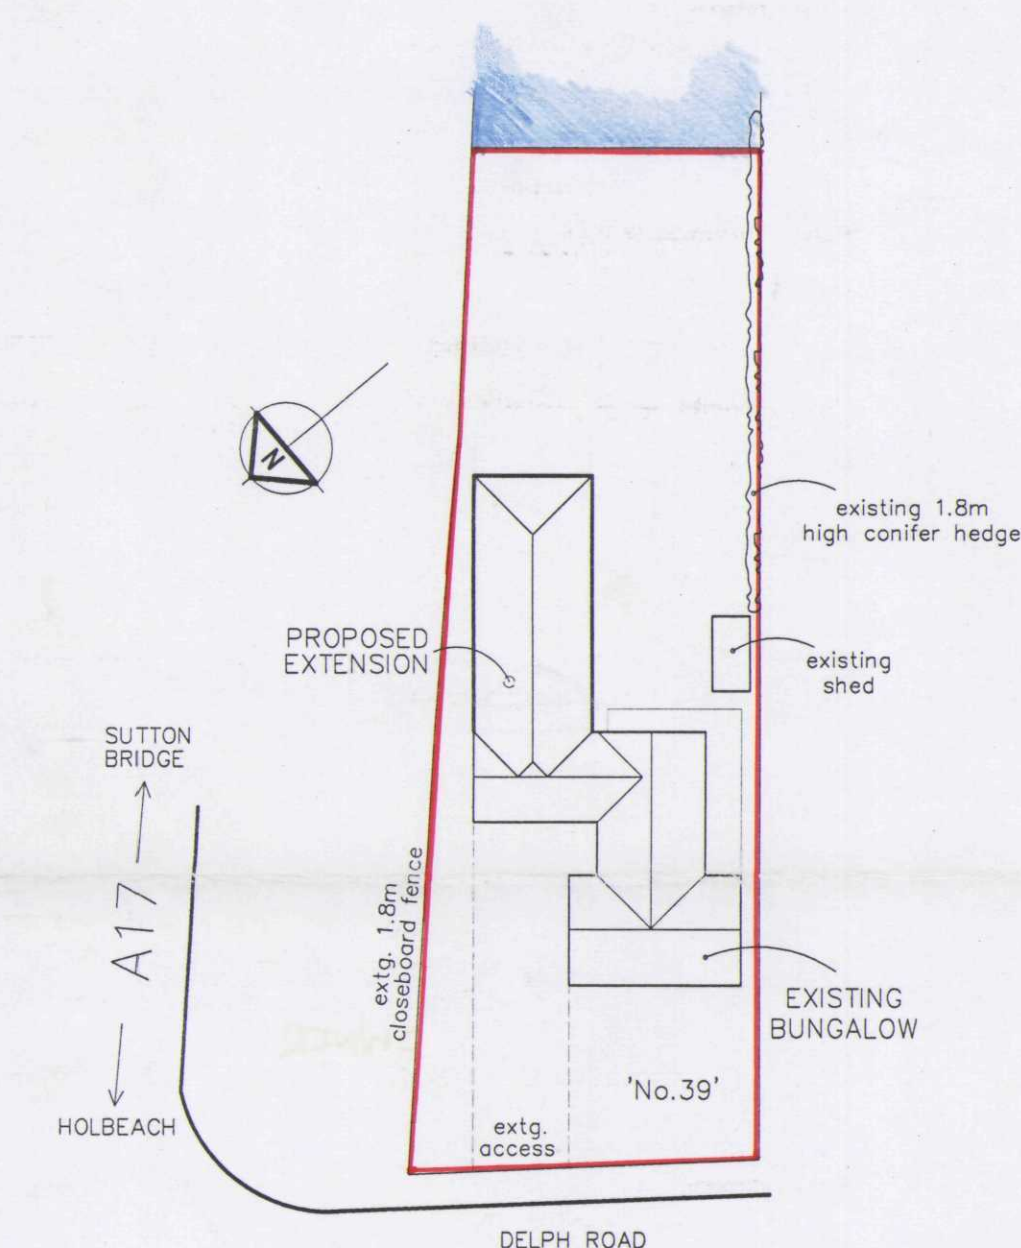

BLOCK PLAN
1:500 approx.

SHDC
Planning & Development
16 JUN 2004
Ref: 0799/04

REV.	DATE

**DETERMINED
PLAN**

PROJECT
**PROPOSED EXTENSION TO BUNGALOW
39 DELPH ROAD
LONG SUTTON
SPALDING
Lincs
FOR MR S. CHURCHILL**

DRAWING
**SKETCH SCHEME
FLOOR LAYOUTS**

DRAWN
DATE
05/04

SCALE
1:50 / 1:500 / 1:1250
DRG. No.
04/1/F