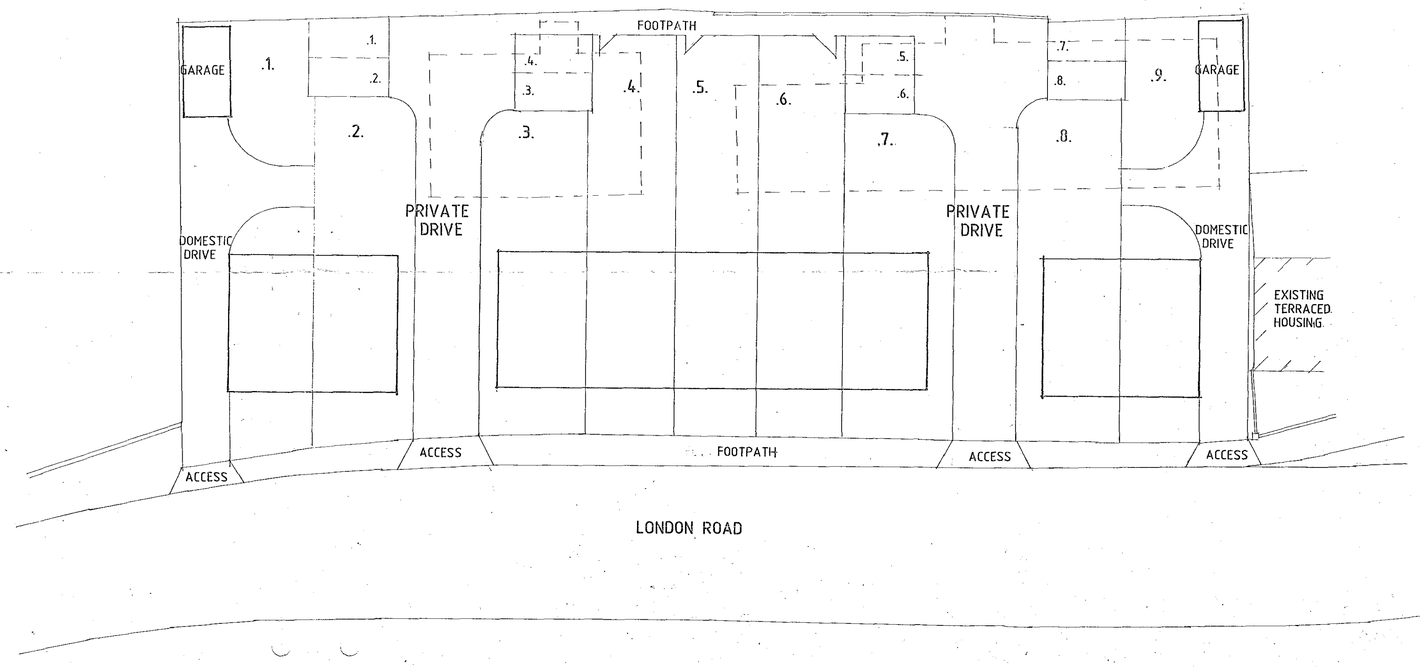



# SITE PLAN

**Plots 1 & 2**

A pair of semi-detached 2 ½ storey houses.

**Plots 3-7**

5 no. terraced 2 ½ storey houses.

**Plots 8 & 9**

A pair of semi-detached houses.

Status
DESIGN
CONSULTANTS IN ARCHITECTURE & PLANNING

RESIDENTIAL DEVELOPMENT.
AT 94 LONDON ROAD, LONG SUTTON FOR

MR. K. PATRICK.

SITE LAYOUT
SKETCH-2

| | |
|---|---|
| 1:200 | SD05-088/5 |
| MARCH-06 | B.GILHAM. |

2 Edinburgh Walk, Holbeach,
Spalding, Lincs. PE12 7AP
Tel: 01406 424343 Fax: 01406 490702