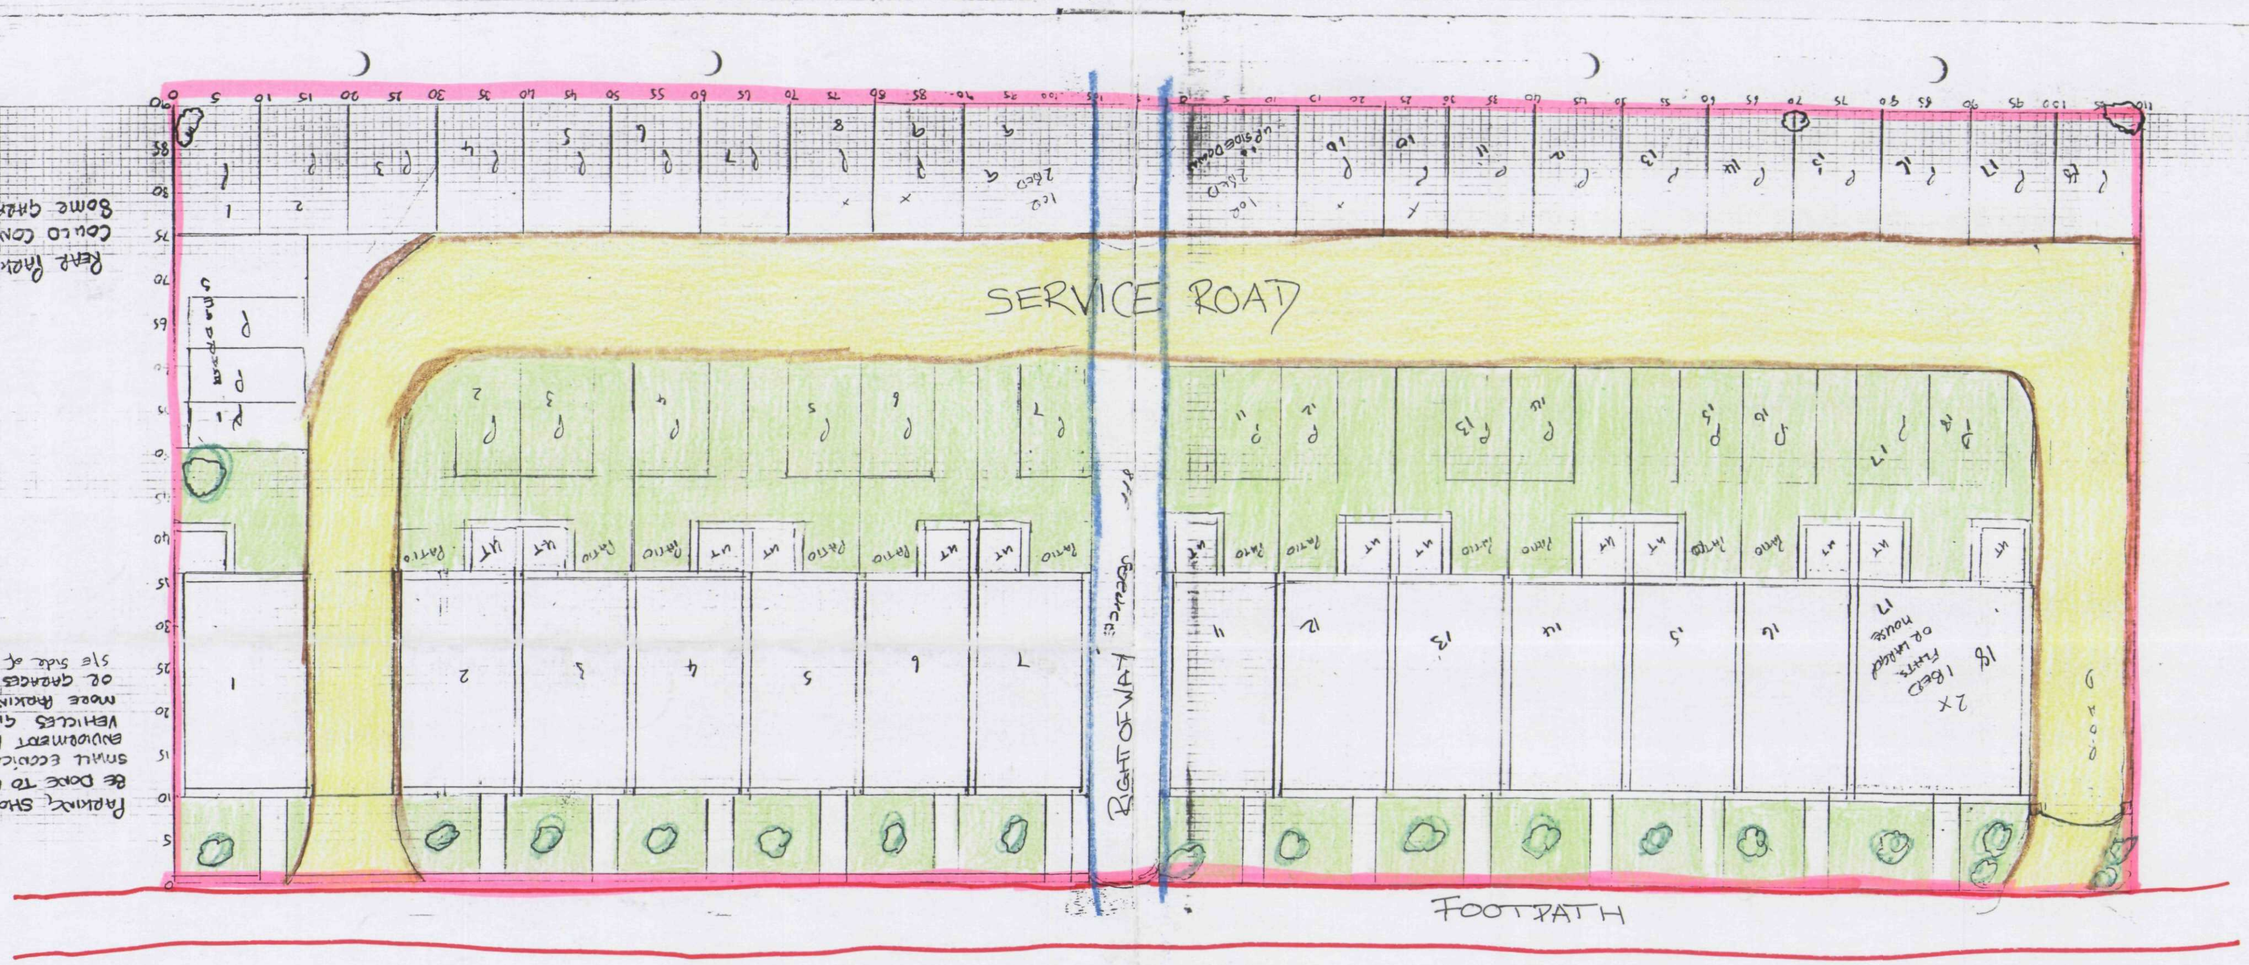

SERVICE ROAD
RIGHT OF WAY
FOOTPATH
LONDON ROAD
Parking Should be Done to Encourage small ecological Development Avoiding Vehicles Going more Parking Spaces or Garages at Rear side of site.
Rear Parking Could Consist of Some Garages

966/04