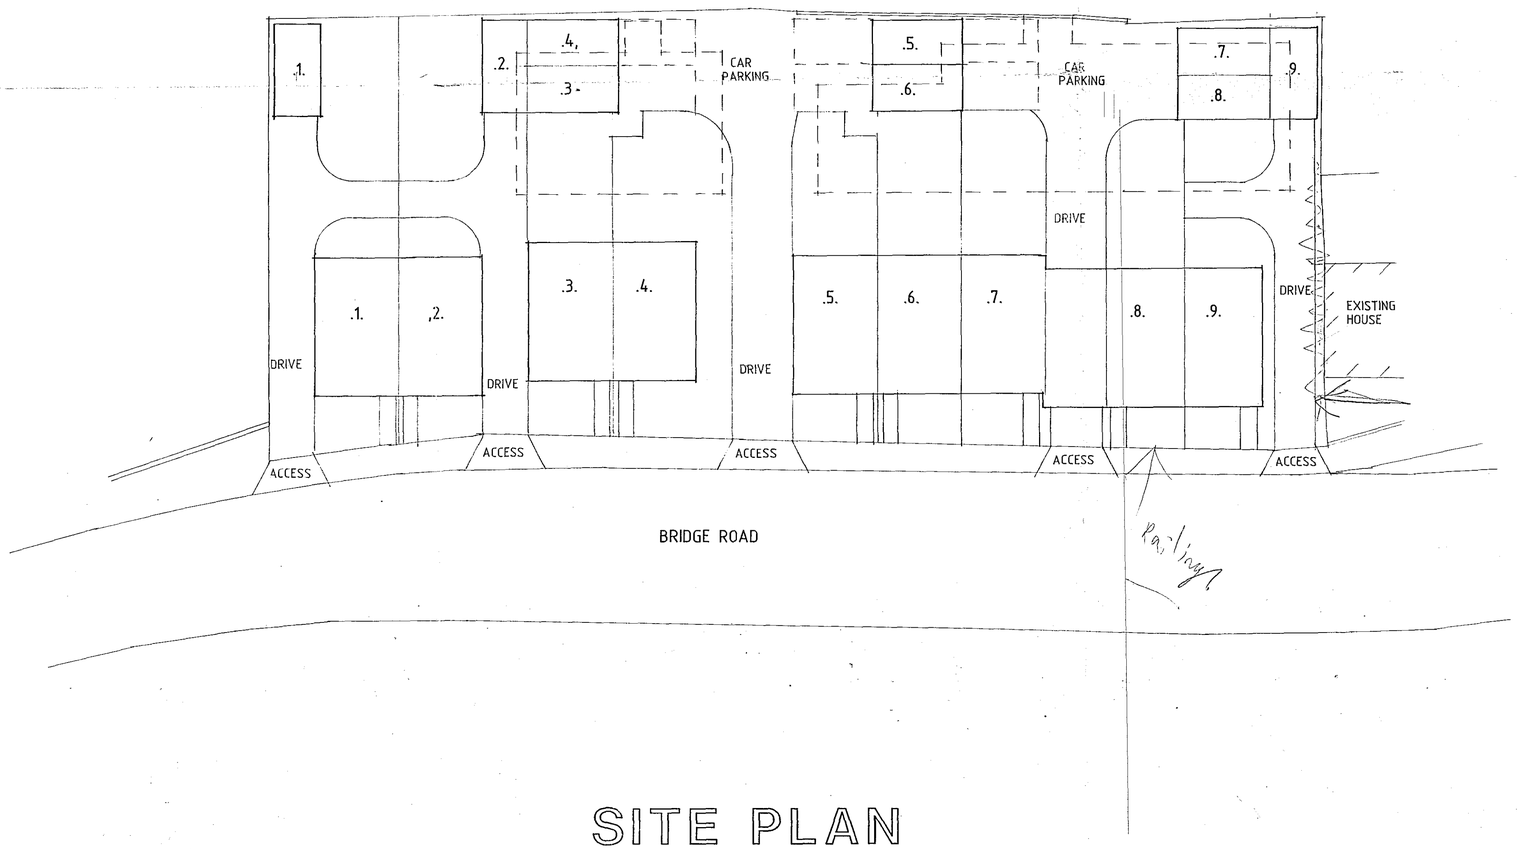


SITE PLAN

THIS DRG. TO BE READ IN CONJUNCTION WITH
SD05-088/10, SD05-088/12, SD05-088/13, SD05-088/14, SD05-088/9

Status DESIGN
CONSULTANTS IN ARCHITECTURE & PLANNING

PROPOSED RESIDENTIAL DEVELOPMENT AT. 94 LONDON ROAD, LONG SUTTON FOR

MR. K. PATRICK.

DRAFT
SITE PLAN

1:200	SD05-088/11
SEPT-06	B.GILHAM.