
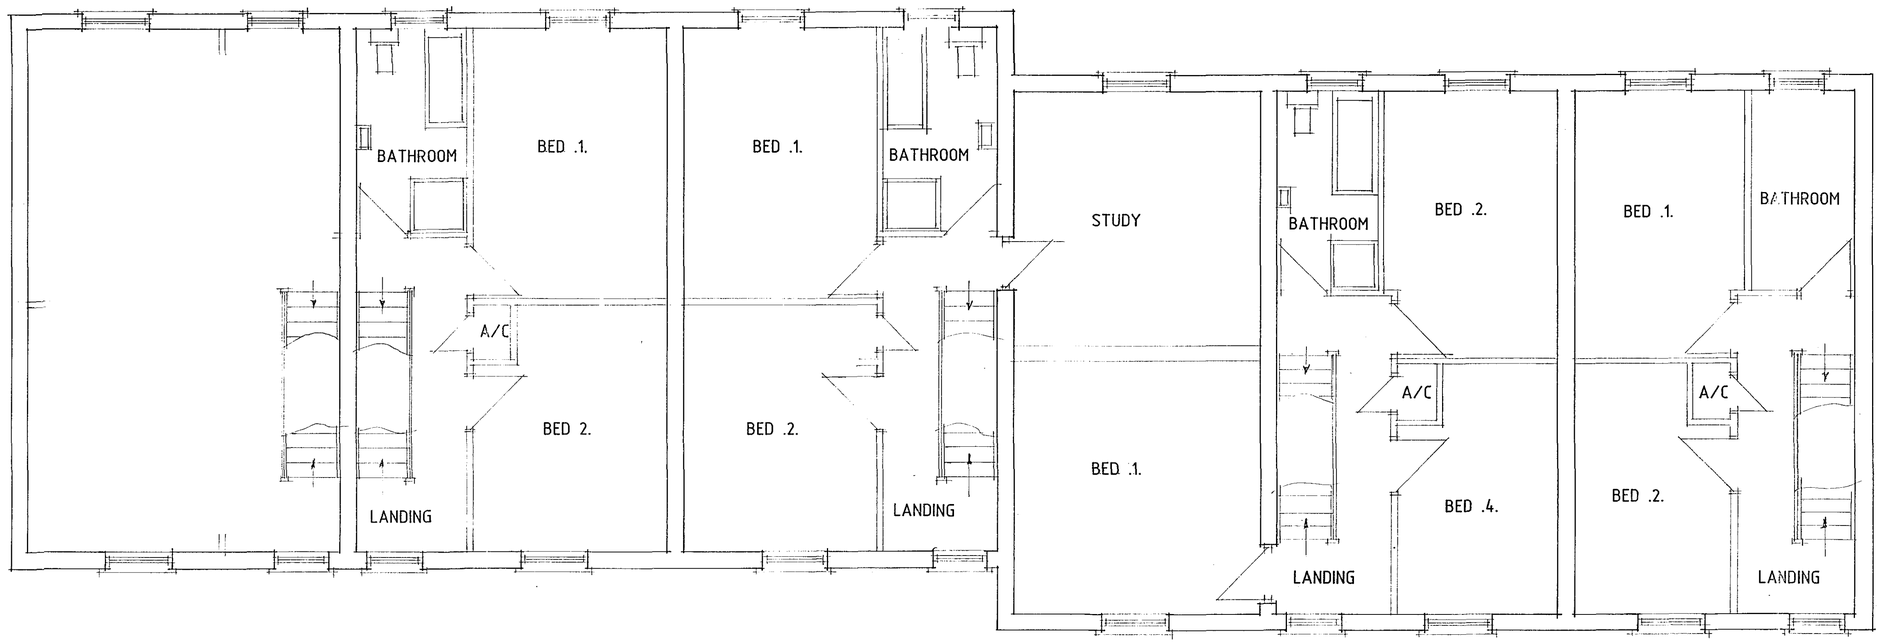


FIRST FLOOR PLAN.

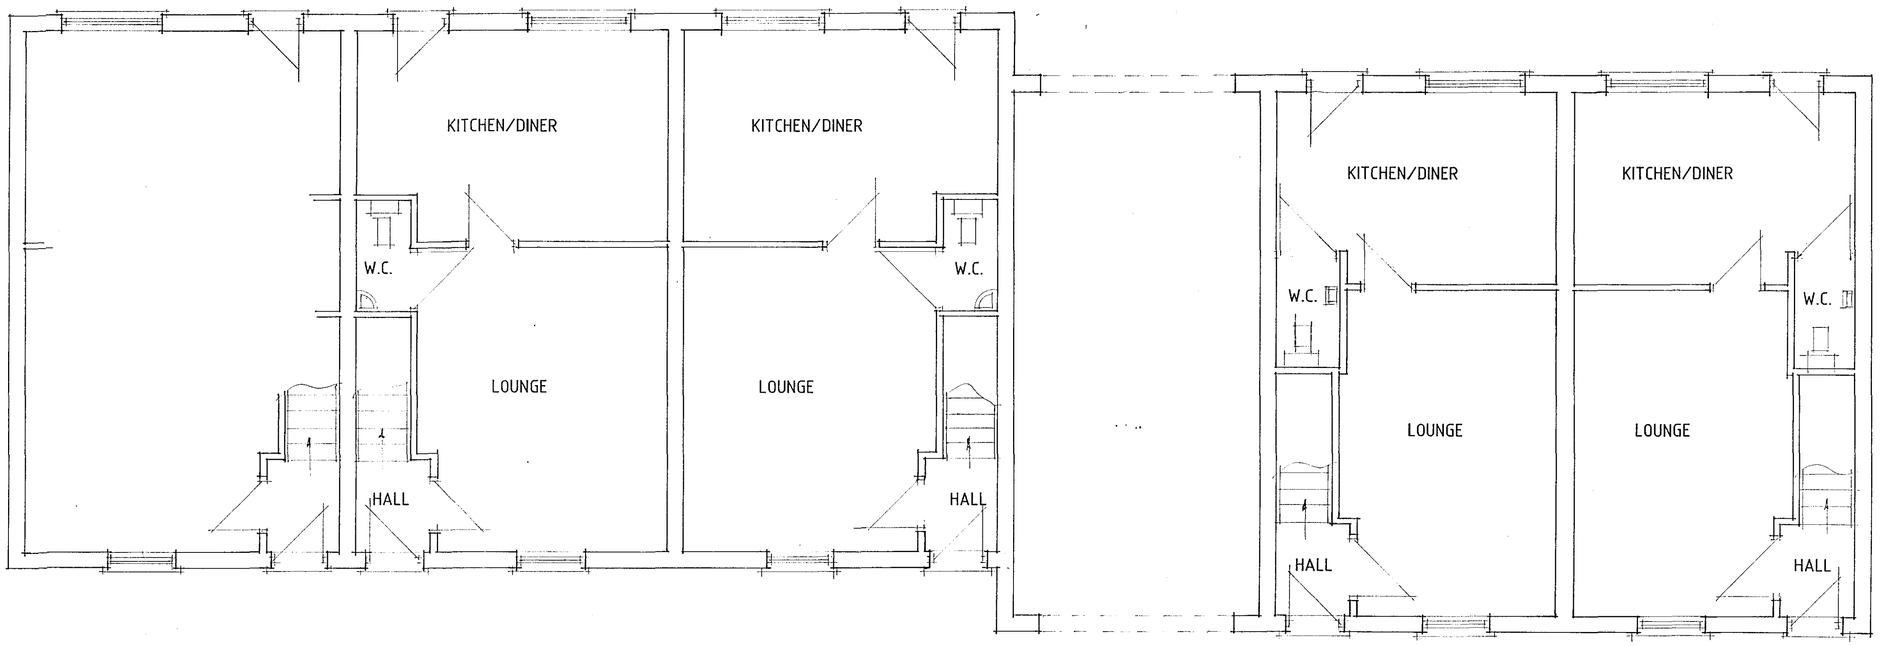

GROUND FLOOR PLAN

Status
DESIGN
CONSULTANTS IN ARCHITECTURE & PLANNING

PROPOSED RESIDENTIAL DEVELOPMENT AT 94 LONDON ROAD, LONG SUTTON FOR

MR. K. PATRICK.

DRAFT

GROUND & FIRST FLOOR PLANS PLOTS 5 - 9

1:50	SD05-088/10
SEPT.-06	B.GILHAM.

7 Edinburgh Walk, Holbeach, Spalding, Lincs. PE12 7AP
Tel: 01406 424363 Fax: 01406 490702